




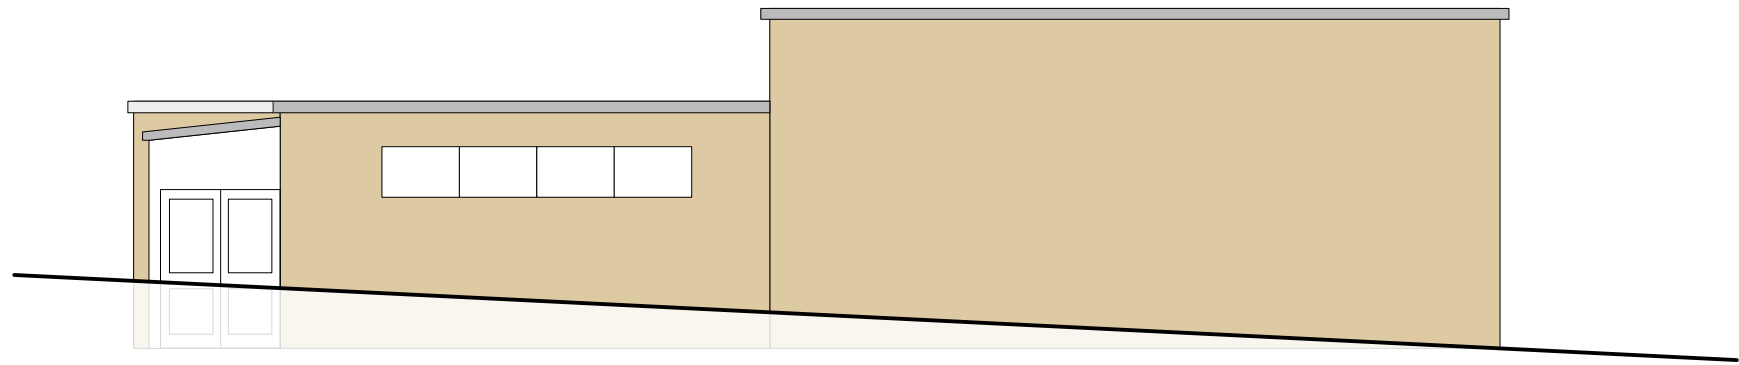


west

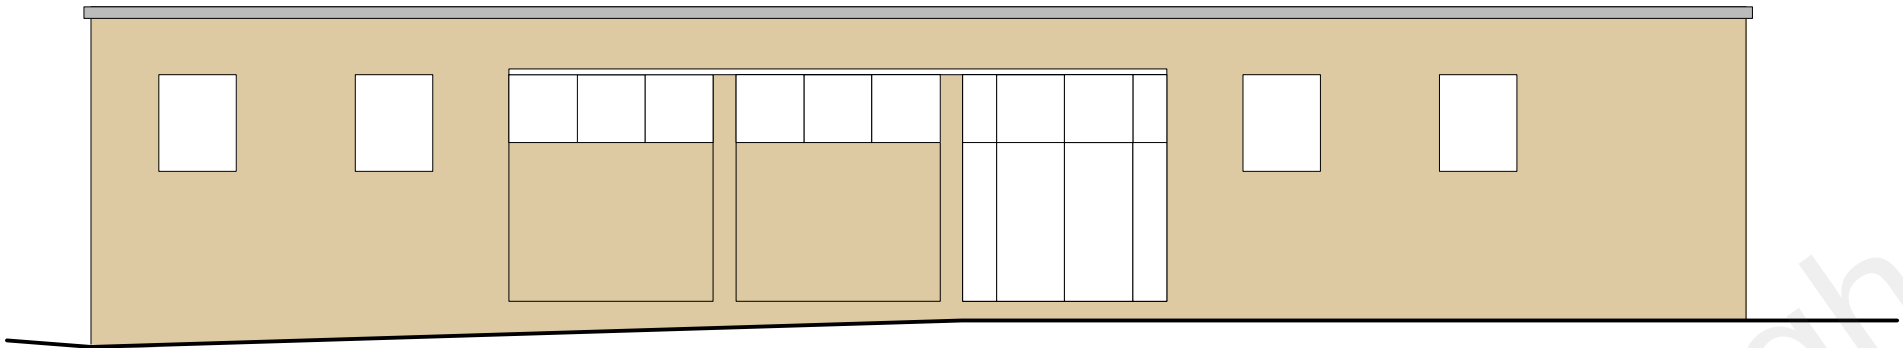

south

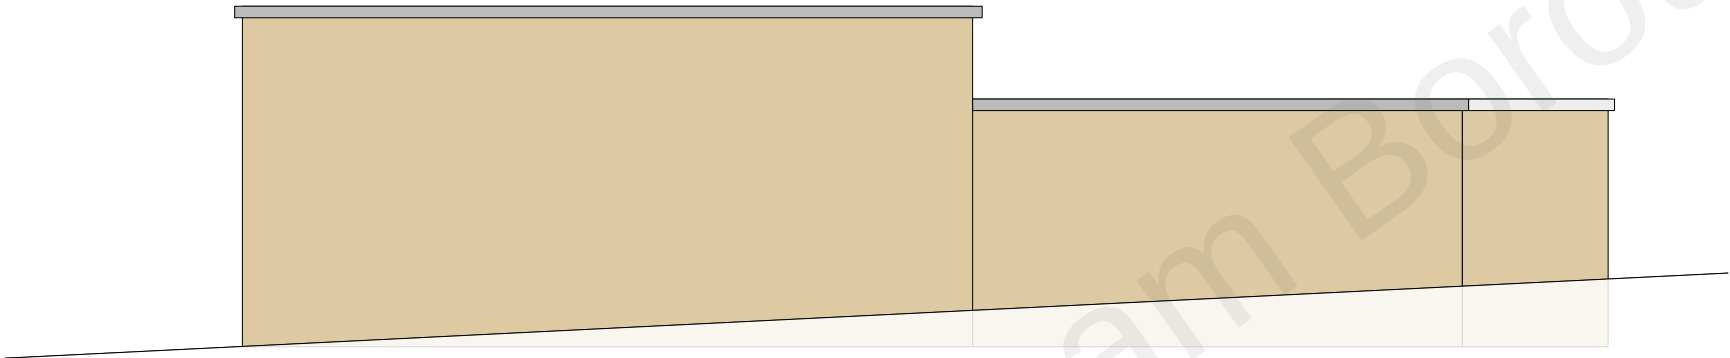

east

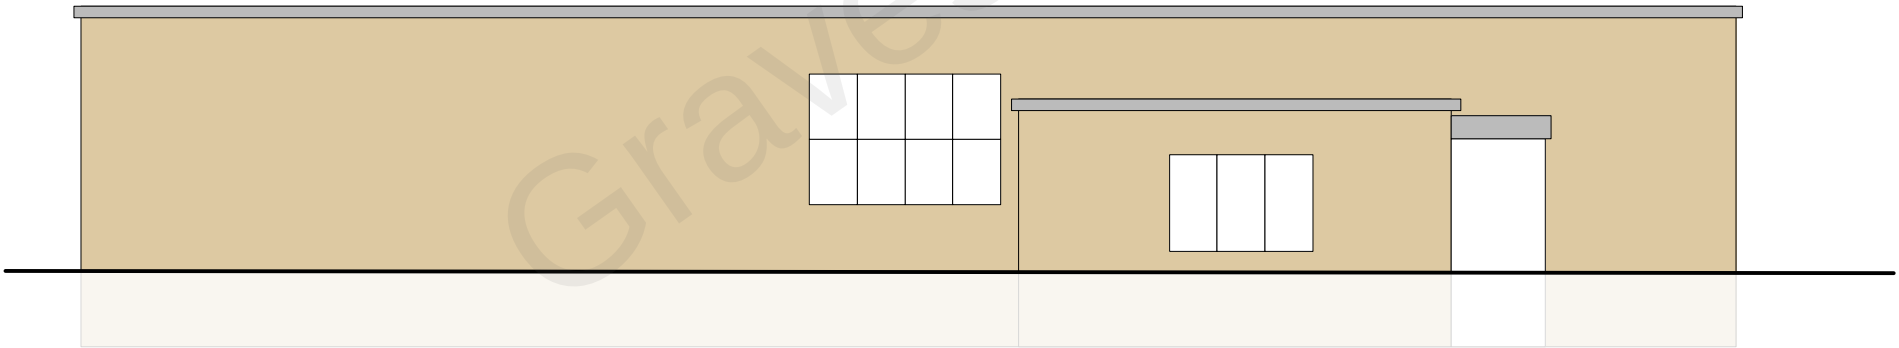

north



scale (m)
1-100 on A3 size reproduction

Client:	Wakes
job:	Milton Mount Hall Gravesend DA12 1NQ
title:	existing elevations
scale:	1-100 @ A3
date	July 2021
dwn.	GB

drawing number; **21-18-16** rev.-



PRIME
FOLIO
01622 691169