


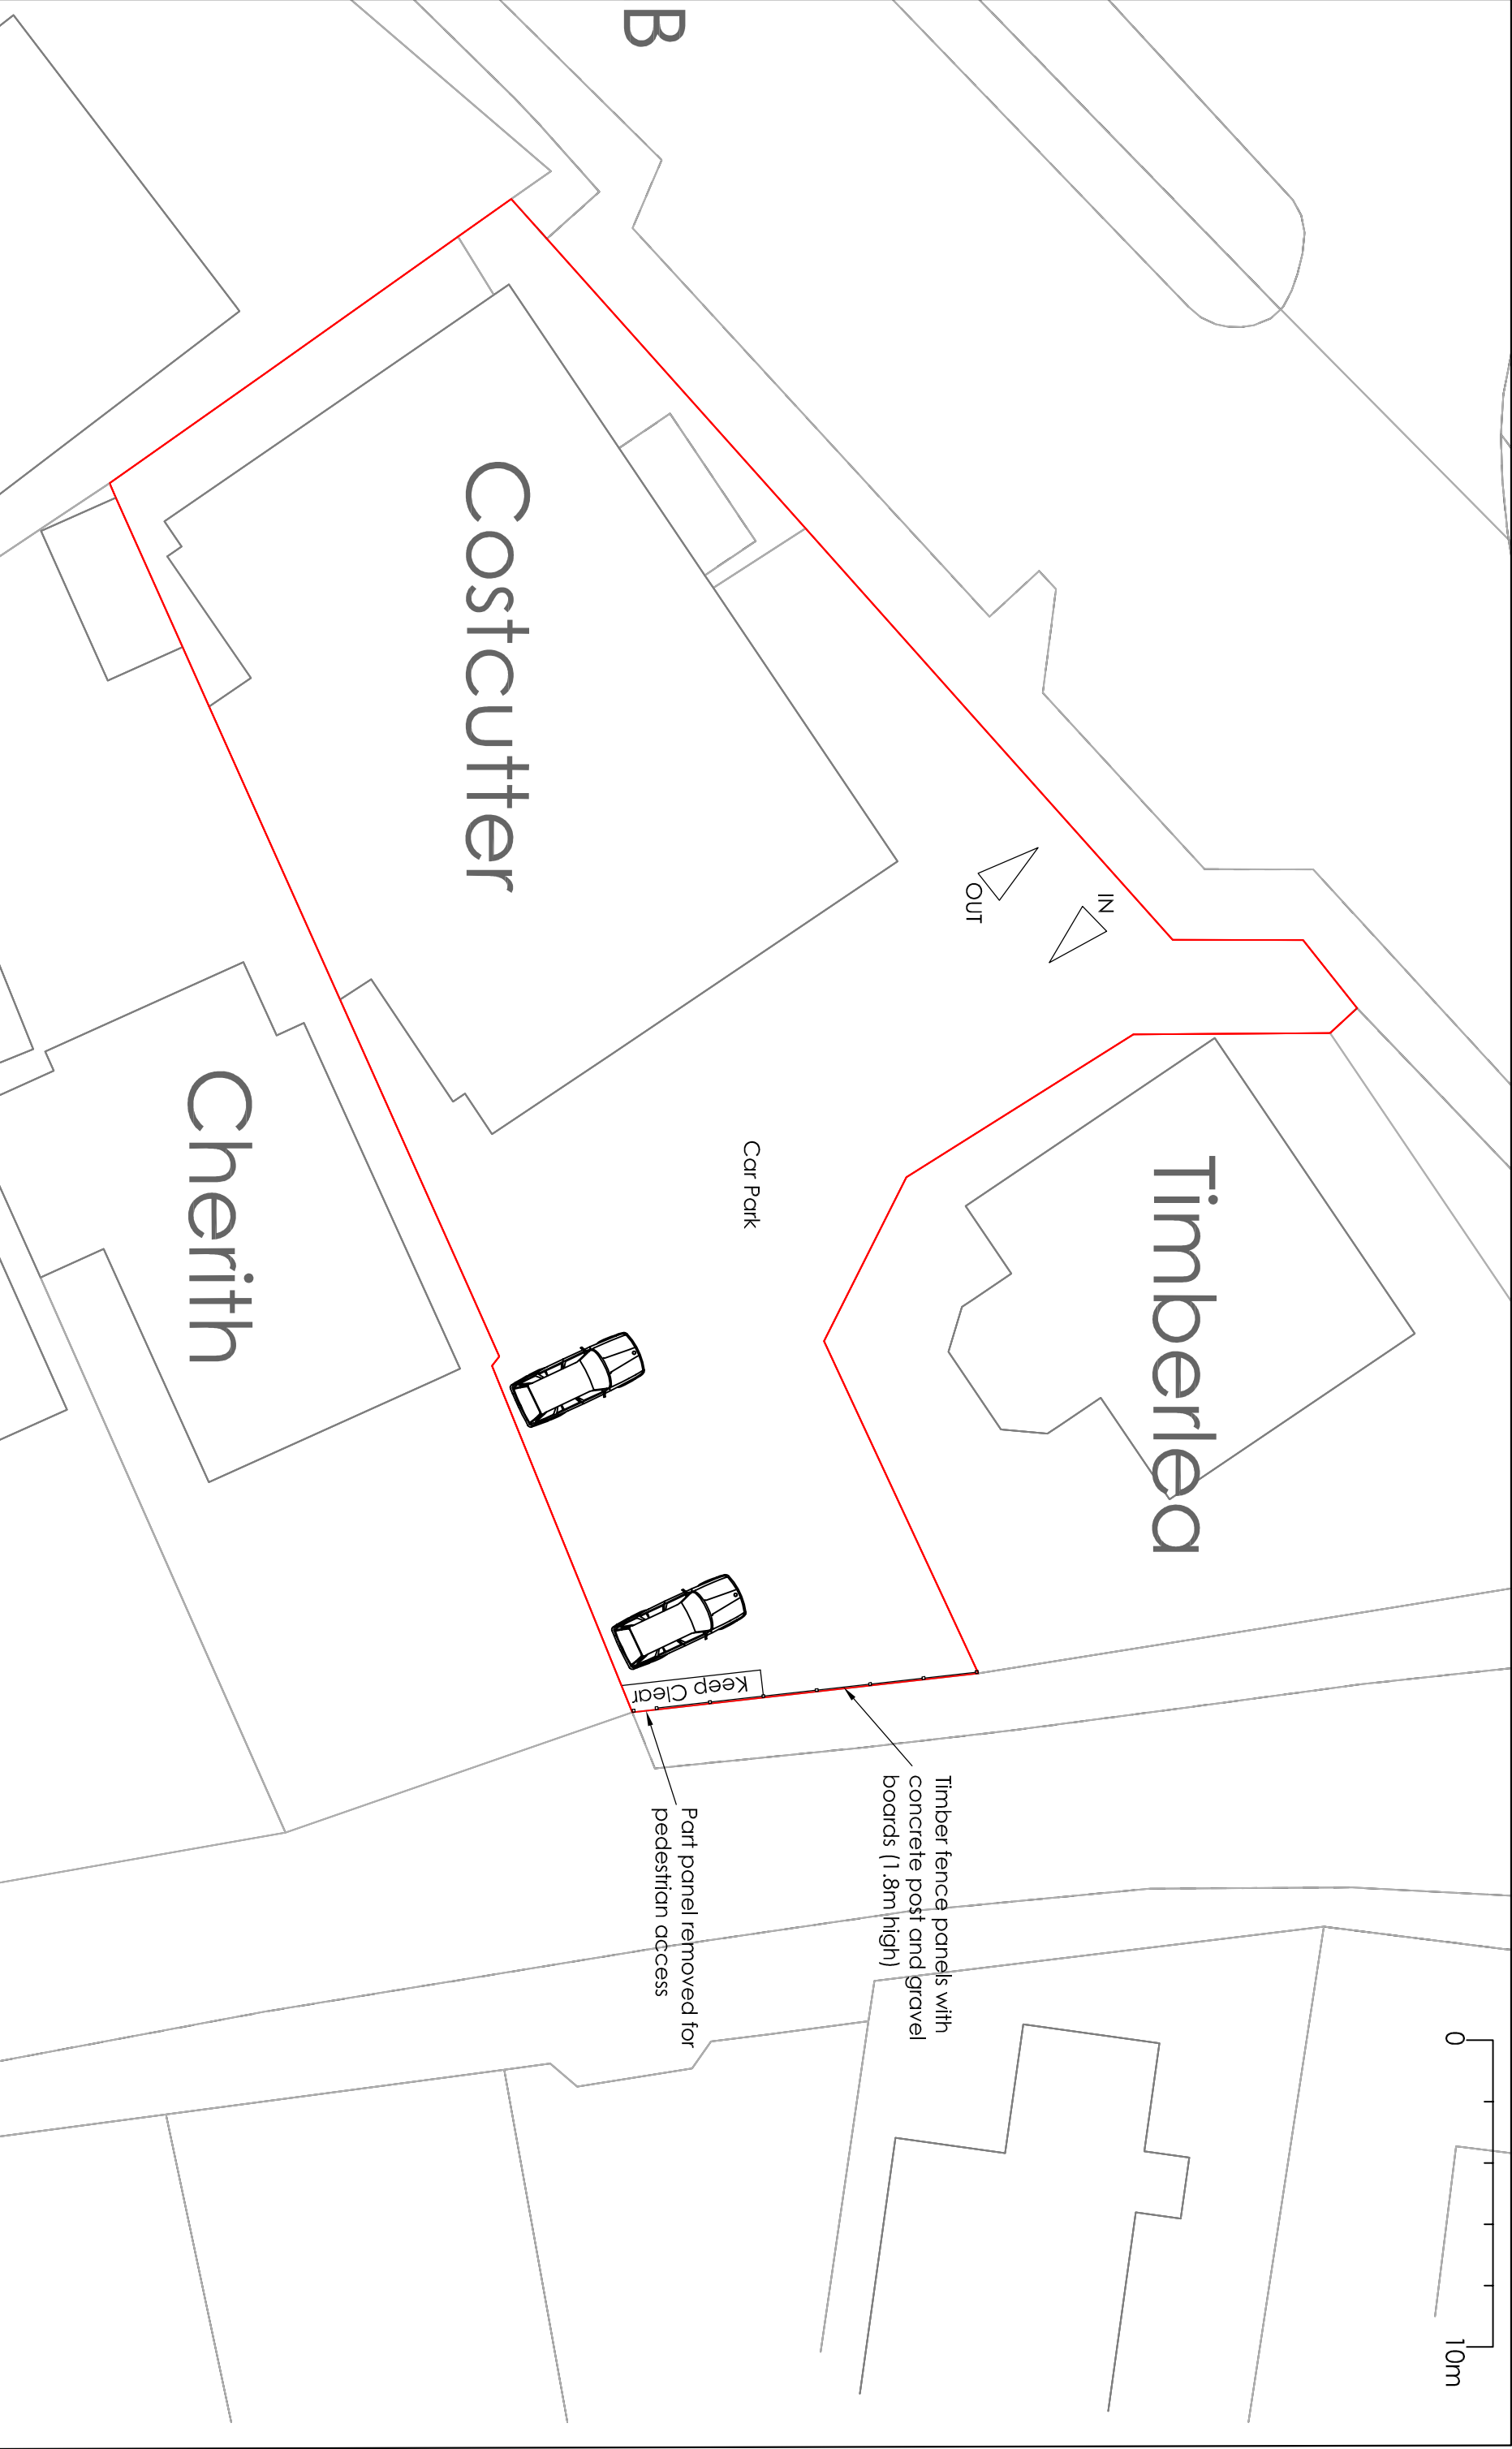

|   |  |                                                                |  |                                         |  |
|---|--|----------------------------------------------------------------|--|-----------------------------------------|--|
| Project   |  | Costcutter Supermarket Wrotham Road Meopham Gravesend DA13 0RQ |  | New Pedestrian Access to Whitepost Lane |  |
| Drawing Title   |  | Proposed Block Plan                                            |  |                                         |  |
| Rev   |  | Description                                                    |  | Date                                    |  |
| HC   |  | May 23                                                         |  | 1:200                                   |  |
| CC/A3/O3   |  |                                                                |  |                                         |  |
| <div><div>H Channa</div><div>Picaroons Maidstone Road Platt Kent TN15 8LB</div><div>Tel: 07828277909 E-mail: hbchanna@tiscali.co.uk</div></div> |  |                                                                |  |                                         |  |