


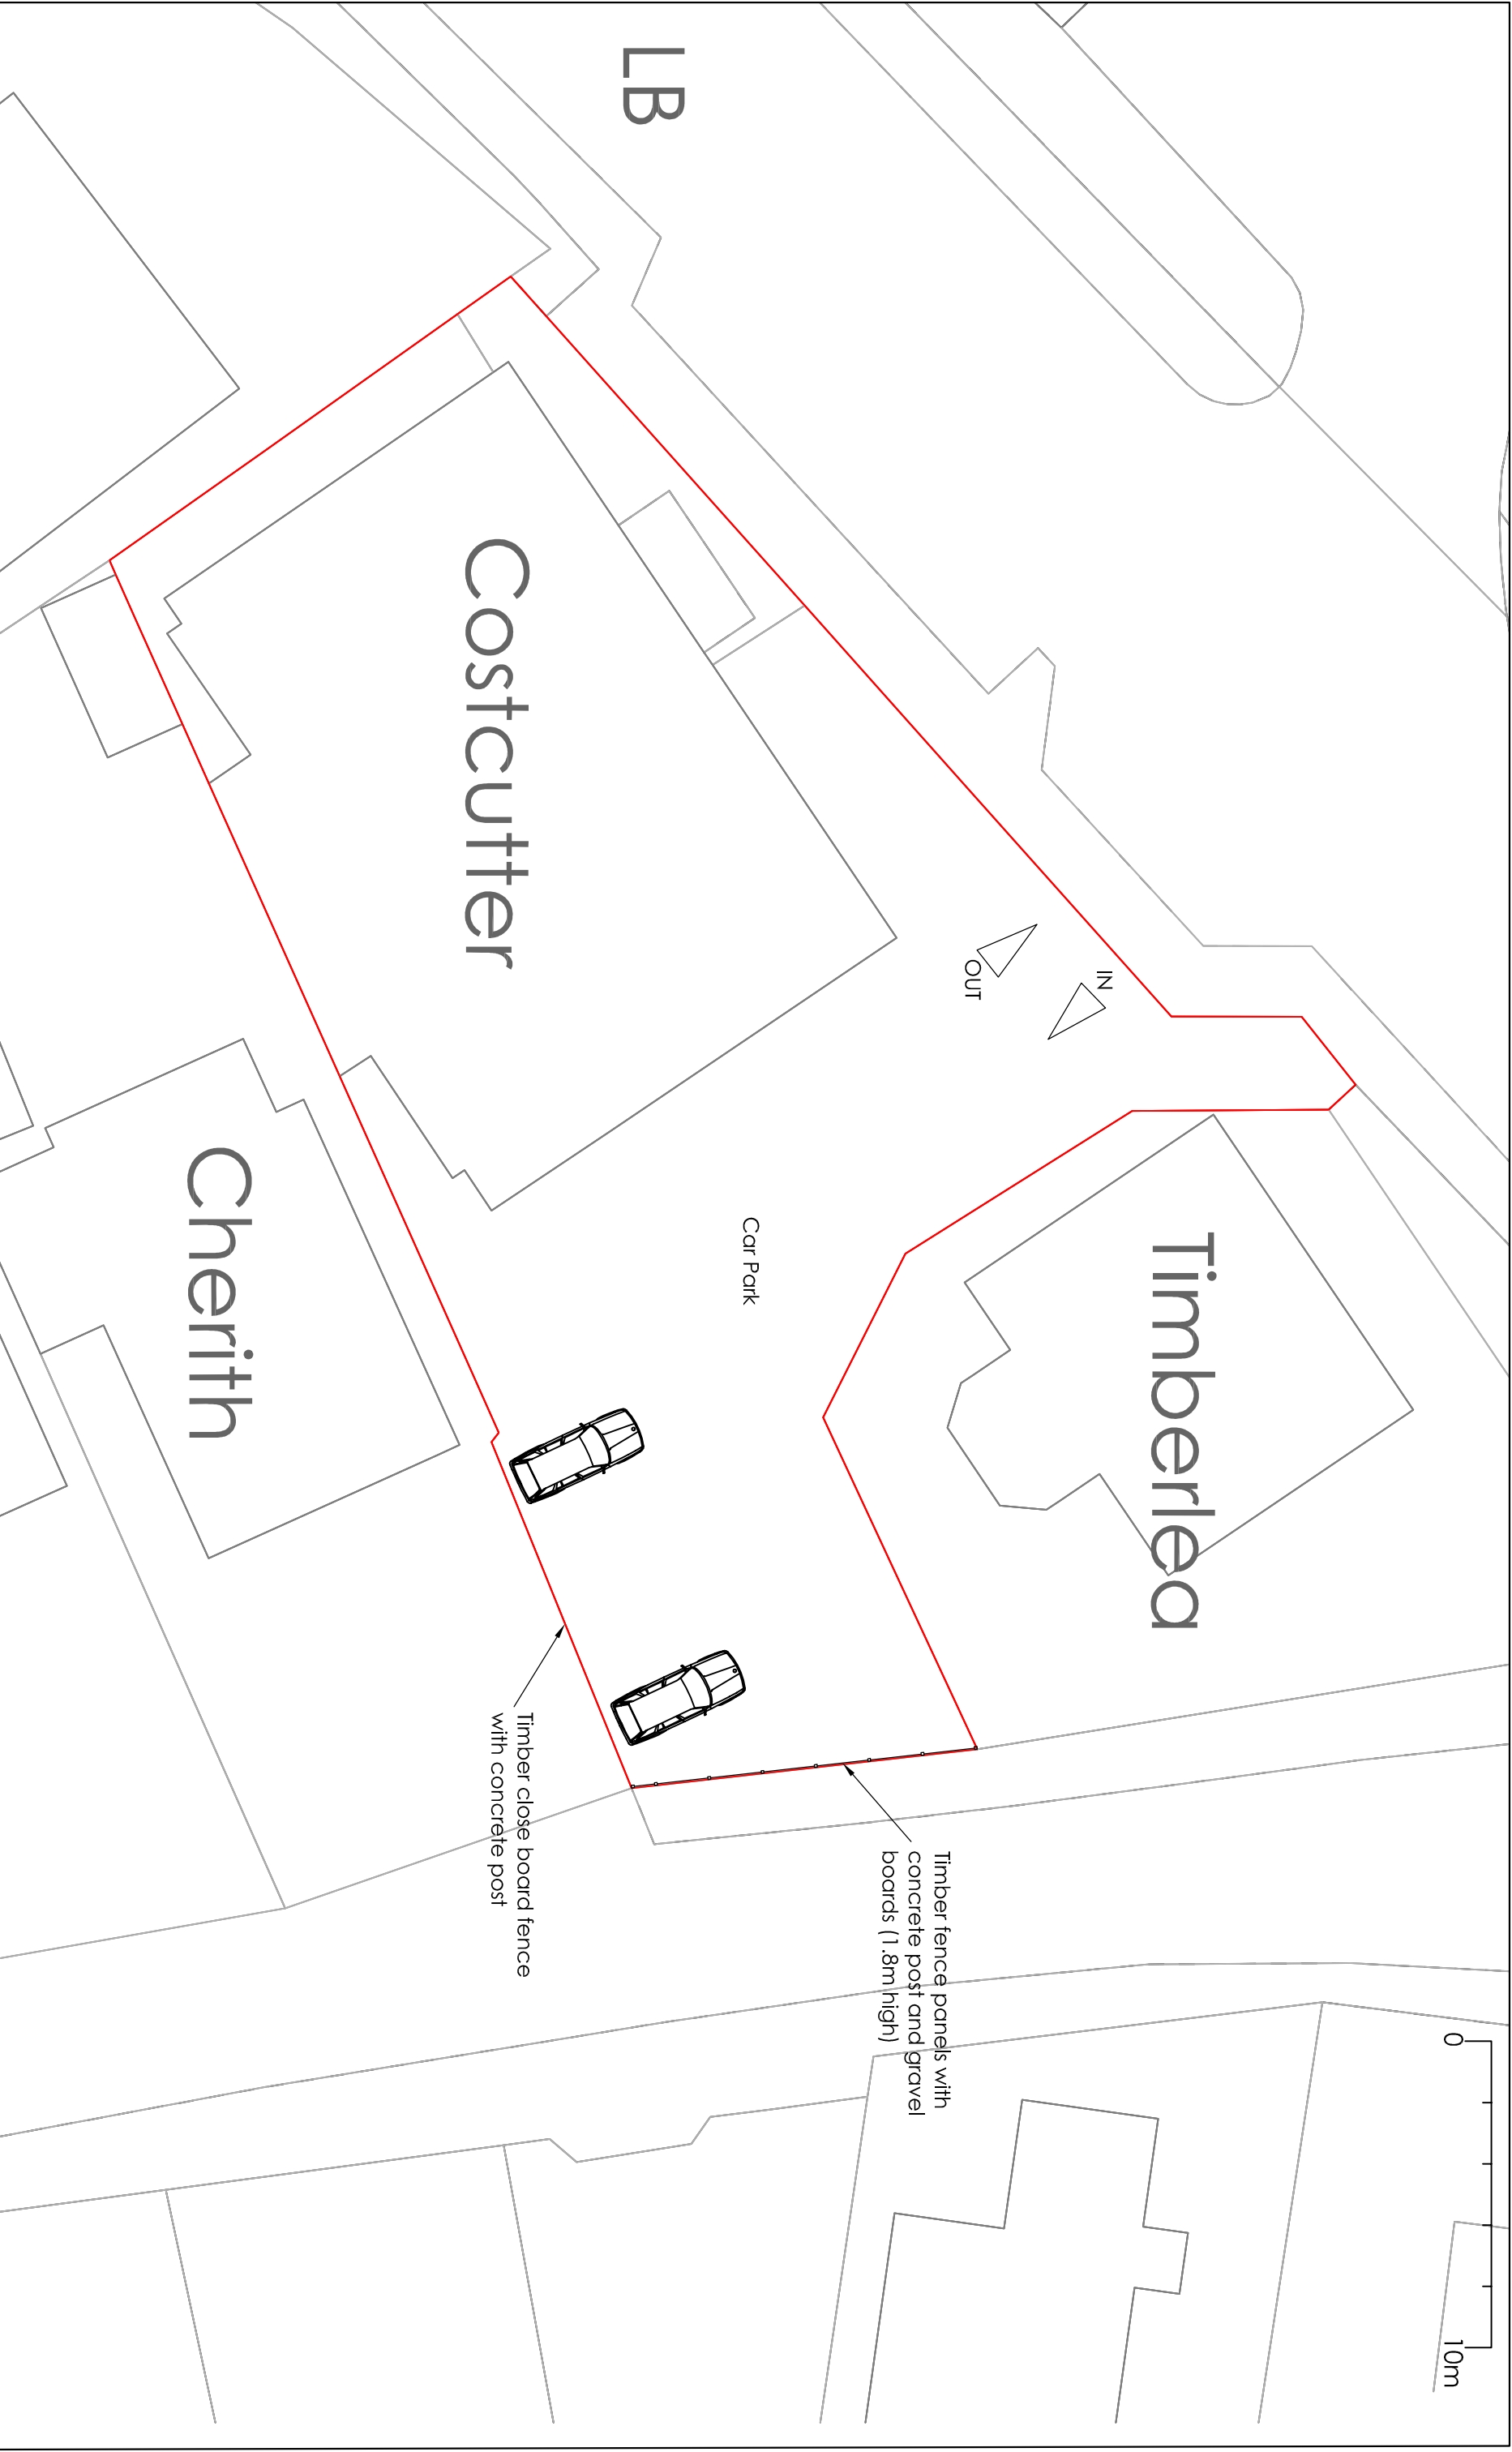

Project		Costcutter Supermarket Wrotham Road Meopham Gravesend DA13 0RQ		New Pedestrian Access to Whitepost Lane	
Drawing Title		Existing Block Plan		Rev	
				Description	
				Date	
		H Channa		Drawn	
		Picaroons Maidstone Road Platt Kent TN15 8LB		HC	
		Tel: 07828277909 E-mail: hbechanna@tiscali.co.uk		May 23	
				Scale	
				1:200	
				Drawing No.	
				CC/A3/02	