




Front : East
← N




North
N ↑



Rear : West
N →

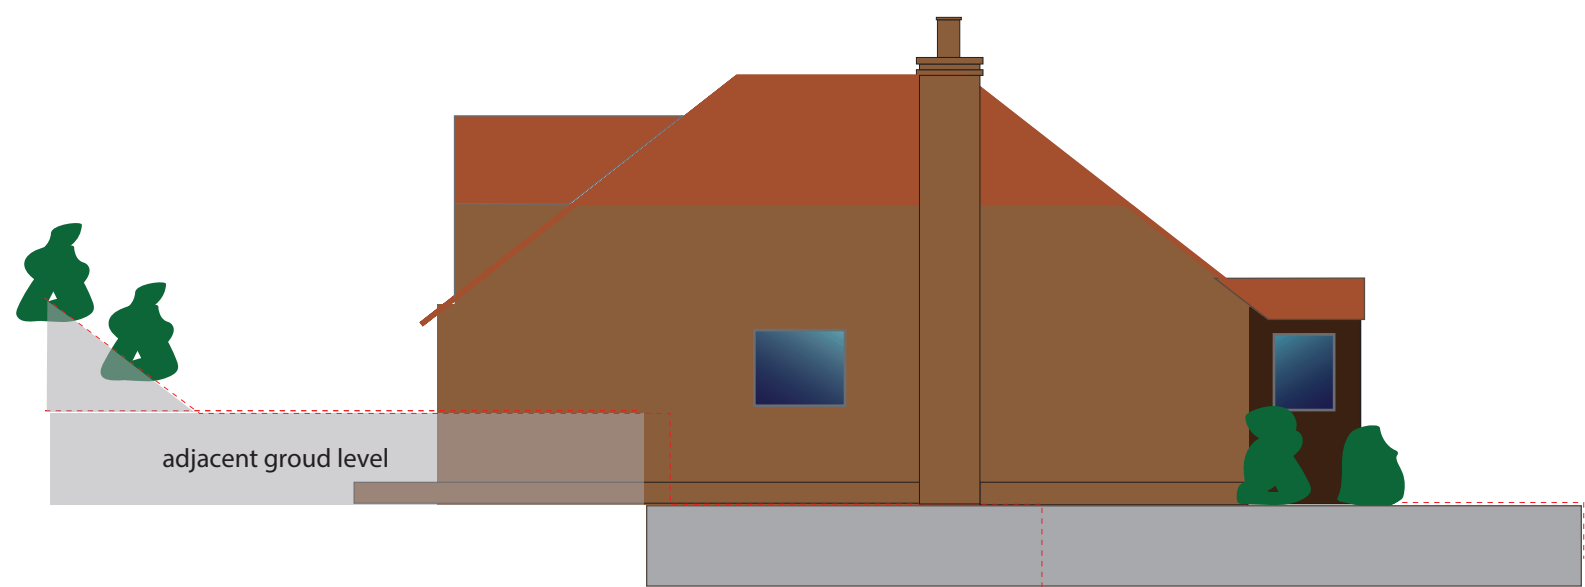

South
N ↓

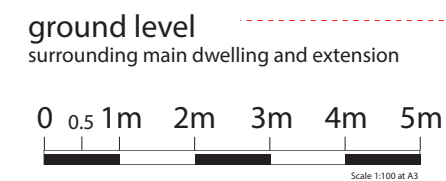

Address: Blue Ash Rhododendron Avenue
Culverstone Green DA130TT
Contact: Julian Roberts

Project: Rear two storey 3m depth
single storey side extension
porch
Scale: 1:100at A3

Drawing ref:
CDHip-elevations-amendments

Date: 25th May 2023