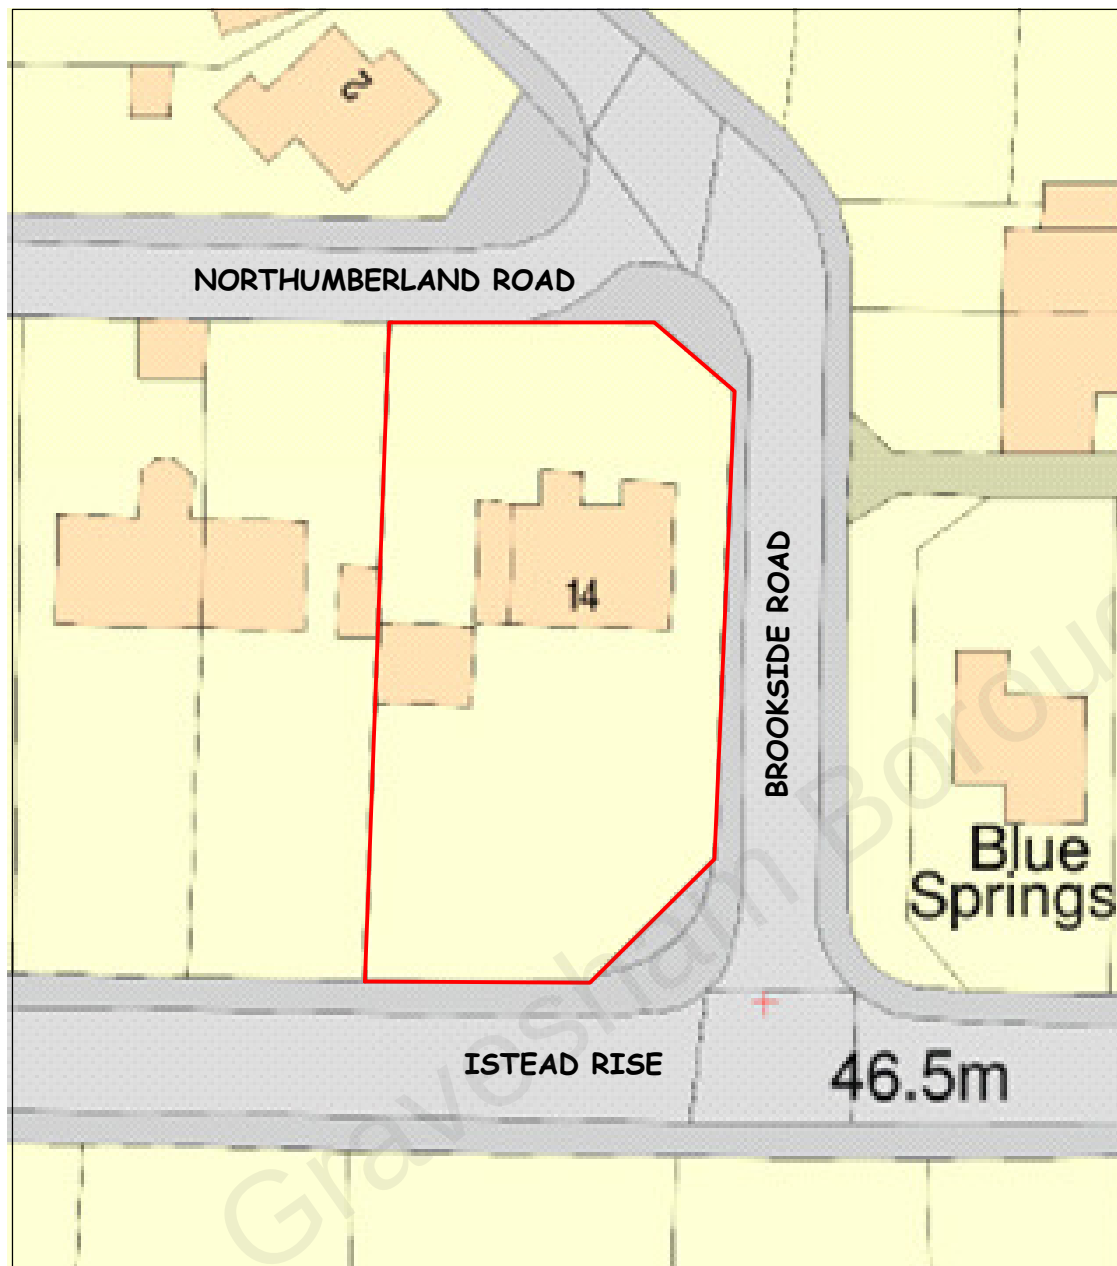


See Drg. Nos:
 No.51 (Rev.A) for PLANS
 No.52 (Rev.A) for ELEVATIONS
 No.53 (Rev.A) for LOCATION PLAN

BLOCK PLAN (Scale: 1 in 500)

PROPOSED REAR SINGLE
STOREY EXTENSION

at
 14 Istead Rise, DA13 9JF
 Client: Mr Anthony Tomkins

Scale: 1 : 500

Date: Nov. 2022

EXISTING BLOCK PLAN

Drawing No. AT - 14 - 56 (A)