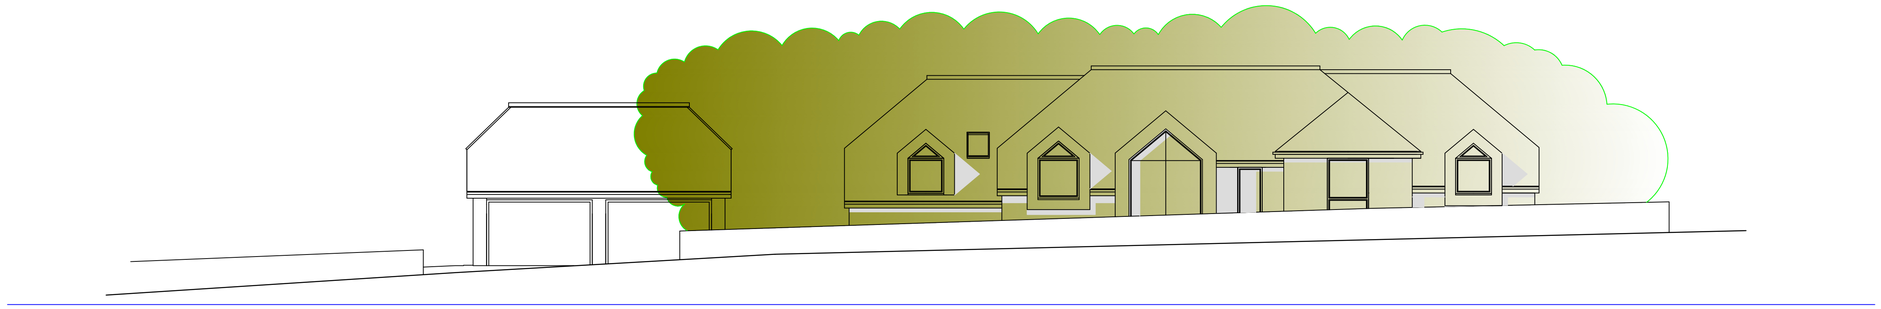

PROPOSED STREET SCENE

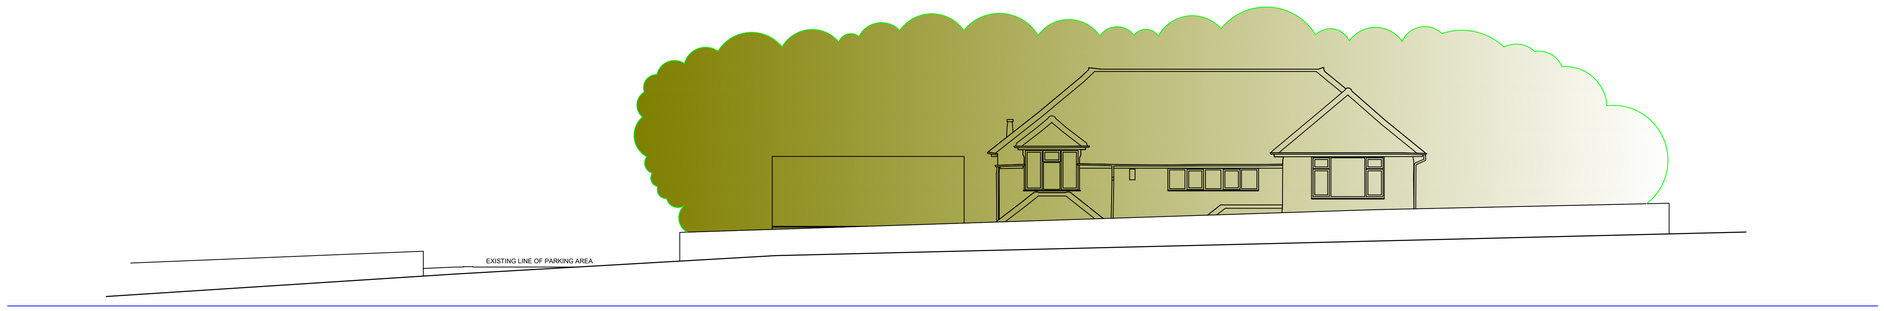

EXISTING STREET SCENE

Notes:

Do Not Scale.

Report all discrepancies, errors and omissions.

Verify all dimensions on site before commencing any work on site or preparing shop drawings.

All materials, components and workmanship are to comply with the relevant British Standards, Codes of Practice, and appropriate manufacturers recommendations that from time to time shall apply.

For all specialist work, see relevant drawings.

This drawing and design are copyright of the mark carter design.

Revision	Date	Description

Status
PLANNING

Mark Carter ASSOCIATES
Architectural Design

design studio
priestfield stadium gillingham kent ME7 4DD
tel 01634 304700 fax 01634 850986
e mail: markcarter.associates@gmail.com

Client
MR AND MRS DOKLU

Drawing Tiltle
EXISTING AND PROPOSED STREET SCENES

Project Title
ALTERATIONS AT
No23 TELEGRAPH HILL HIGHAM

Scale	Date	Drawn
1:100	MAY 25	MC

Drawing No	Rev
3558 - 010	-