

Notes:

Do Not Scale.





Report all discrepancies, errors and omissions.

Verify all dimensions on site before commencing any work on site or preparing shop drawings.

All materials, components and workmanship are to comply with the relevant British Standards, Codes of Practice, and appropriate manufacturers recommendations that from time to time shall apply.

For all specialist work, see relevant drawings.

This drawing and design are copyright of the mark carter design.

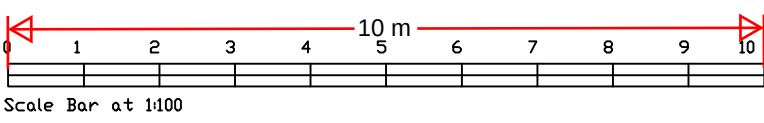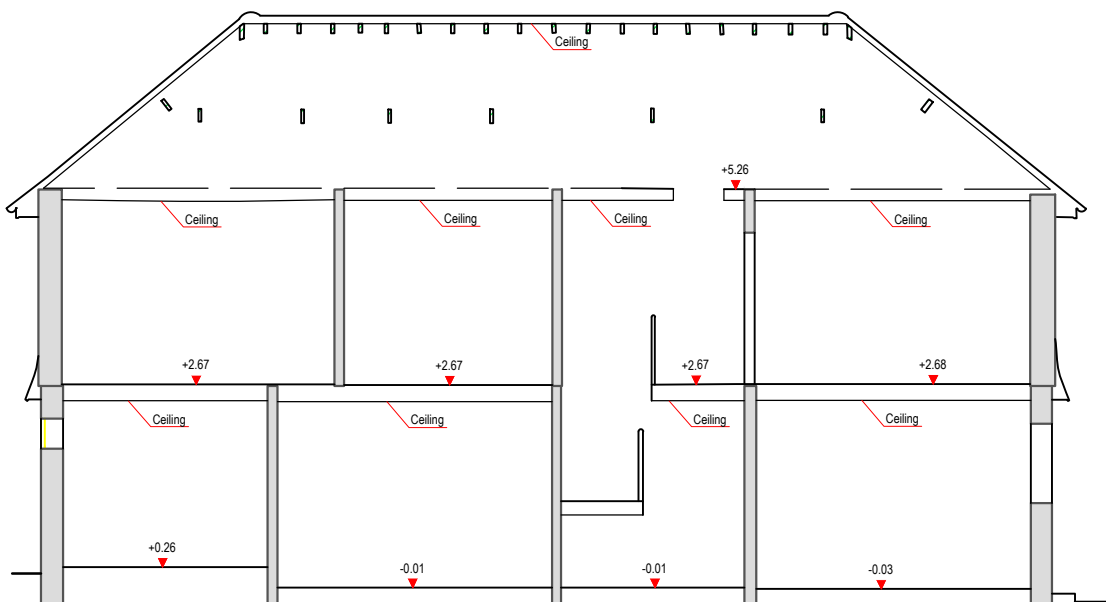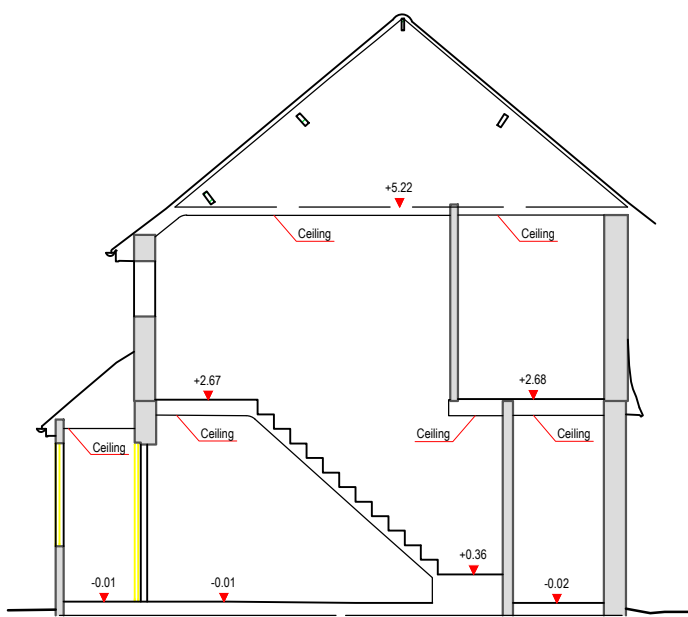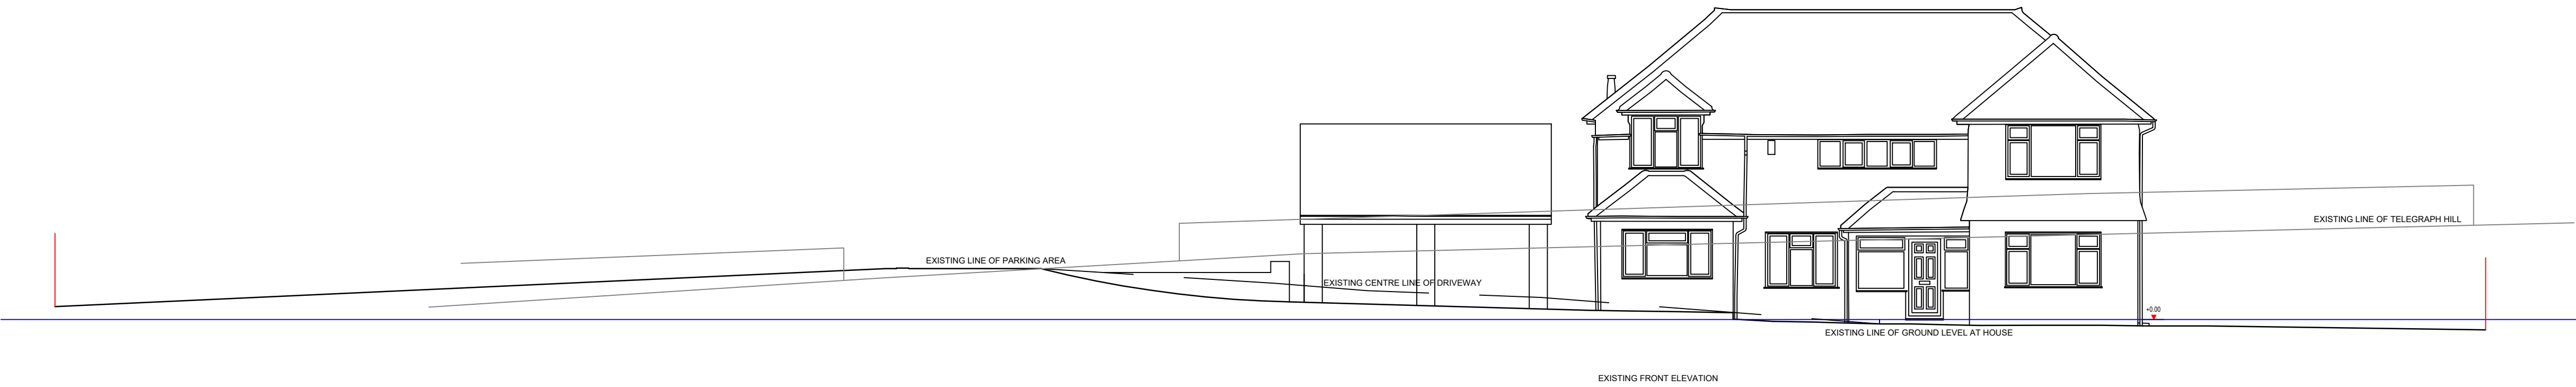

Revision	Date	Description

Status
PLANNING



design studio
priestfield stadium gillingham kent ME7 4DD
tel 01634 304700 fax 01634 850986
e mail: markcarter.associates@gmail.com

Client
MR AND MRS DOKLU

Drawing Title
EXISTING PLANS AND ELEVATIONS

Project Title
ALTERATIONS AT
No23 TELEGRAPH HILL HIGHAM

Scale 1:100	Date MAY 25	Drawn MC
----------------	----------------	-------------

Drawing No 3558 - 002	Rev A
--------------------------	----------

