



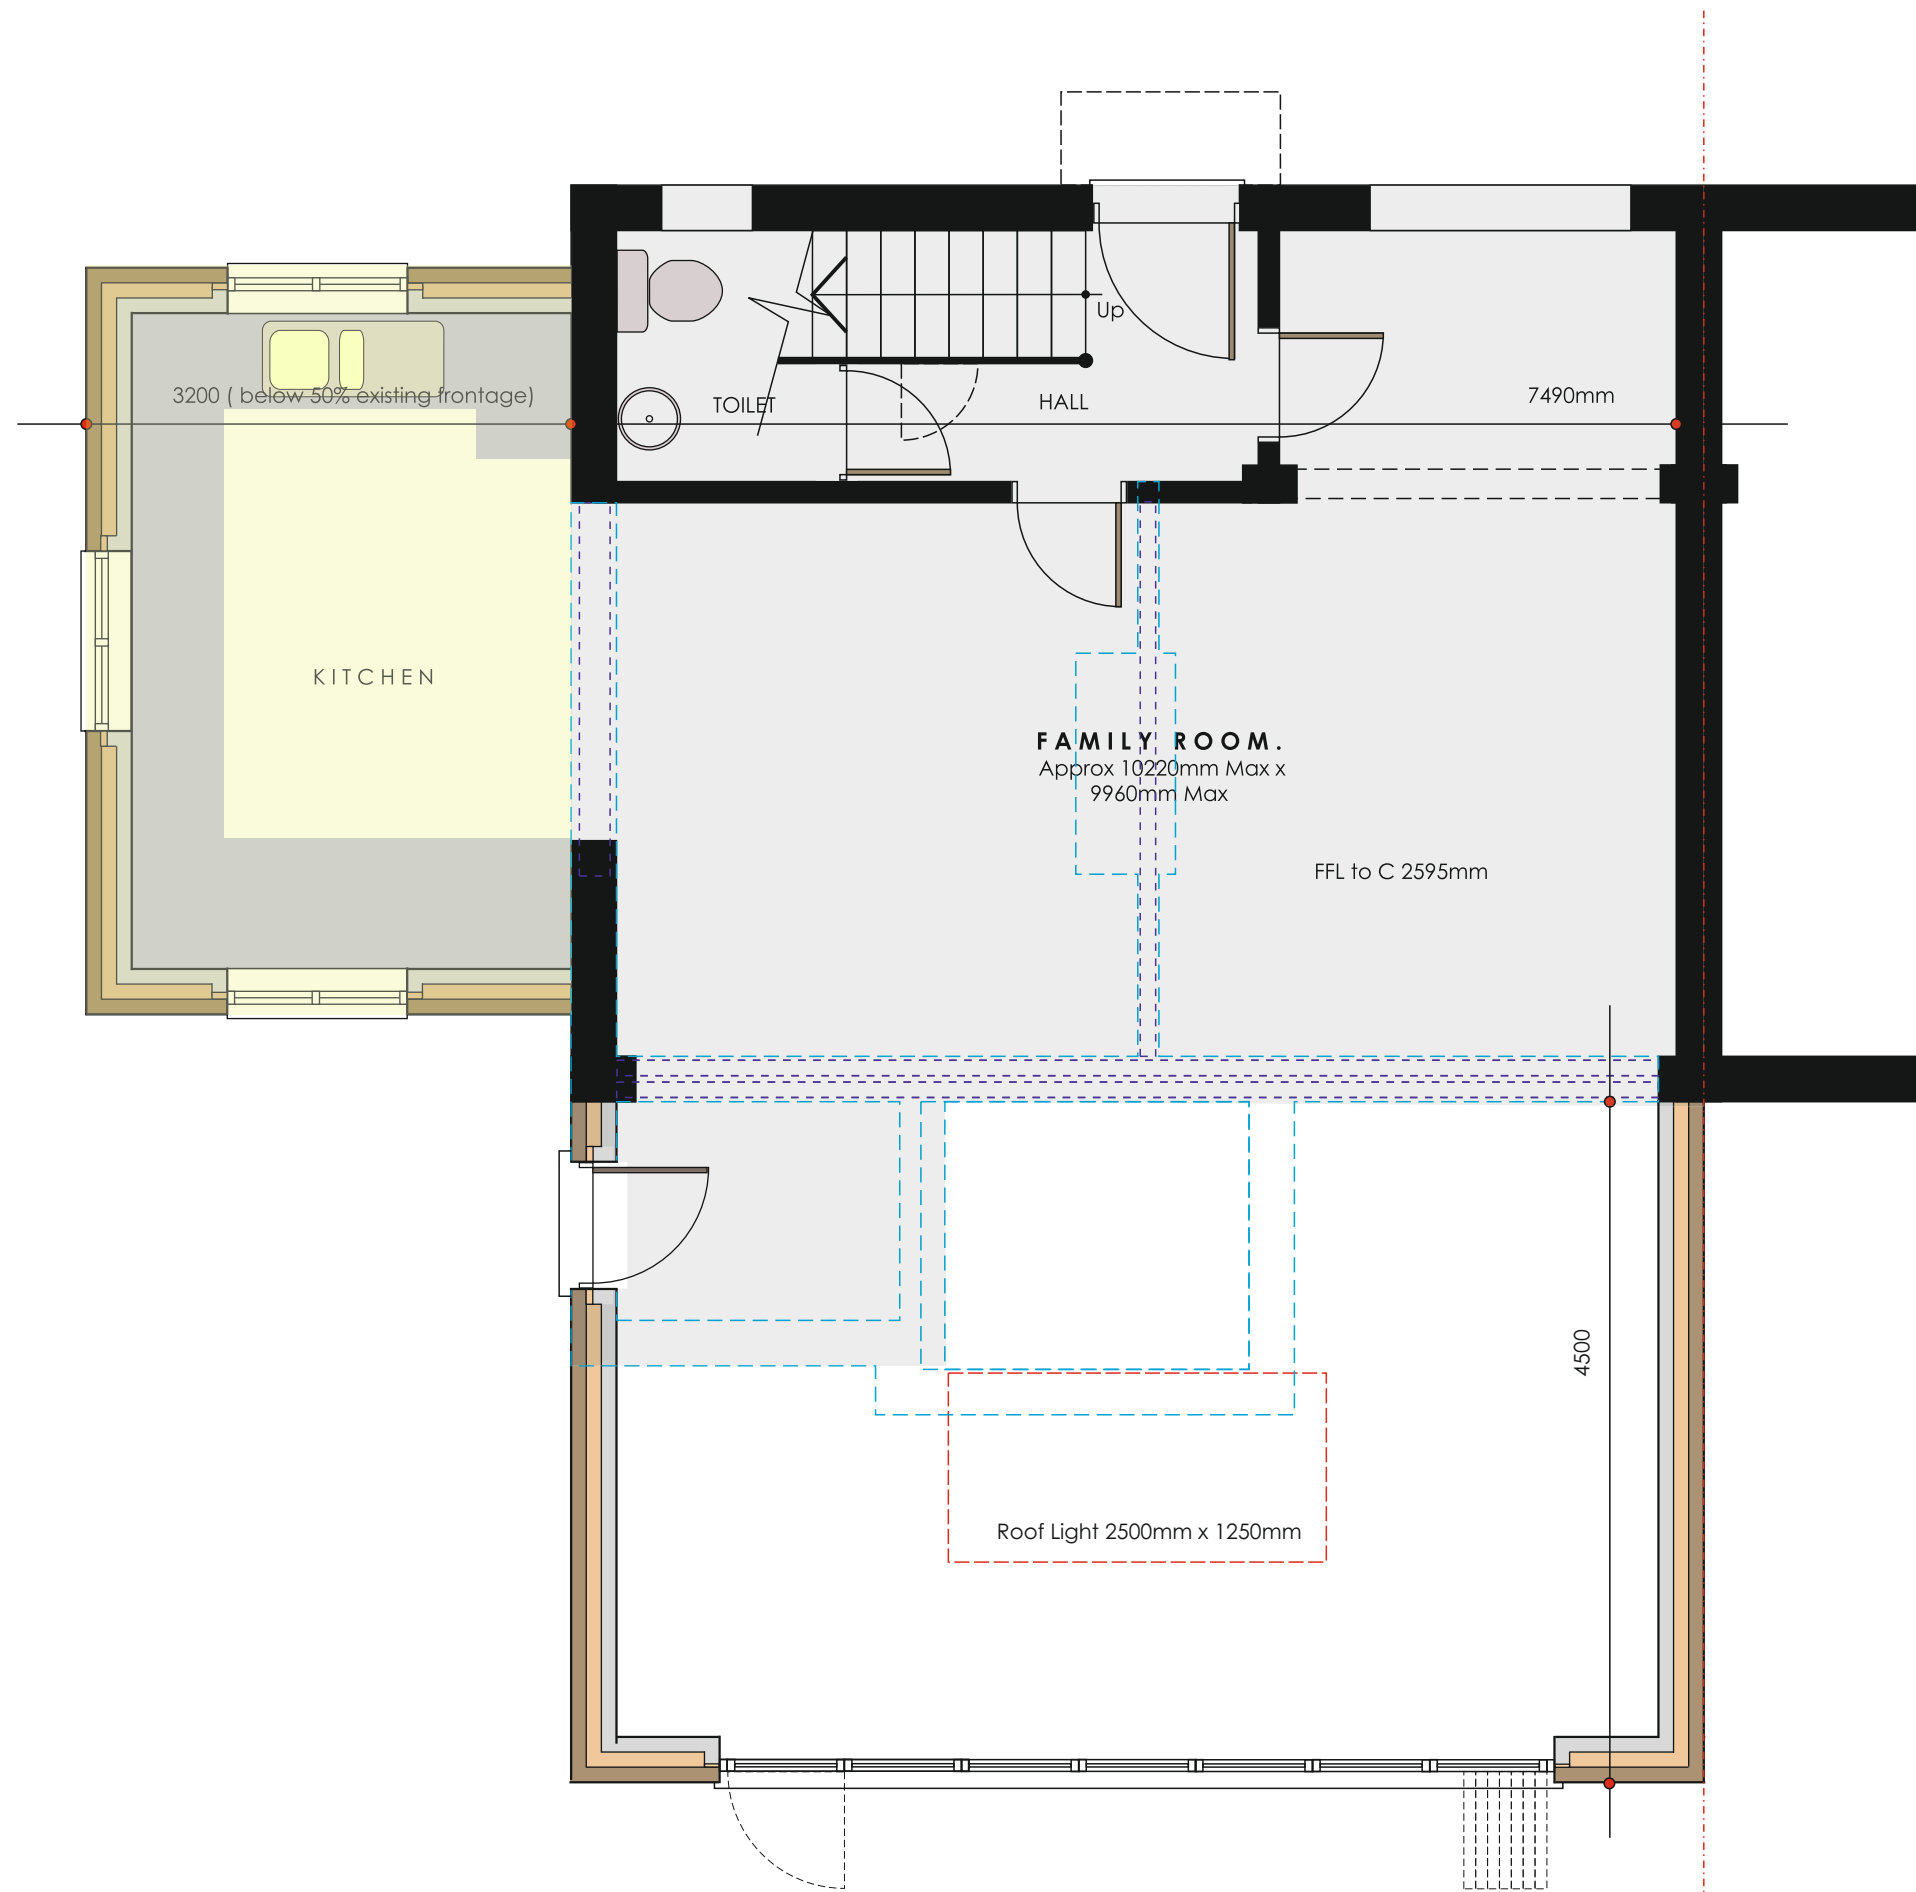

Proposed Ground Floor Plan-1:50

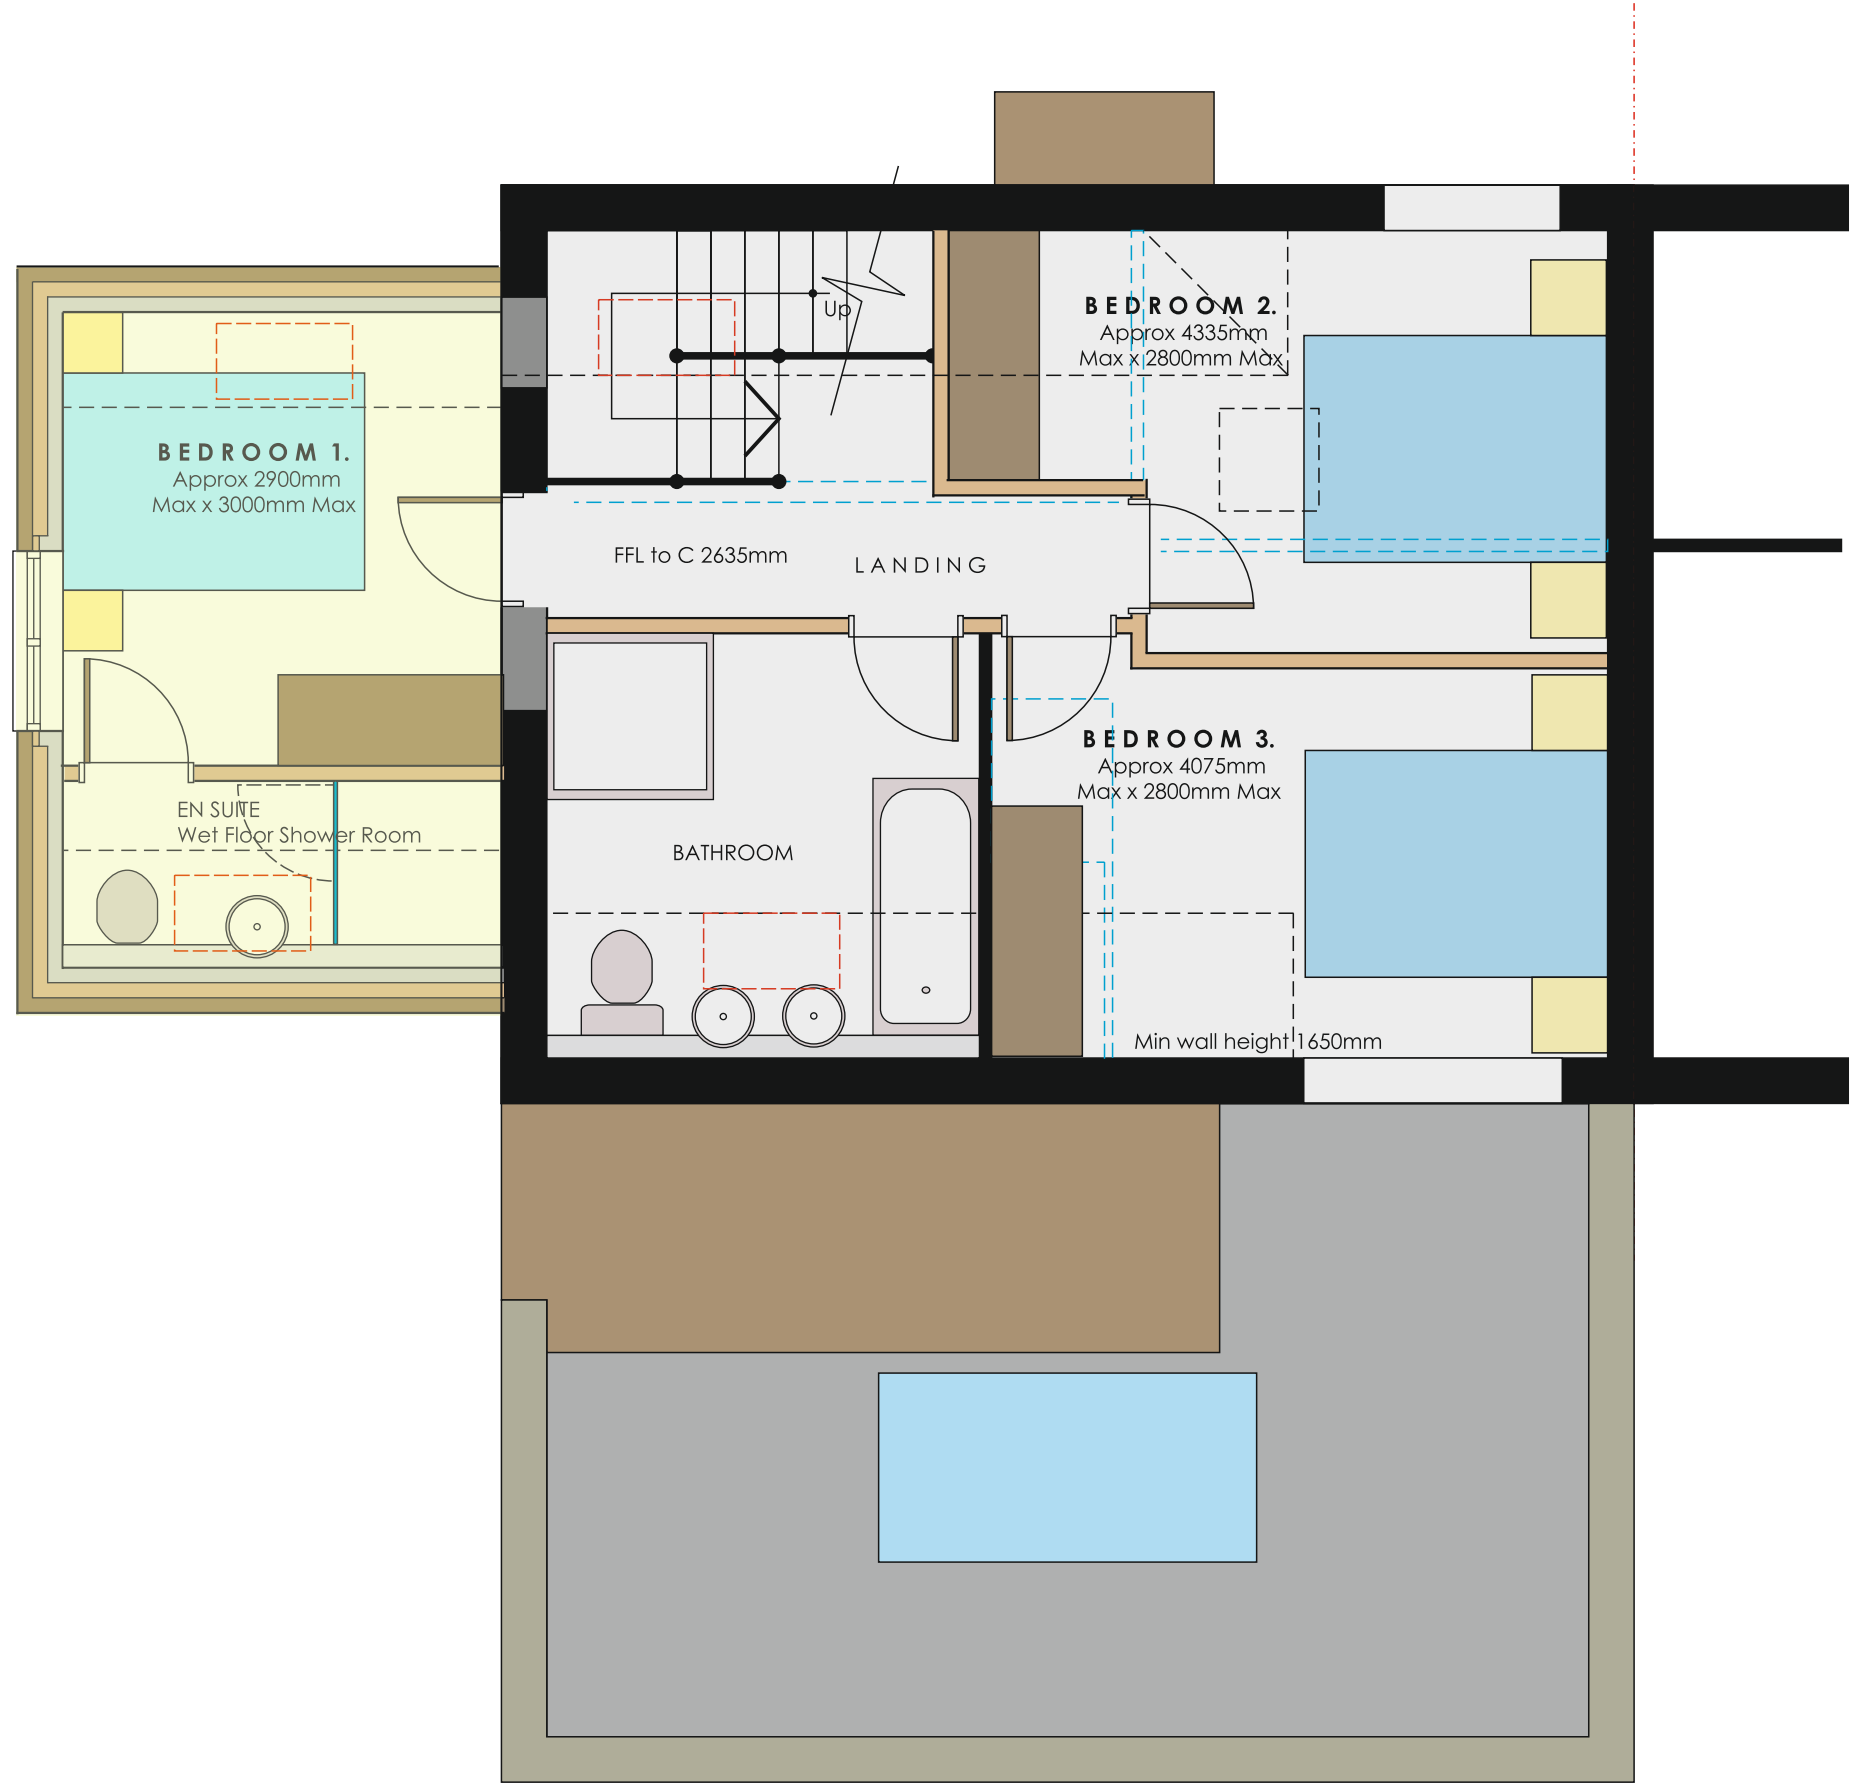

Proposed First Floor Plan-1:50

LEGEND

- 300mm exterior thick cavity wall with full width insulation inner block skin and outer skins min U value 0.28 W/sqmK
- 100mm block partition
- 100mm timberstud internal partition with 38db sound reduction
- Waste pipe positions
- Approx location of kitchen worktops
- Approx position of gas fired balanced flue boiler
- Mechanical vent duct positions (from cooker hood in kitchens)
- New beams with pad stones to match engineers requirements and clad to afford 30mins fire resistance
- Existing walls removed
- Wired smoke alarm to BS 5839-6:2019
- Wired heat detector to BS 5839-6:2019
- New floor area for side extension Footprint 3200mm x 4950mm Total Gross Floor Area 31.68 sqm
- Existing floor area (original) Gross floor area ground 49.71 sqm Gross floor area first floor 45.38 sqm Total gross floor area 95.09 sqm (one third 31.69 sqm)

H. Revised proposal	RFW
G. Revised proposal	RFW
F. Revised proposal	RFW
E. Revised proposal	RFW
D. Revised proposal	RFW
C. Revised proposal	RFW
B. Revised proposal	RFW
A. Client changes	RFW

REVISIONS	
SCALE	1:50
DATE	February 2024

DRAWING	Proposed Floor Plans
---------	----------------------

PROJECT	Proposed Side and Rear Extensions Little Westwood Thong Lane Gravesend Kent DA12 4AD for: Mr M and Mrs A Cason
---------	---

WARD + ASSOCIATES
THE HOO WROTHAM ROAD
MEOPHAM GRAVESEND KENT DA13 0HP
T: 01474 247654 M: 07771 863940
E: admin@wardassociates.co.uk W: www.wardassociates.co.uk

1222.WD.02H

