
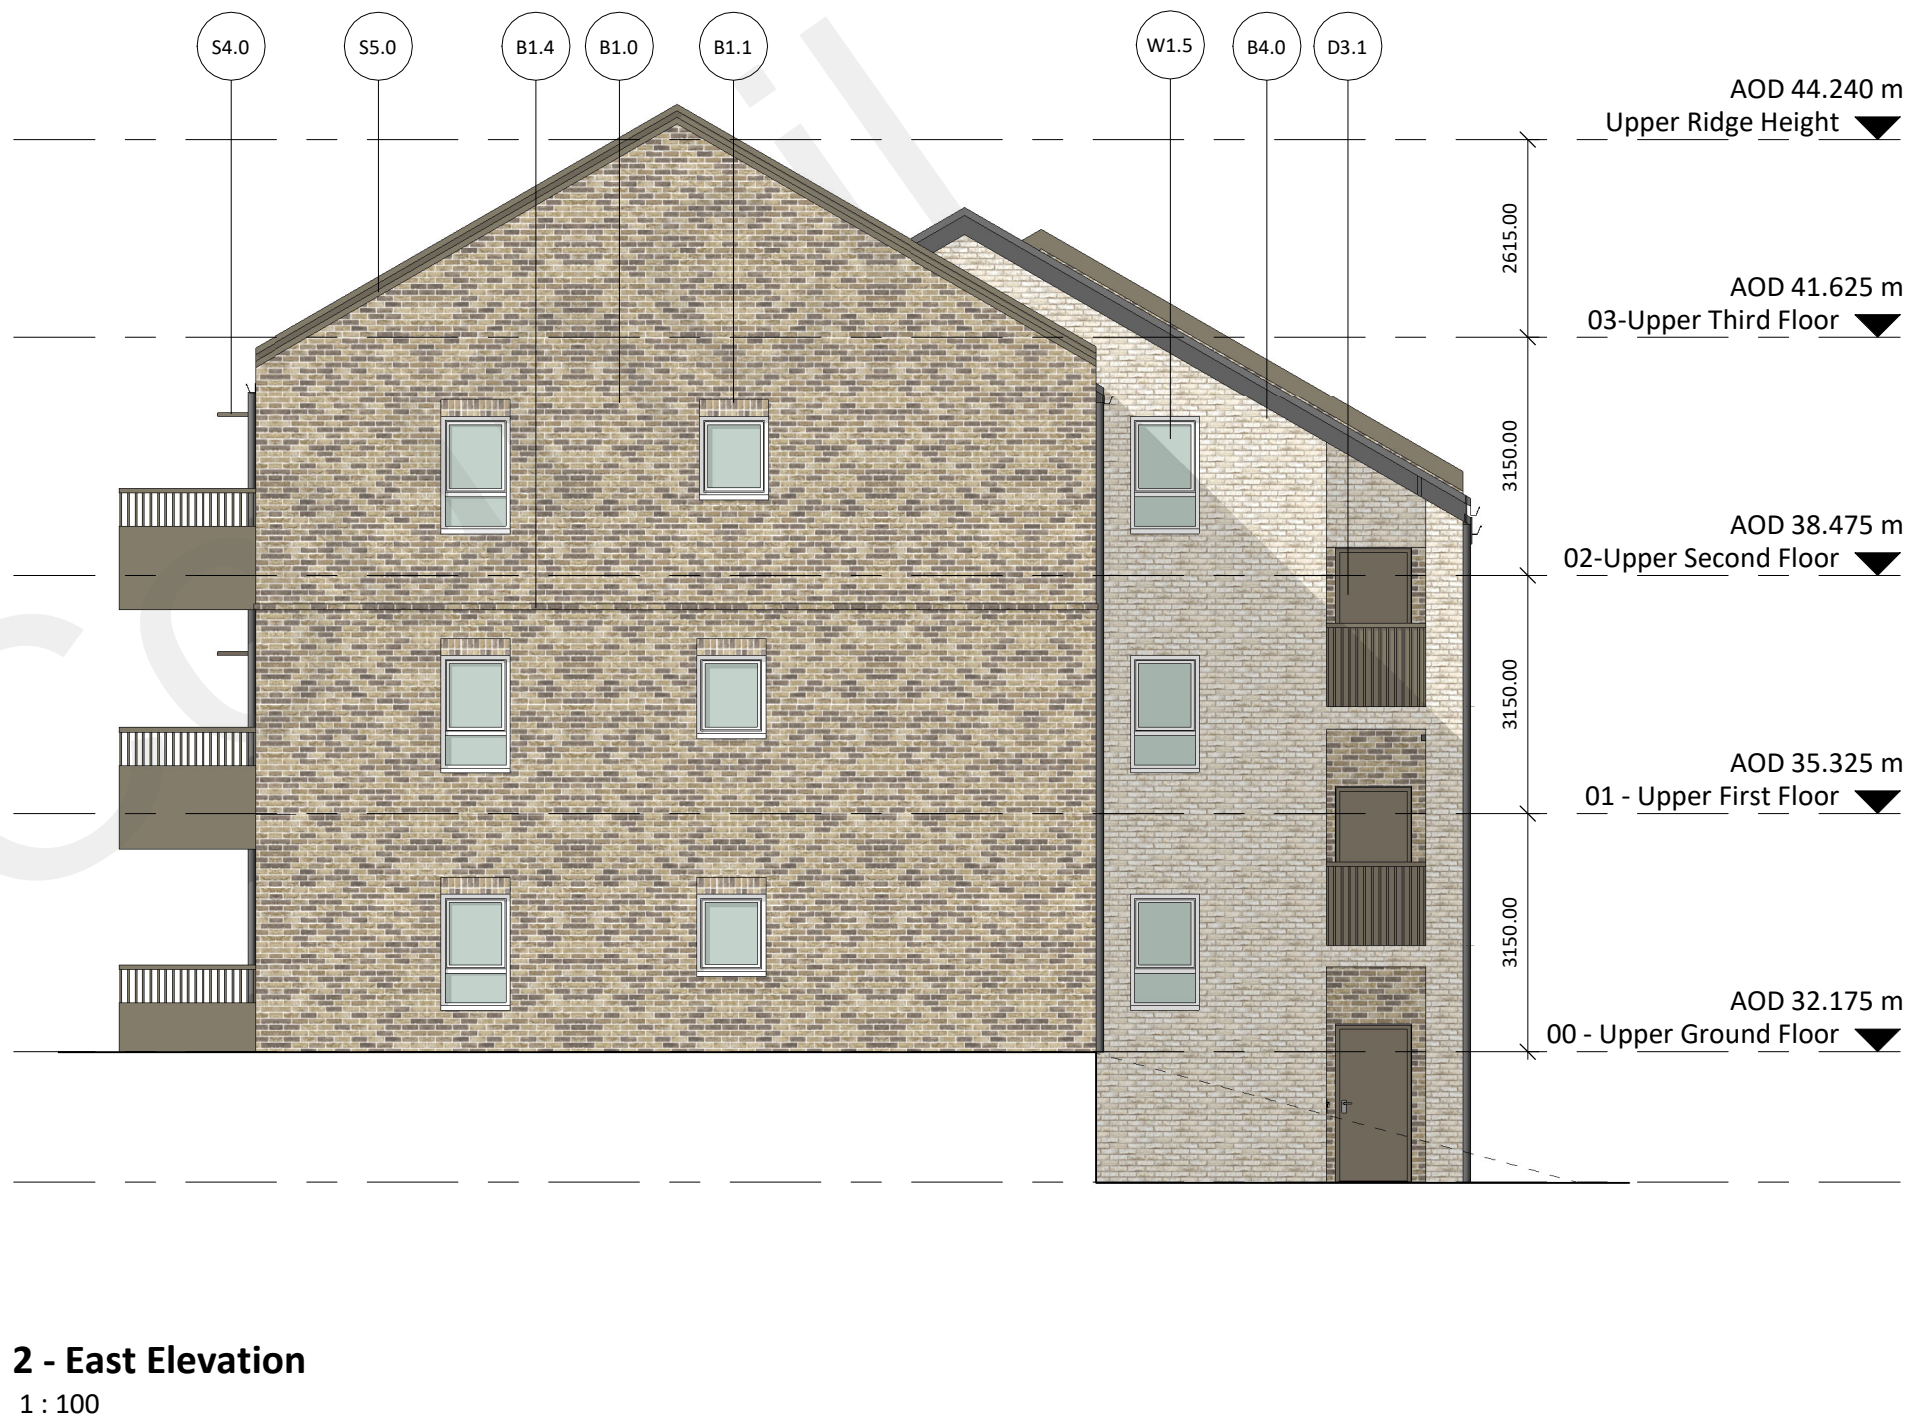


Key Plan
1 : 1000

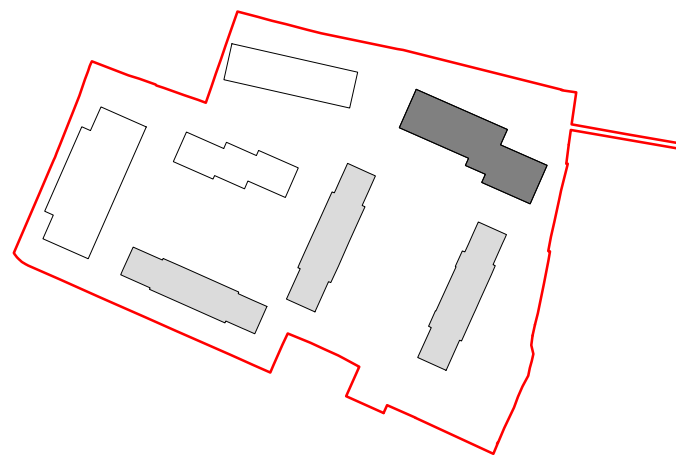

Location Plan
1 : 2000

Materials Schedule

BRICKS

B1.0	Brick - Brown / Buff Variegated Brick - Stretcher Bond, Natural / Light Grey colour Mortar
B1.1	Brick - Brown / Buff Variegated Brick - Soldier Bond, Natural / Light Grey colour Mortar
B1.2	Brick - Brown / Buff Variegated Brick - Double Stacked Soldier Bond, Natural / Light Grey colour Mortar
B1.3	Brick - Brown / Buff Variegated Brick - Recessed Brick Stretcher Bond, Natural / Light Grey colour Mortar
B1.4	Brick - Brown / Buff Variegated Brick - Protruding Brick Stretcher Bond, Natural / Light Grey colour Mortar

B2.0	Brick - Light Red Variegated Brick - Stretcher Bond, Natural / Light Grey colour Mortar
B2.1	Brick - Light Red Variegated Brick - Soldier Bond, Natural / Light Grey colour Mortar
B2.2	Brick - Light Red Variegated Brick - Double Stacked Soldier Bond, Natural / Light Grey colour Mortar
B2.3	Brick - Light Red Variegated Brick - Recessed Brick Stretcher Bond, Natural / Light Grey colour Mortar
B2.4	Brick - Light Red Variegated Brick - Brick Banding Stretcher Bond, Natural / Light Grey colour Mortar

B3.0	Brick - Dark Red / Brown Variegated Brick - Stretcher Bond, Natural / Light Grey colour Mortar
B3.1	Brick - Dark Red / Brown Variegated Brick - Soldier Bond, Natural / Light Grey colour Mortar
B3.2	Brick - Dark Red / Brown Variegated Brick - Double Stacked Soldier Bond, Natural / Light Grey colour Mortar
B3.3	Brick - Dark Red / Brown Variegated Brick - Recessed Brick Stretcher Bond, Natural / Light Grey colour Mortar
B3.4	Brick - Dark Red / Brown Variegated Brick - Protruding Brick Detail, Natural / Light Grey colour Mortar

B4.0	Brick - White Brick - Stretcher Bond, White Mortar
B4.1	Brick - White Brick Horizontal Banding (alternate every 2 courses) - Stretcher Bond, White Mortar
B4.2	Brick - White Brick - Recessed, Stretcher Bond, White Mortar
B4.3	Brick - White Brick - Protruding, Stretcher Bond, White Mortar

ROOF TILES

T1.0	Multi Clay Roof Tiles - Red / Brown
T2.0	Multi Clay Roof Tiles - Dark Grey

Materials Schedule

WINDOWS

W1.0	Openable Window - Single - External Face PPC Metal Frame - Grey
W1.1	Openable Window - Double - External Face PPC Metal Frame - Grey
W1.2	Openable Window - Single - External Face PPC Metal Frame - White
W1.3	Openable Window - Double - External Face PPC Metal Frame - White
W1.4	Openable Window - Triple - External Face PPC Metal Frame - Grey
W1.5	AOV Window - External Face PPC Metal Frame - White
W2.0	Oriel Window - Bronze Window Surround
W2.1	Dormer Window - Bronze Window Surround
W3.0	Roof Light - Dark Grey to match Roof Tiles

EXTERNAL DOORS

D1.1	Communal Entrance Door - PPC External Face Metal Frame Glazed Door with Side Light - Bronze
D1.2	Rear Communal Door - PPC External Face Metal Frame Glazed Door - Bronze
D1.3	Communal Entrance Door - PPC External Face Metal Frame Glazed Door with Curtain Walling - Grey
D1.4	Rear Communal Door - PPC External Face Metal Frame Glazed Door - Grey
D2.1	Single Door - PPC External Face Metal Frame Door with Ventilation Louvres - Bronze
D2.2	Double Door - PPC External Face Metal Frame Door with Ventilation Louvres - Bronze
D2.3	Single Door - PPC External Face Metal Frame Door with Ventilation Louvres - Grey
D2.4	Double Door - PPC External Face Metal Frame Door with Ventilation Louvres - Grey
D3.1	Private Entrance Door - PPC External Face Metal Frame Door - Bronze
D3.2	Private Entrance Door - PPC External Face Metal Frame Door with Vision Panel - Bronze
D3.3	Private Balcony Door - PPC External Face Metal Frame Glazed Door - White
D3.4	Private Balcony Door - PPC External Face Metal Frame Glazed Door - Grey
D3.5	Private Garden Door - PPC External Face Metal Frame Glazed Door - White

Materials Schedule

BALCONIES

A1.0	Projecting Balcony - PPC Metal Flat Fascia, Solid Panel and Balustrade - Bronze
A2.0	Inset Balcony - PPC Metal Flat Fascia, Solid Panel and Balustrade - Bronze
A3.0	Inset Balcony - PPC Metal Flat Fascia, Solid Panel and Balustrade - Grey

RAILINGS

R1.0	Railing - PPC Metal Flat Fascia, Solid Panel and Balustrade - Bronze
------	--

SUNDRIES

S1.0	PPC Folded Metal Canopy - White
S2.0	PPC Metal RWP/ Hoppers - Grey
S3.0	PPC Metal Horizontal Brise Soleil with Hidden Fixing - Grey
S4.0	PPC Metal Horizontal Brise Soleil with Hidden Fixing - Bronze
S5.0	PPC Metal Capping - Bronze
S6.0	PPC Metal Capping - Grey
S7.0	Dry Riser Inlet
S8.0	Roof Services (AOV, Lift Overrun, Photovoltaic Panels etc)

NOTES

