


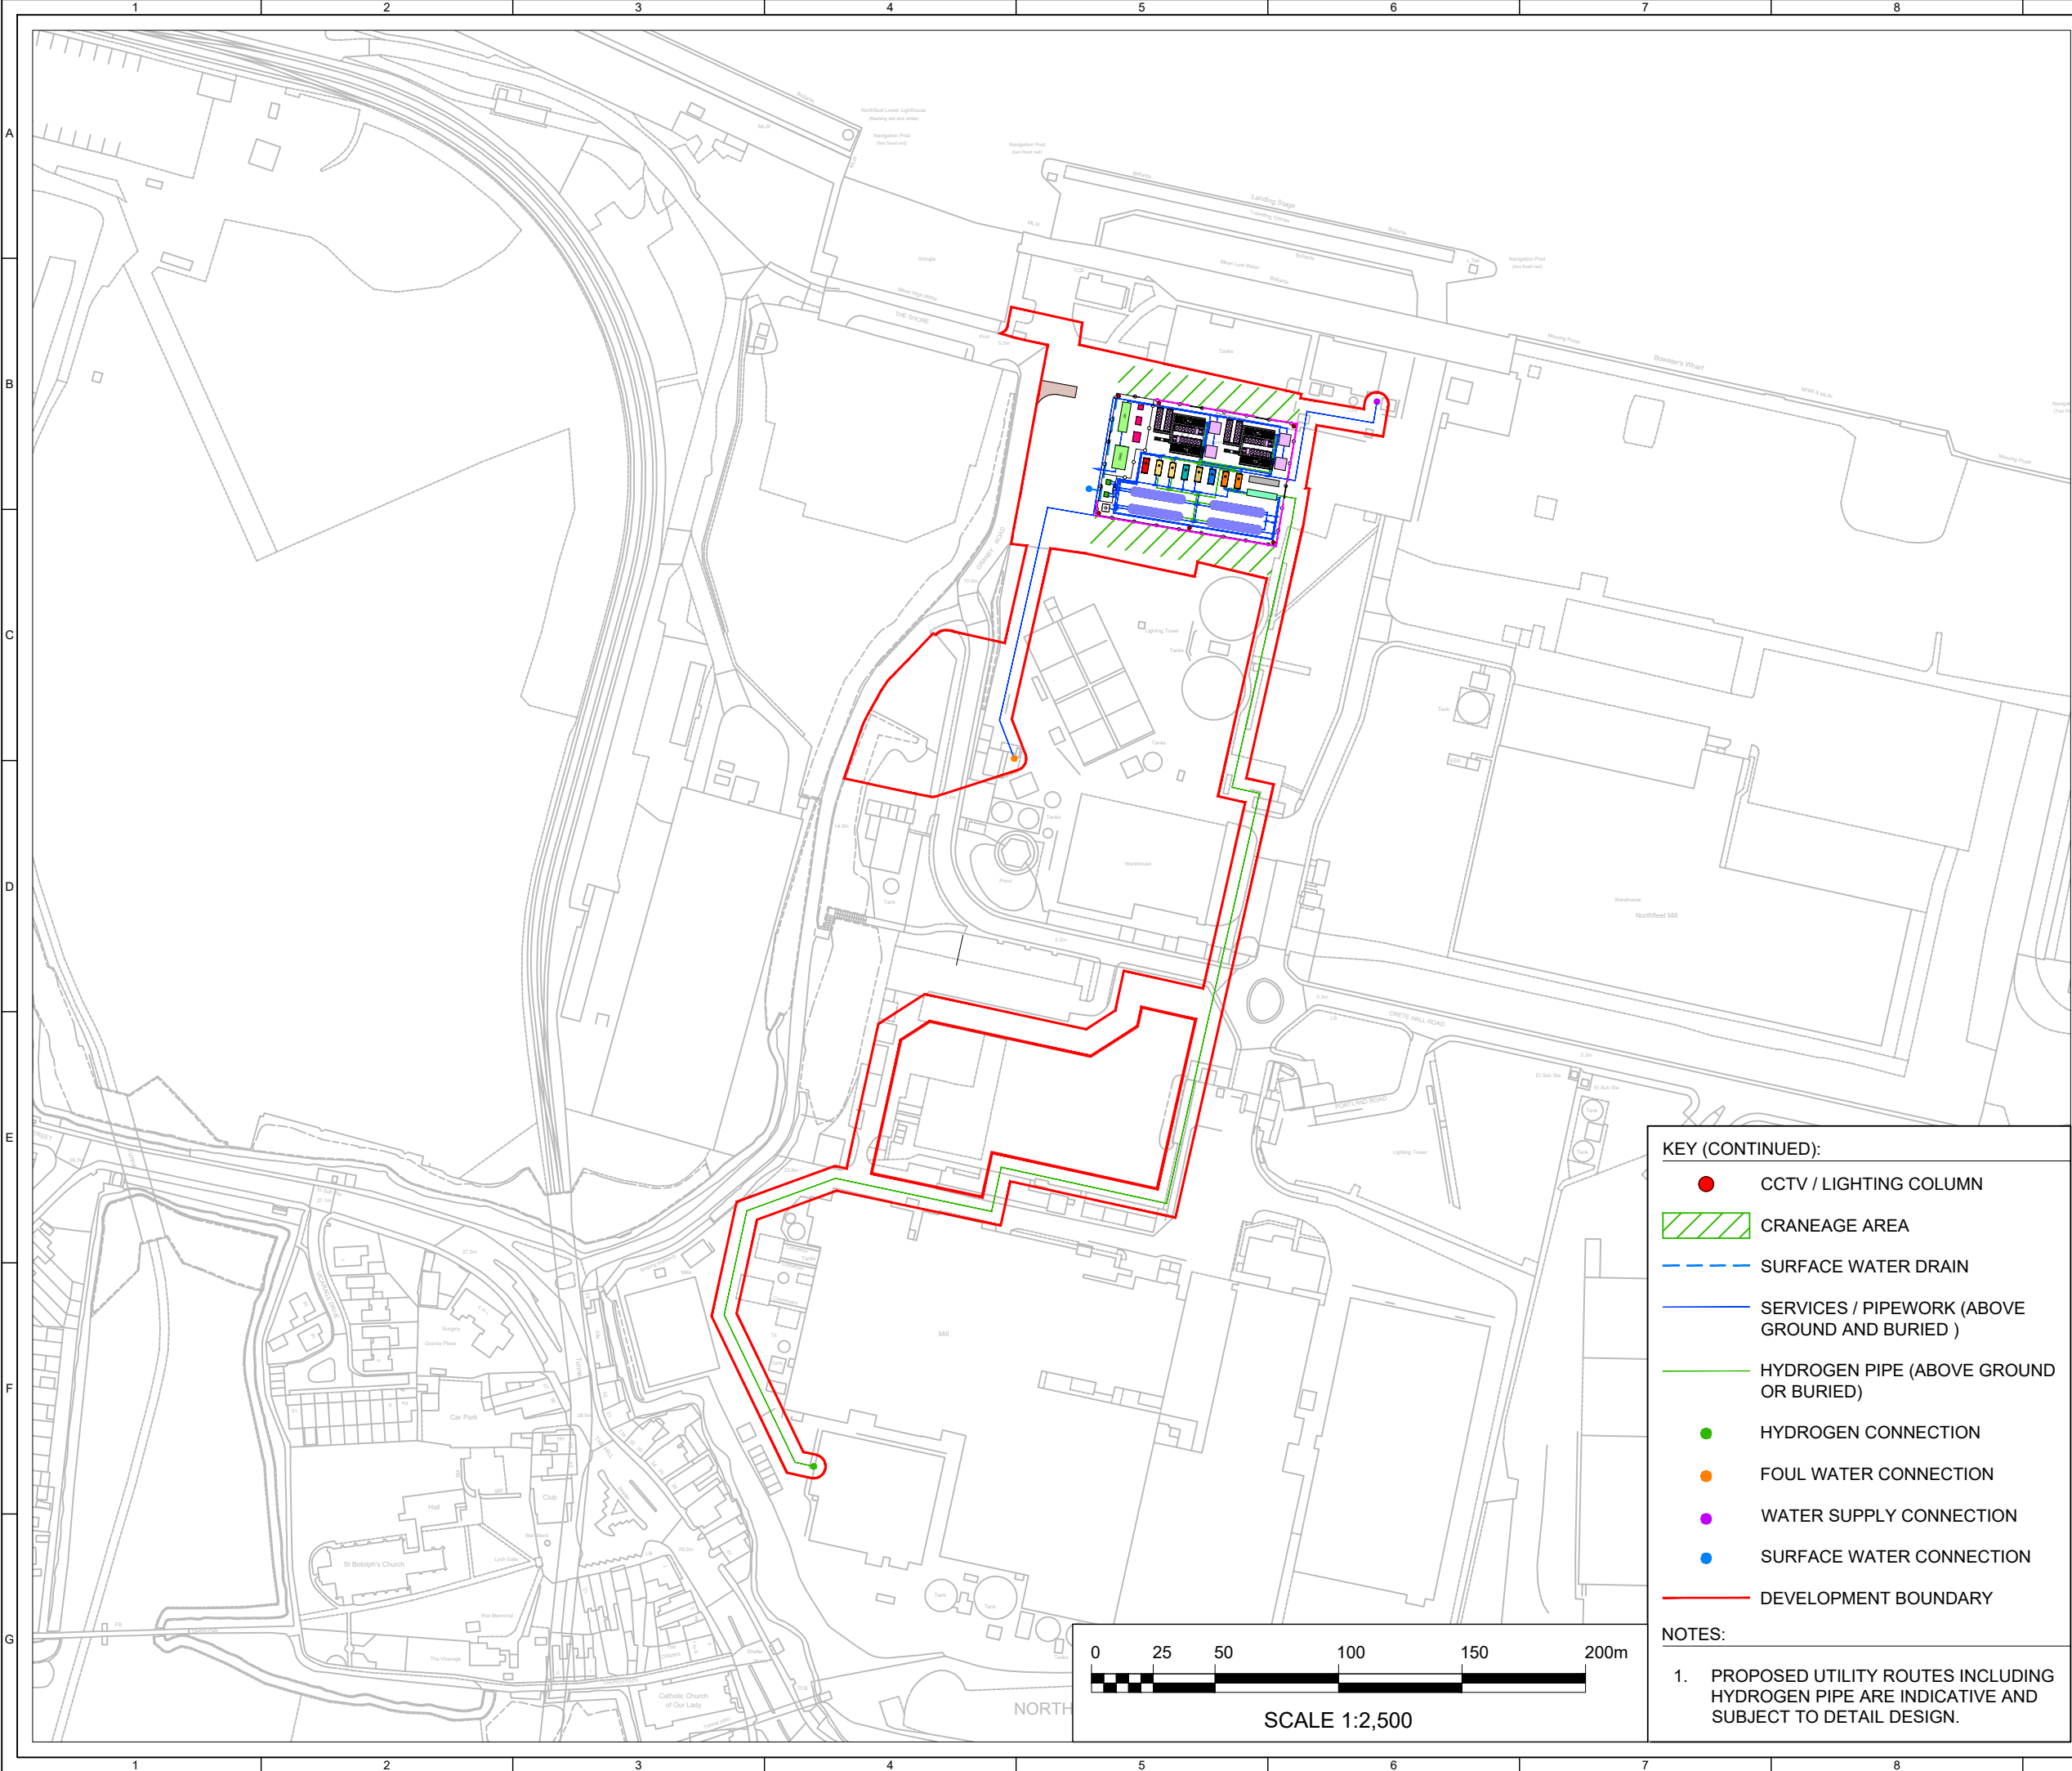

© CROWN COPYRIGHT, ALL RIGHTS RESERVED.
2023 LICENCE NUMBER 0100031673.

KEY:

- GRID COMPLIANCE EQUIPMENT
- HYDROGEN ELECTROLYSERS
- INSTRUMENTATION AIR UNIT
- LOW PRESSURE BUFFER TANK
- NITROGEN STORAGE
- ODOURISATION SYSTEM
- UNINTERRUPTIBLE POWER SUPPLY
- PRESSURE LET DOWN SYSTEM
- OFFICE AND SPARES CONTAINER
- HYDROGEN STORAGE
- DNO DNO SUBSTATION
- HF HYDROGEN FACILITY SUBSTATION
- EMERGENCY VENT STACK
- WATER FEED TANK
- COMPRESSOR
- VEHICLE BARRIER
- SECURITY FENCE
- GATE

KEY (CONTINUED):

- CCTV / LIGHTING COLUMN
- CRANEAGE AREA
- SURFACE WATER DRAIN
- SERVICES / PIPEWORK (ABOVE GROUND AND BURIED)
- HYDROGEN PIPE (ABOVE GROUND OR BURIED)
- HYDROGEN CONNECTION
- FOUL WATER CONNECTION
- WATER SUPPLY CONNECTION
- SURFACE WATER CONNECTION
- DEVELOPMENT BOUNDARY

NOTES:

1. PROPOSED UTILITY ROUTES INCLUDING HYDROGEN PIPE ARE INDICATIVE AND SUBJECT TO DETAIL DESIGN.

4 BM CA BS 2023-09-01 ADDED SCALE BAR AND DELETE SHEETS 2-5

3 BM BS PB 2023-08-16 UPDATED DEVELOPMENT BOUNDARY

2 BM BS PB 2023-08-16 ADDED DEVELOPMENT BOUNDARY

1 BM DC BS 2023-07-17 FIRST ISSUE

ISSUE	DRAWN	CHKD	APPD	DATE	REVISION NOTES
PURPOSE					COORDINATES
PLANNING					OSGB 1936
SCALE					DATUM
1:2,500 @A3					N/A
LAYOUT DRAWING					T-LAYOUT NO
N/A					N/A
PROJECT TITLE					
NORTHFLEET GREEN HYDROGEN FACILITY					
DRAWING TITLE					
INFRASTRUCTURE LAYOUT					
RES DRAWING NUMBER					REV
05135-RES-PRO-DR-PT-001					4
THIS DRAWING IS THE PROPERTY OF RENEWABLE ENERGY SYSTEMS LIMITED AND NO REPRODUCTION MAY BE MADE IN WHOLE OR IN PART WITHOUT PERMISSION					
 BEAUFORT COURT, EGG FARM LANE, KINGS LANGLEY, HERTS WD4 8LR, UK TEL +44 (0) 1923 299200 WWW.RES-GROUP.COM					