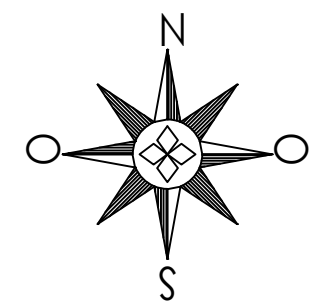
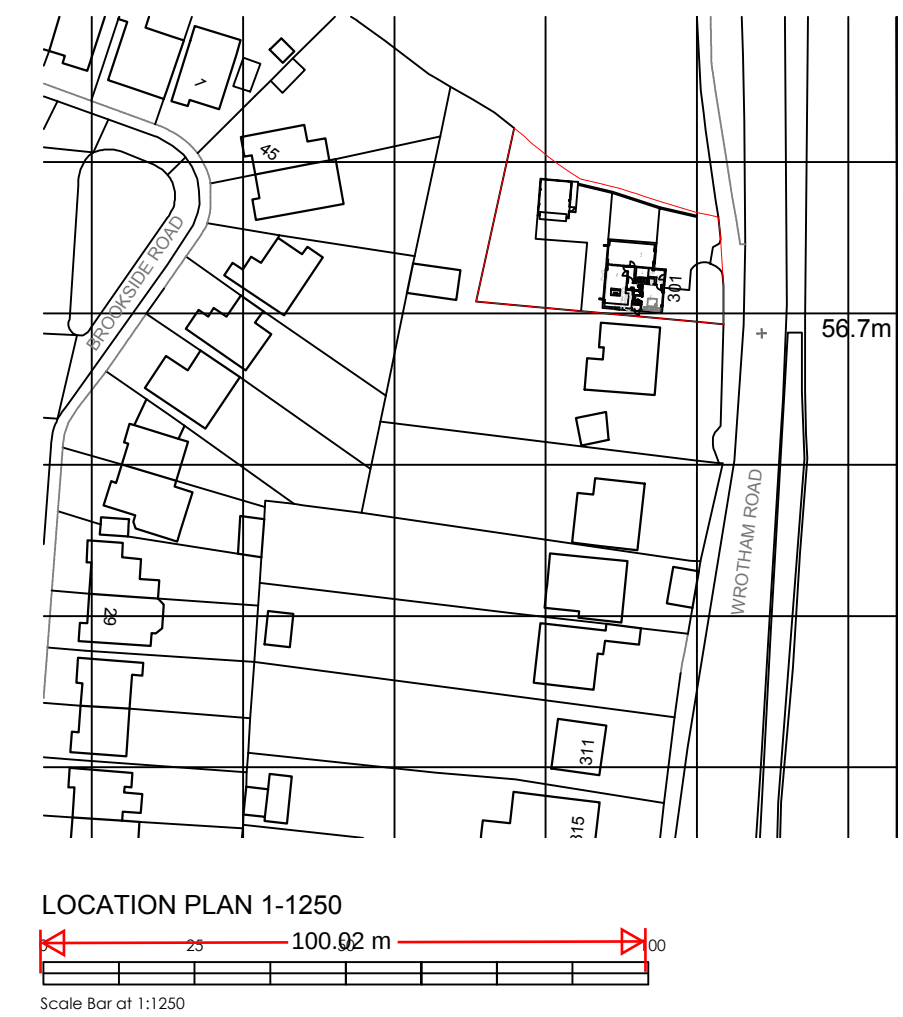


Revision	Date	Description

Status
PLANNING

Mark | Carter
ASSOCIATES

Architectural
Design

design studio
priestfield stadium gillingham kent ME7 4DD
tel 01634 304700 fax 01634 850986
e mail: markcarter.design@virgin.net

Client
MR TODD BENETT

Drawing Title
LOCATION - BLOCK PLANS

Project Title
PROPOSED GARAGE
AT No301 WROTHAM ROAD

Scale 1:500	Date MARCH 24	Drawn MC
----------------	------------------	-------------

Drawing No 3522 - 002	Rev -
--------------------------	----------