


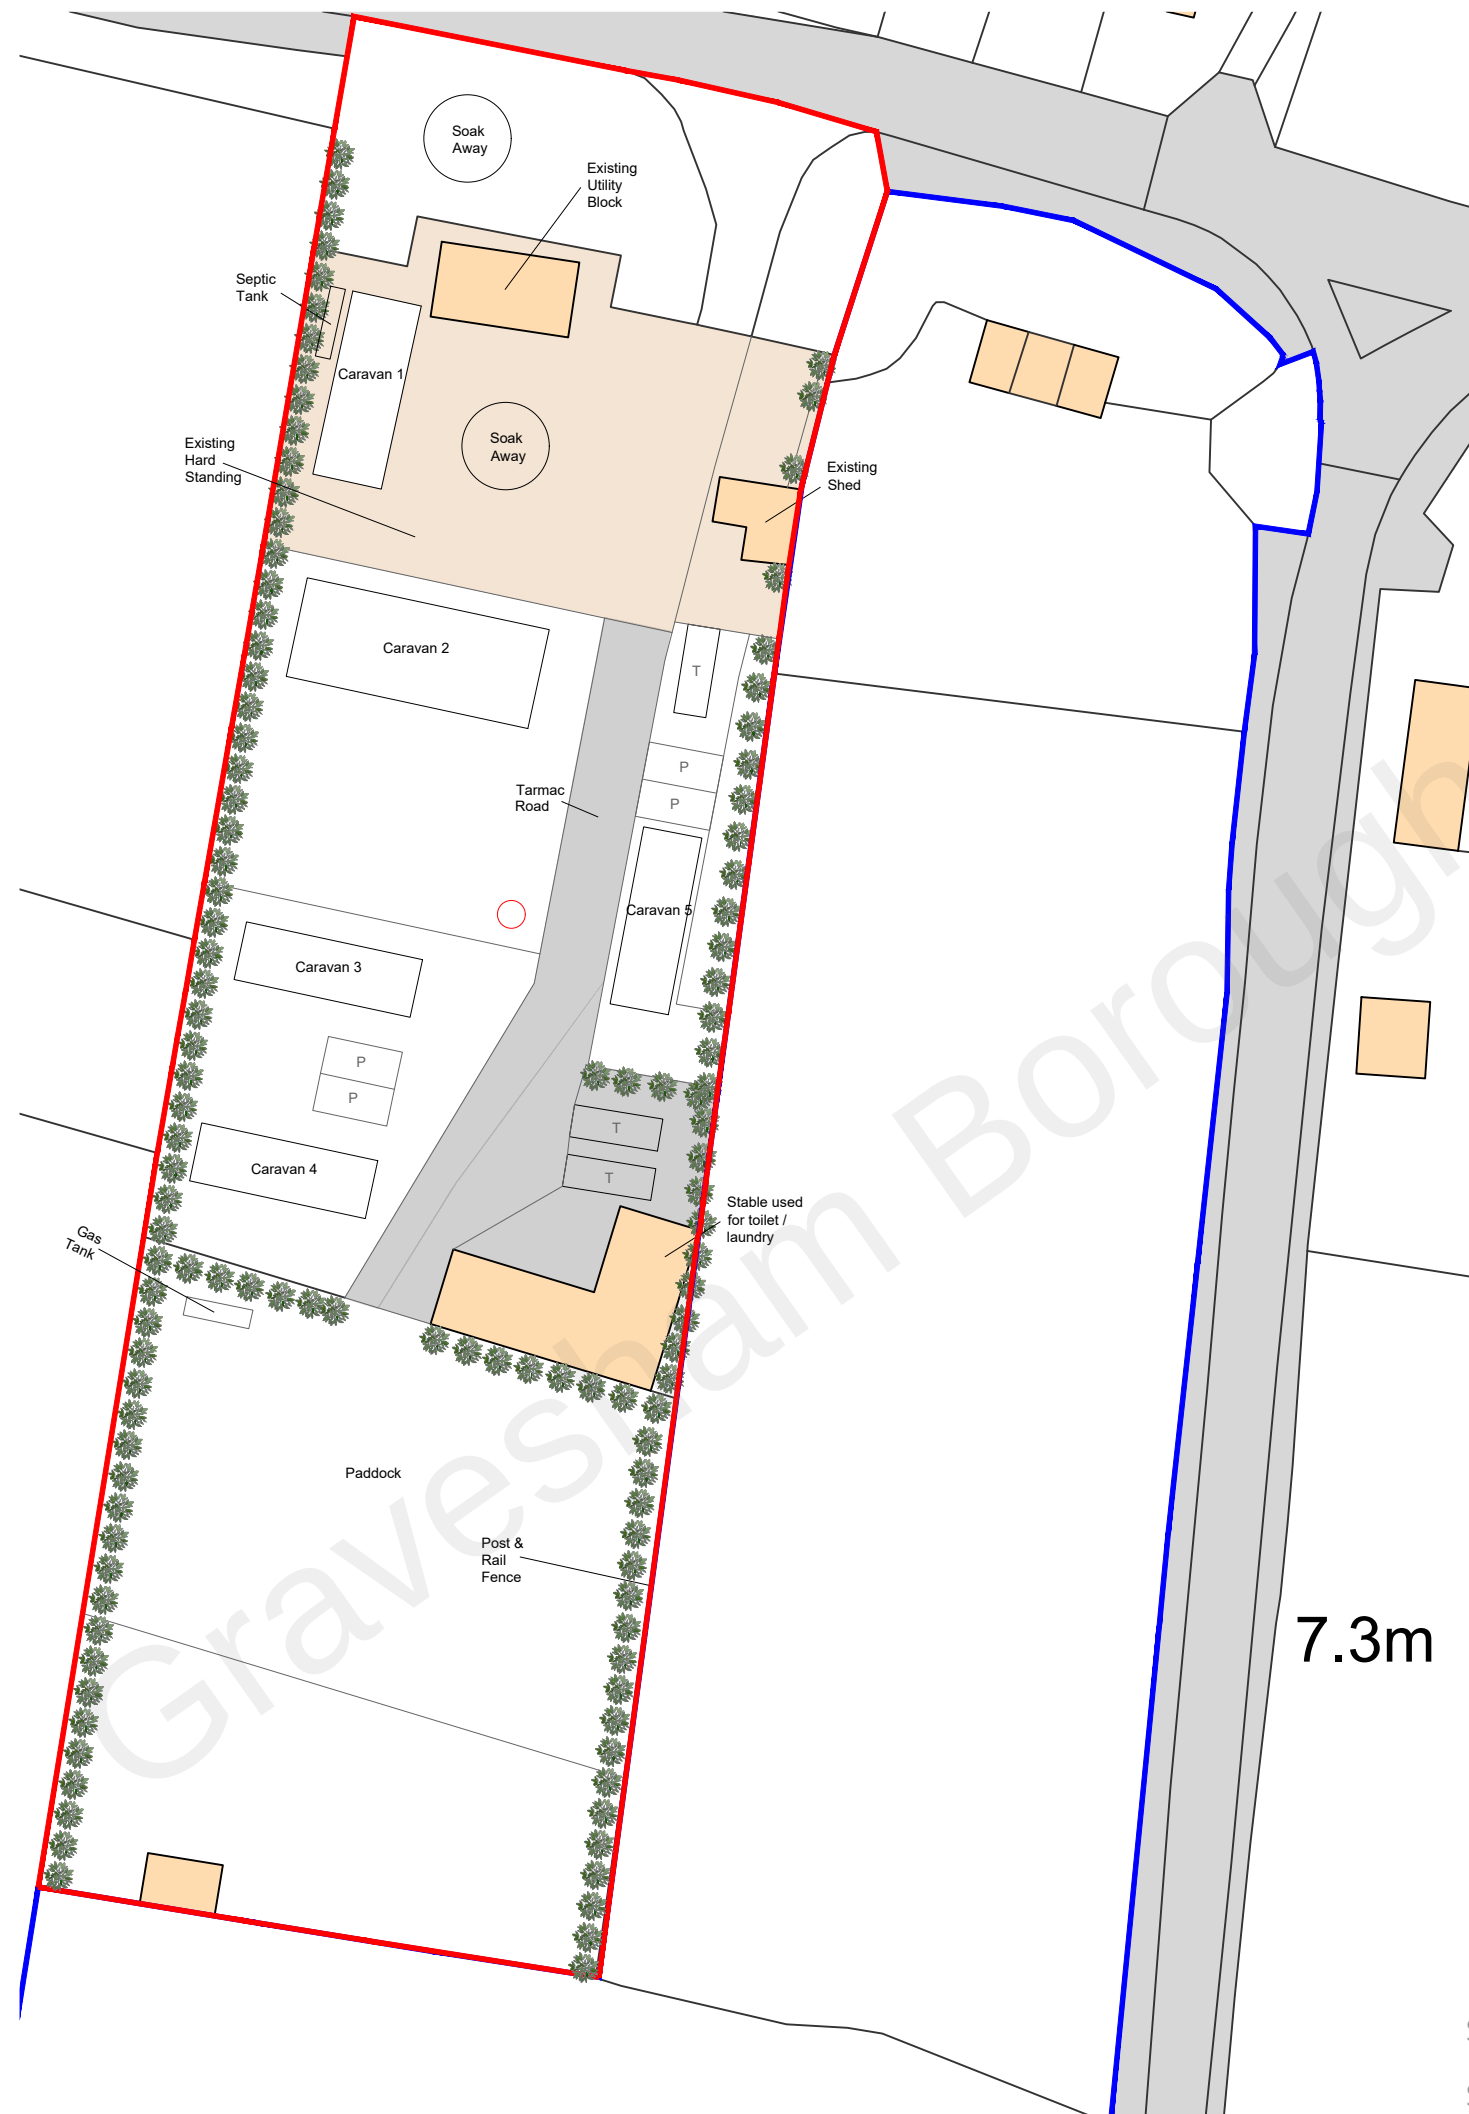

Approved Block Plan 1:500

Scale 1:500




Scale 1:1250



Notes:

- Do not scale from this drawing.
- All dimensions to be verified on site and is in mm.
- Builder to verify all dimensions, heights and levels prior to commencement of work.
- All documents shall be checked to ensure that they are compatible by the contractor before construction commences. In the event of apparent ambiguity the contractor shall refer to the architect.
- The contractor in preparing his estimate shall visit the site and acquaint himself with the site conditions.
- The contractor shall issue all statutory notices to the local Authority during progress.

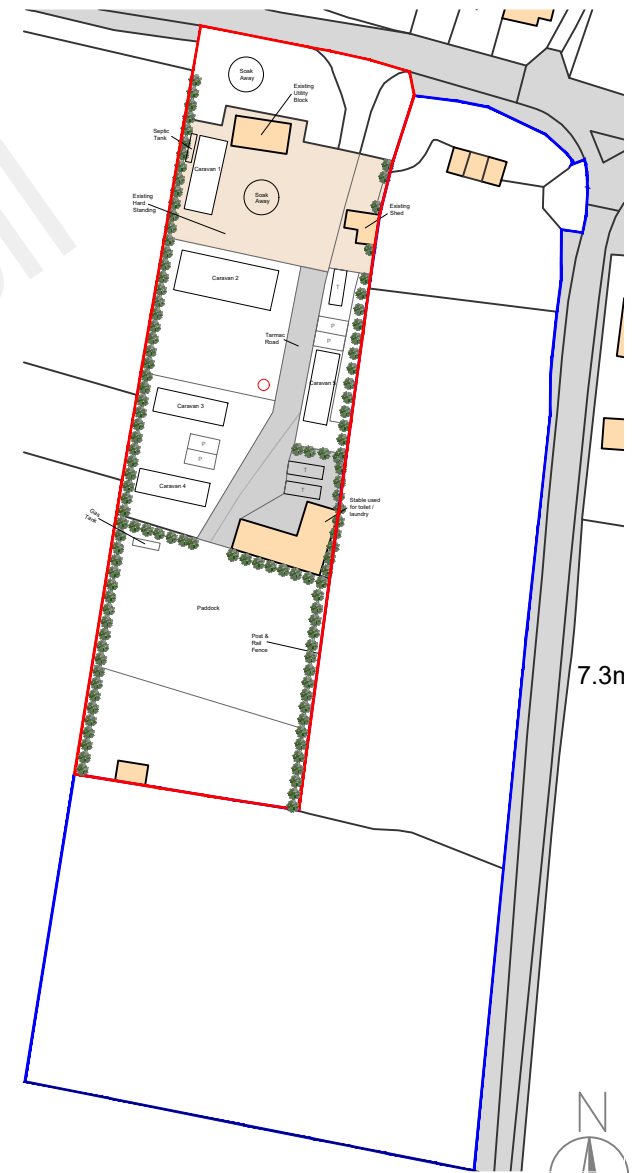

Site Location Plan 1:1250

A	-	-	-/-/-
REV:	DESCRIPTION:	BY:	DATE:
STATUS:			



Whitehall Place
47 The Terrace,
Gravesend, Kent
DA12 2DL
01474 247 787
info@barronedwards.co.uk
www.barronedwards.co.uk

SITE:	Lower Higham Road Gravesend Kent DA12 2NY
TITLE:	Site Location Plan Previously Approved Block Plan

SCALE AT A2:	DATE:	DRAWN:
1:1250, 1:500	03.11.2022	SA
PROJECT NO:	DRAWING NO:	REVISION:
221007	001	A