



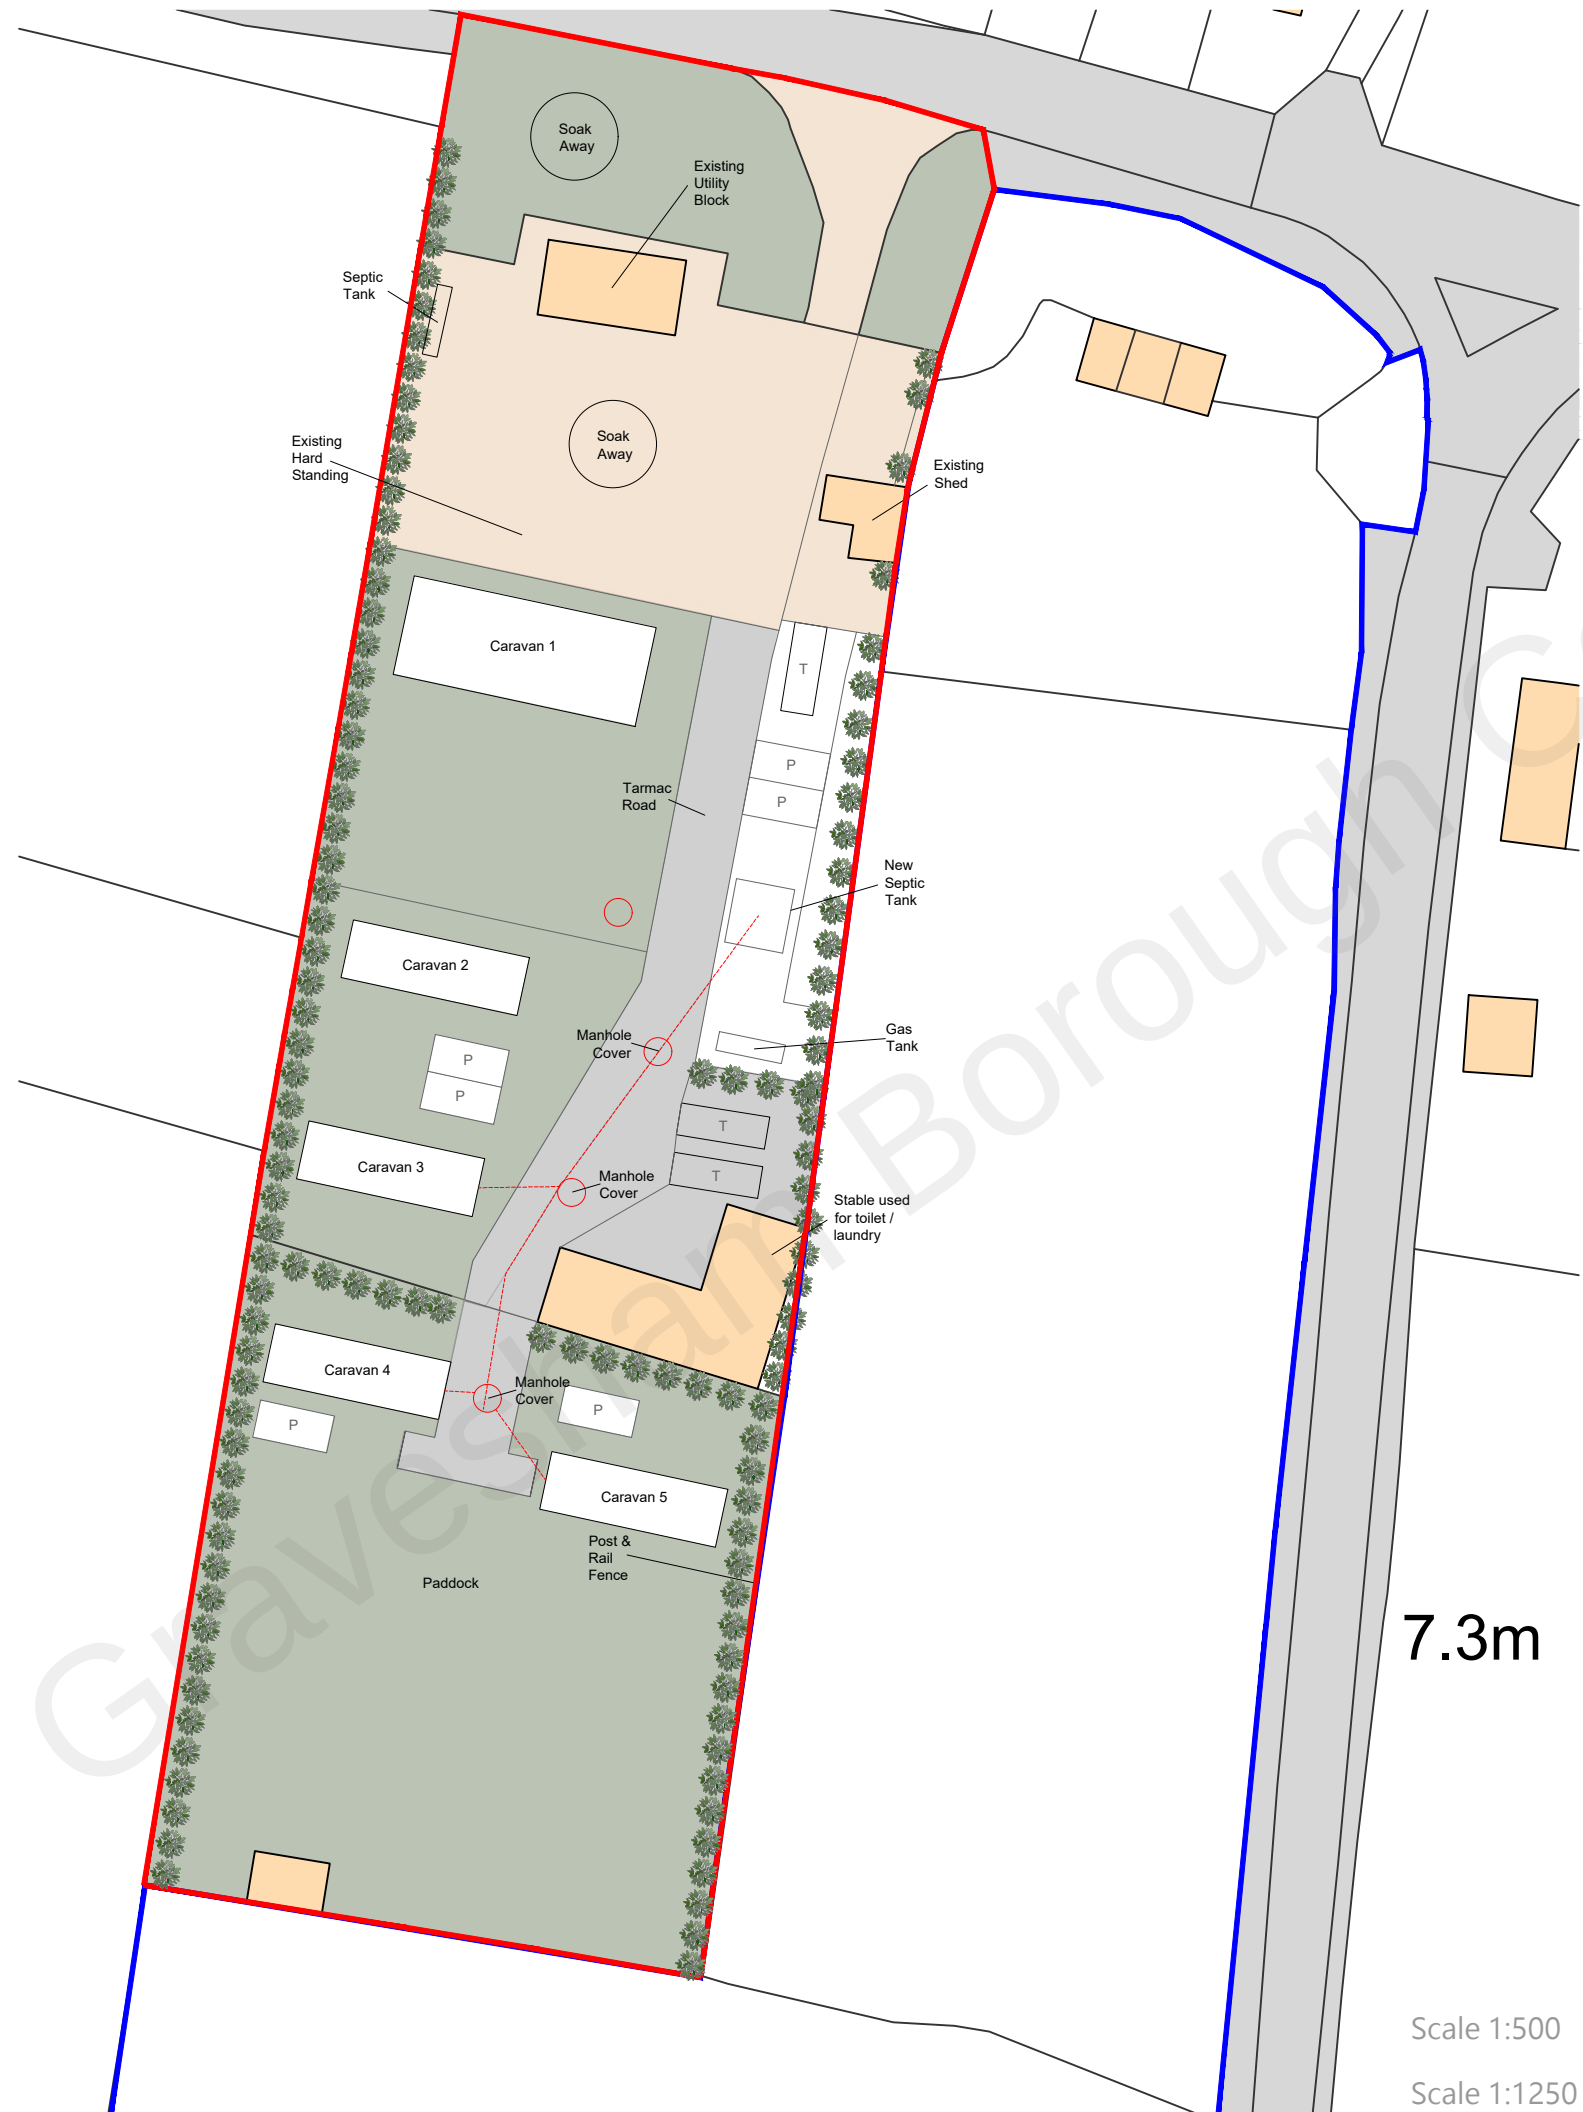

Proposed Block Plan 1:500

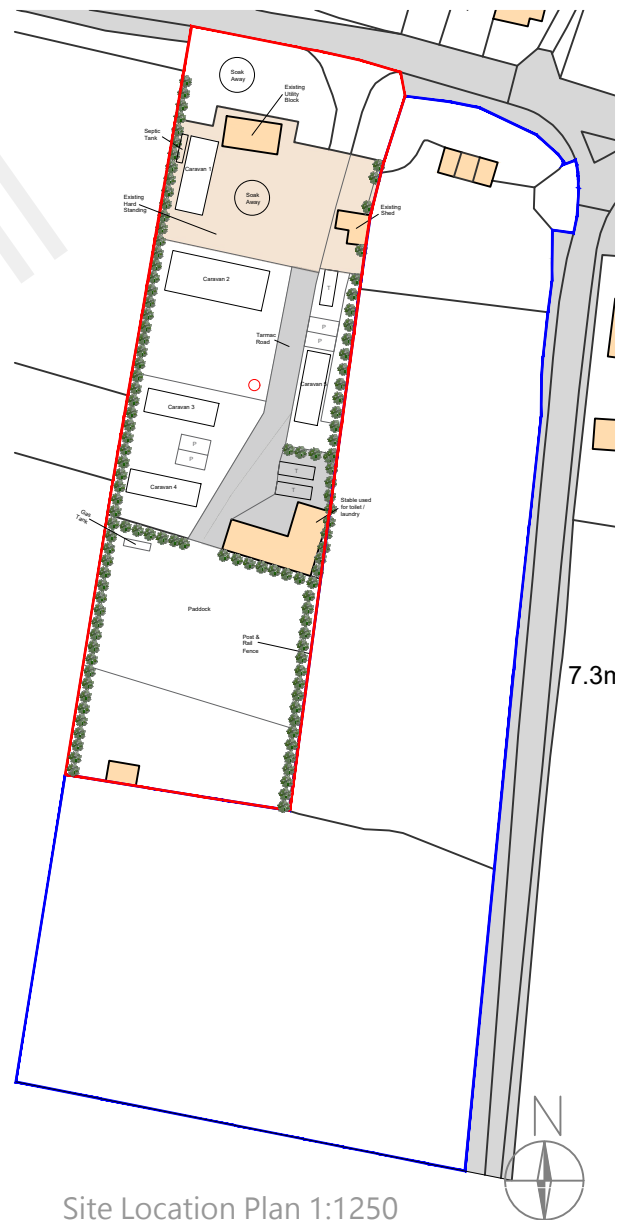


Site Location Plan 1:1250

A	-	-	-/-/-
REV:	DESCRIPTION:	BY:	DATE:
STATUS:			



Whitehall Place
47 The Terrace,
Gravesend, Kent
DA12 2DL
01474 247 787
info@barronedwards.co.uk
www.barronedwards.co.uk

SITE:	Lower Higham Road Gravesend Kent DA12 2NY
TITLE:	Site Location Plan Previously Approved Block Plan

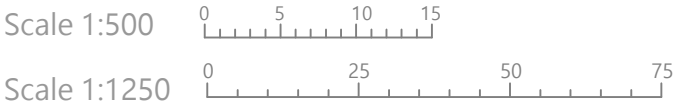

SCALE AT A2:	DATE:	DRAWN:
1:1250, 1:500	03.11.2022	SA
PROJECT NO:	DRAWING NO:	REVISION:
221007	001	A

- Notes:
- Do not scale from this drawing.
 - All dimensions to be verified on site and is in mm.
 - Builder to verify all dimensions, heights and levels prior to commencement of work.
 - All documents shall be checked to ensure that they are compatible by the contractor before construction commences. In the event of apparent ambiguity, the contractor shall refer to the architect.
 - The contractor in preparing his estimate shall visit the site and acquaint himself with the site conditions.
 - The contractor shall issue all statutory notices to the local Authority during progress.