


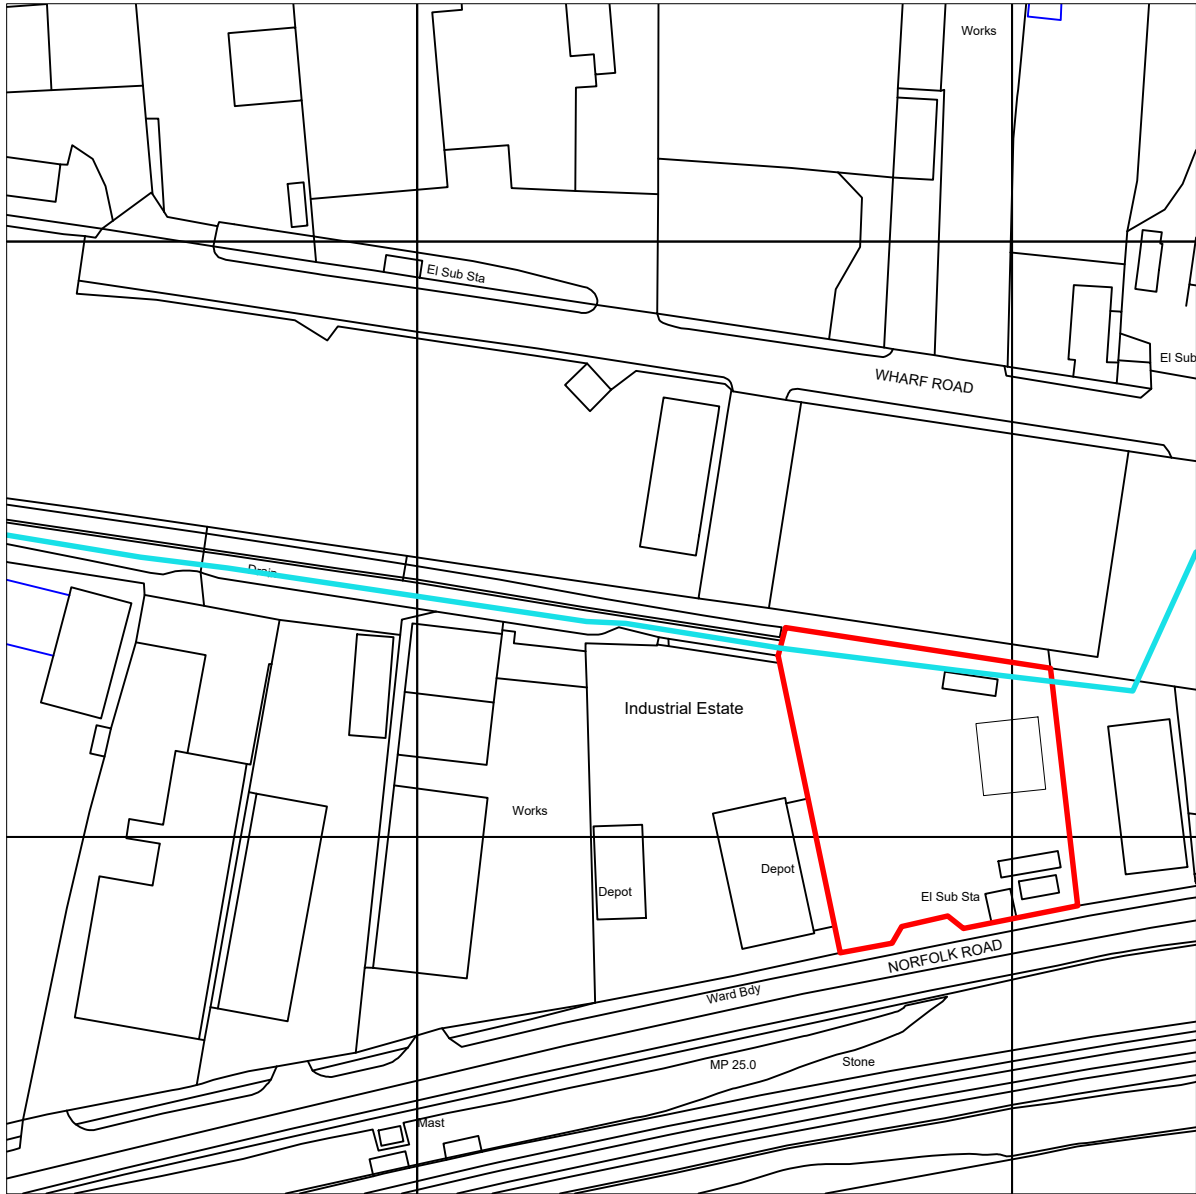
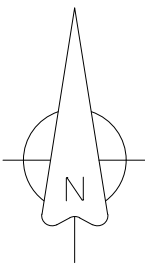


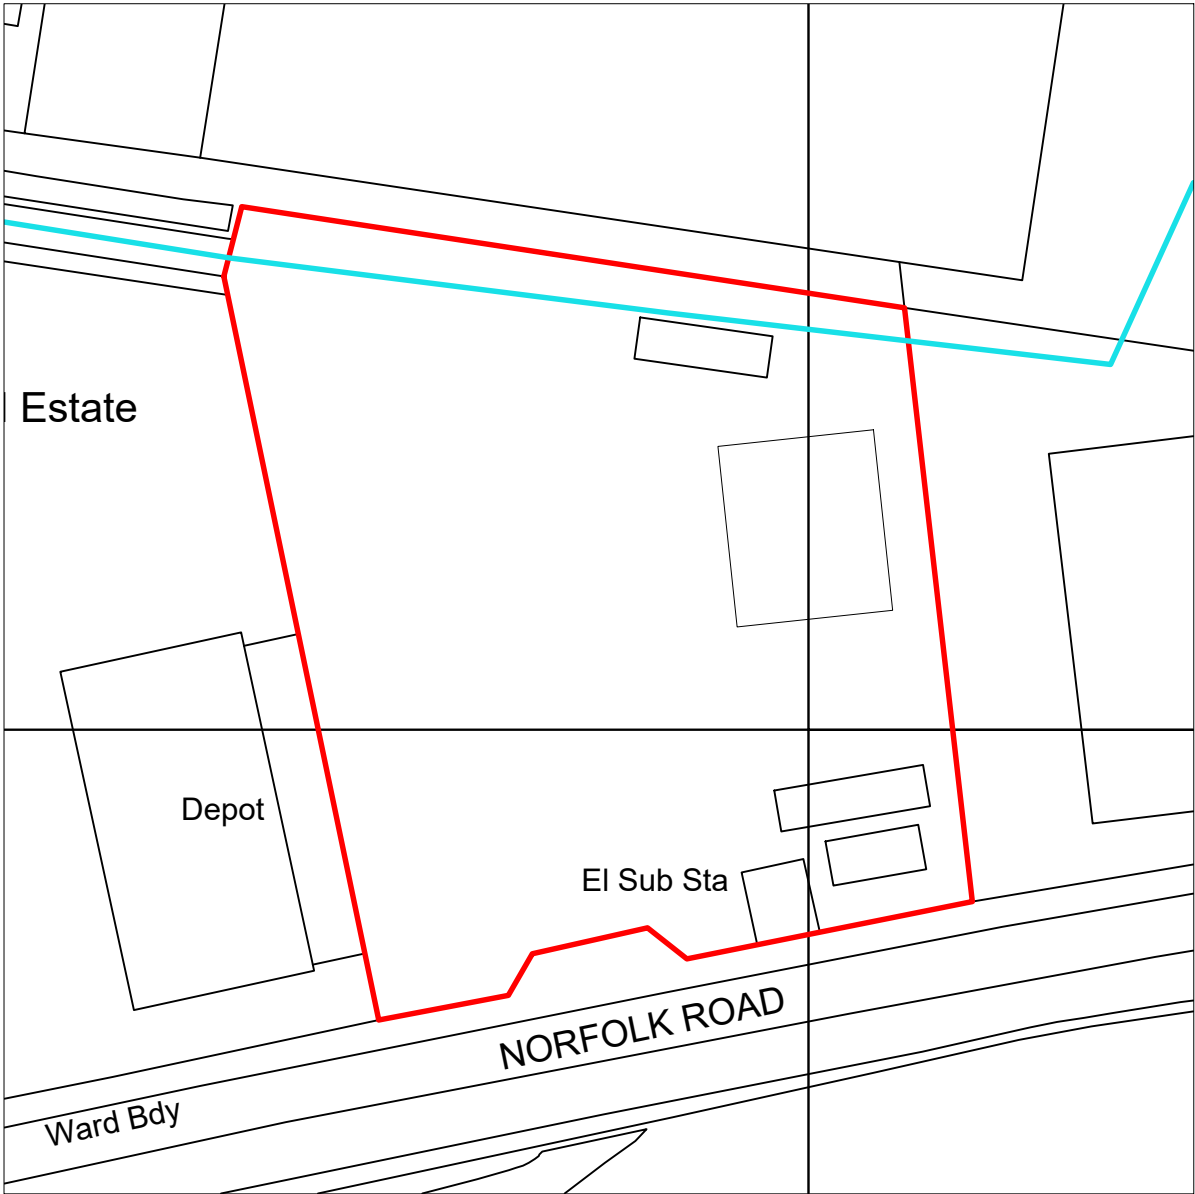

LOCATION PLAN
Scale: 1:1250 @ A3

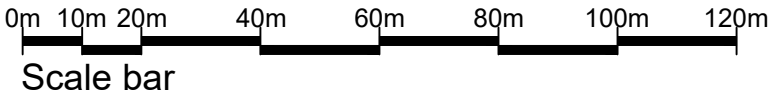

BLOCK PLAN
Scale: 1:500 @ A3

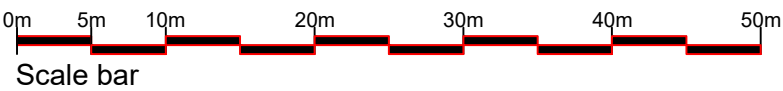

- KEY
- EXISTING CULVERT
 - SITE BOUNDARY

A Culvert added		14.07.26	
REV	DESCRIPTION	DATE	INIT
STATUS	FOR INFORMATION		

Client			
Mitchell Thurbin			
Project			
Plot 8, Norfolk Road, Gravesend, Kent DA12 2PS			
Title			
Existing Location & Block Plan			
Scale	Date	Drawn	Checked
N/A @ A3	04.10.2025	N/A	N/A
N/A @ A1			
Project No:	Drawing No.	Revision	
2025-085	001	A	