
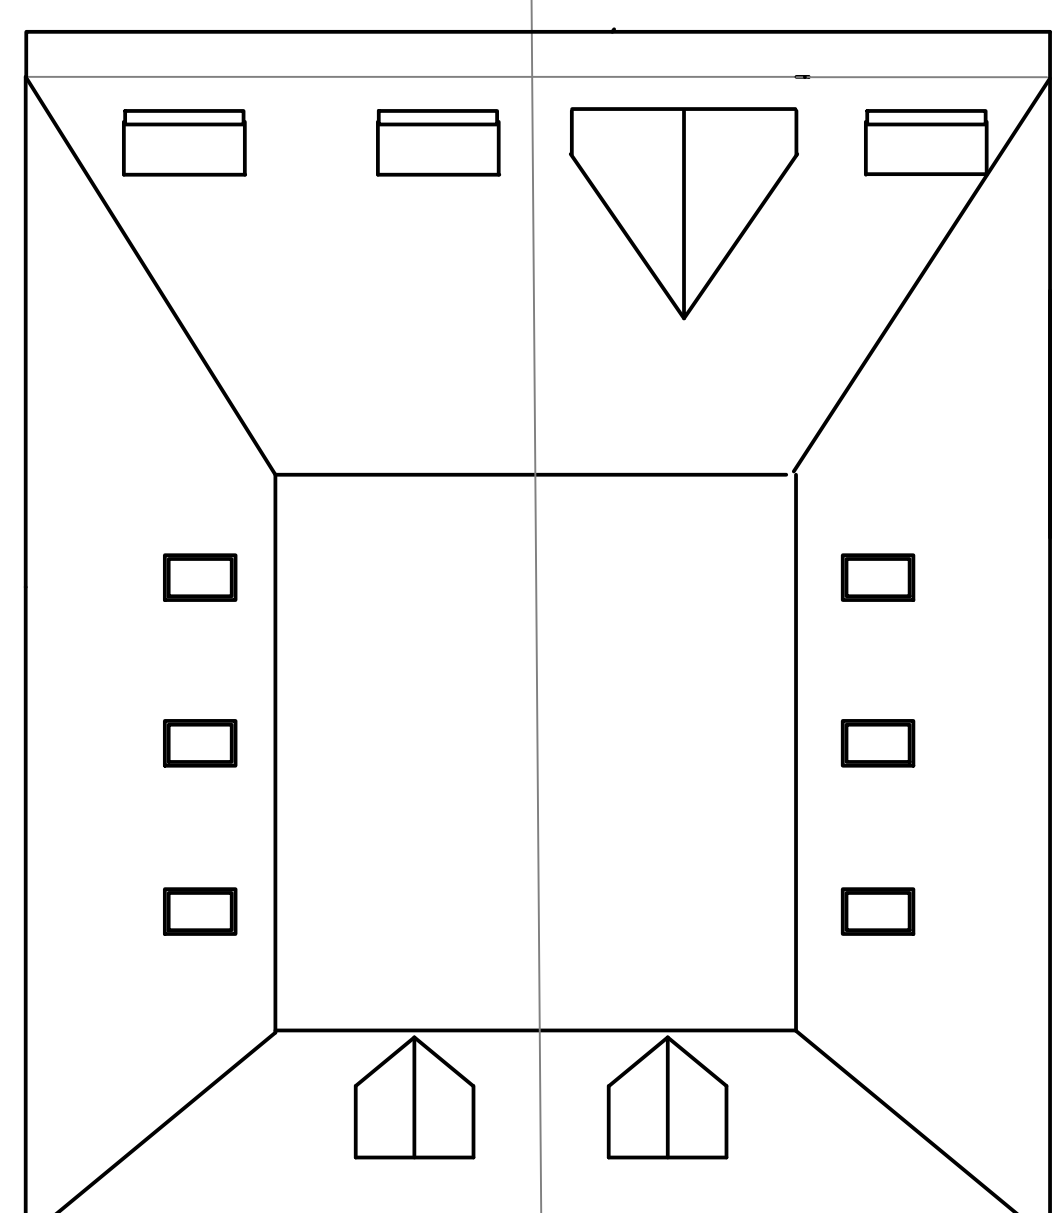
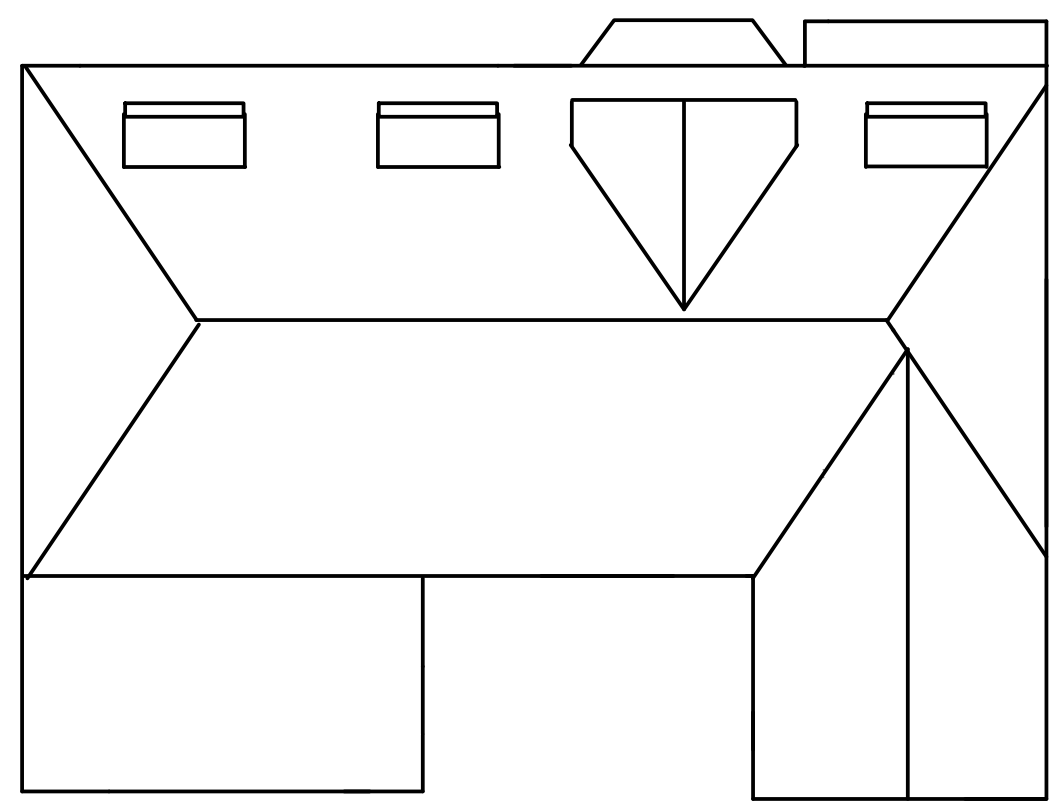
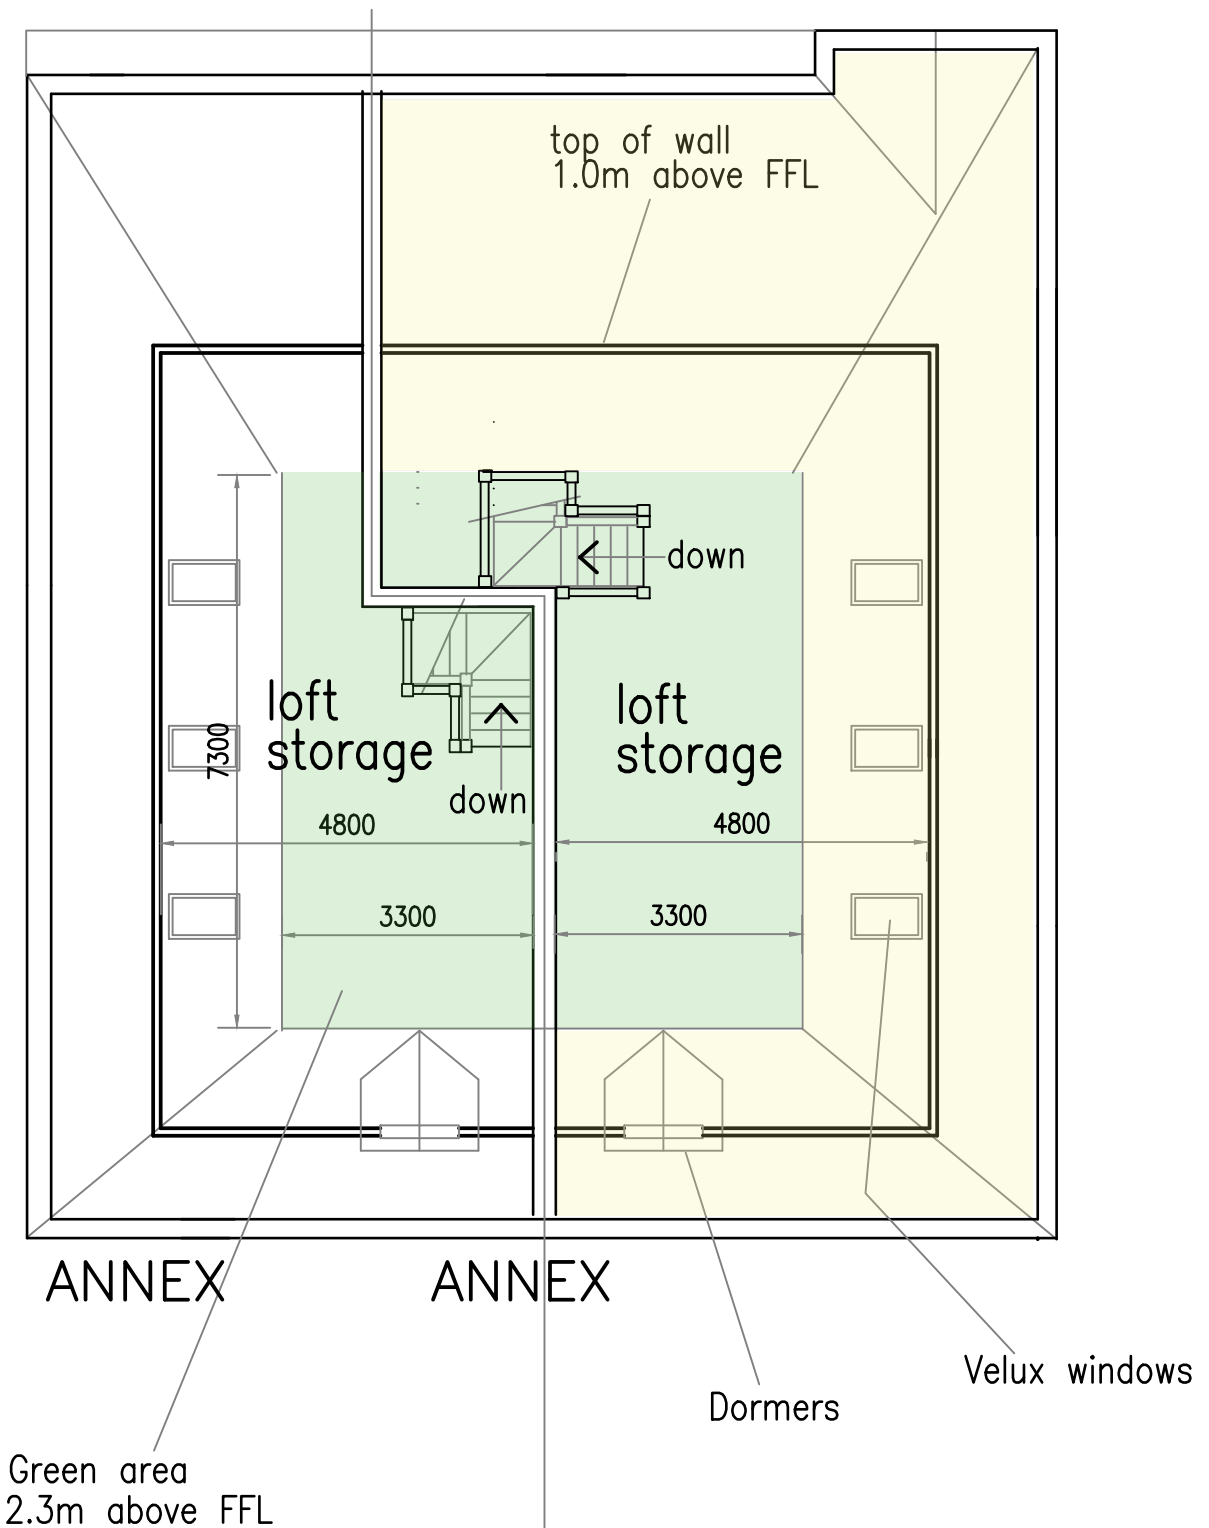
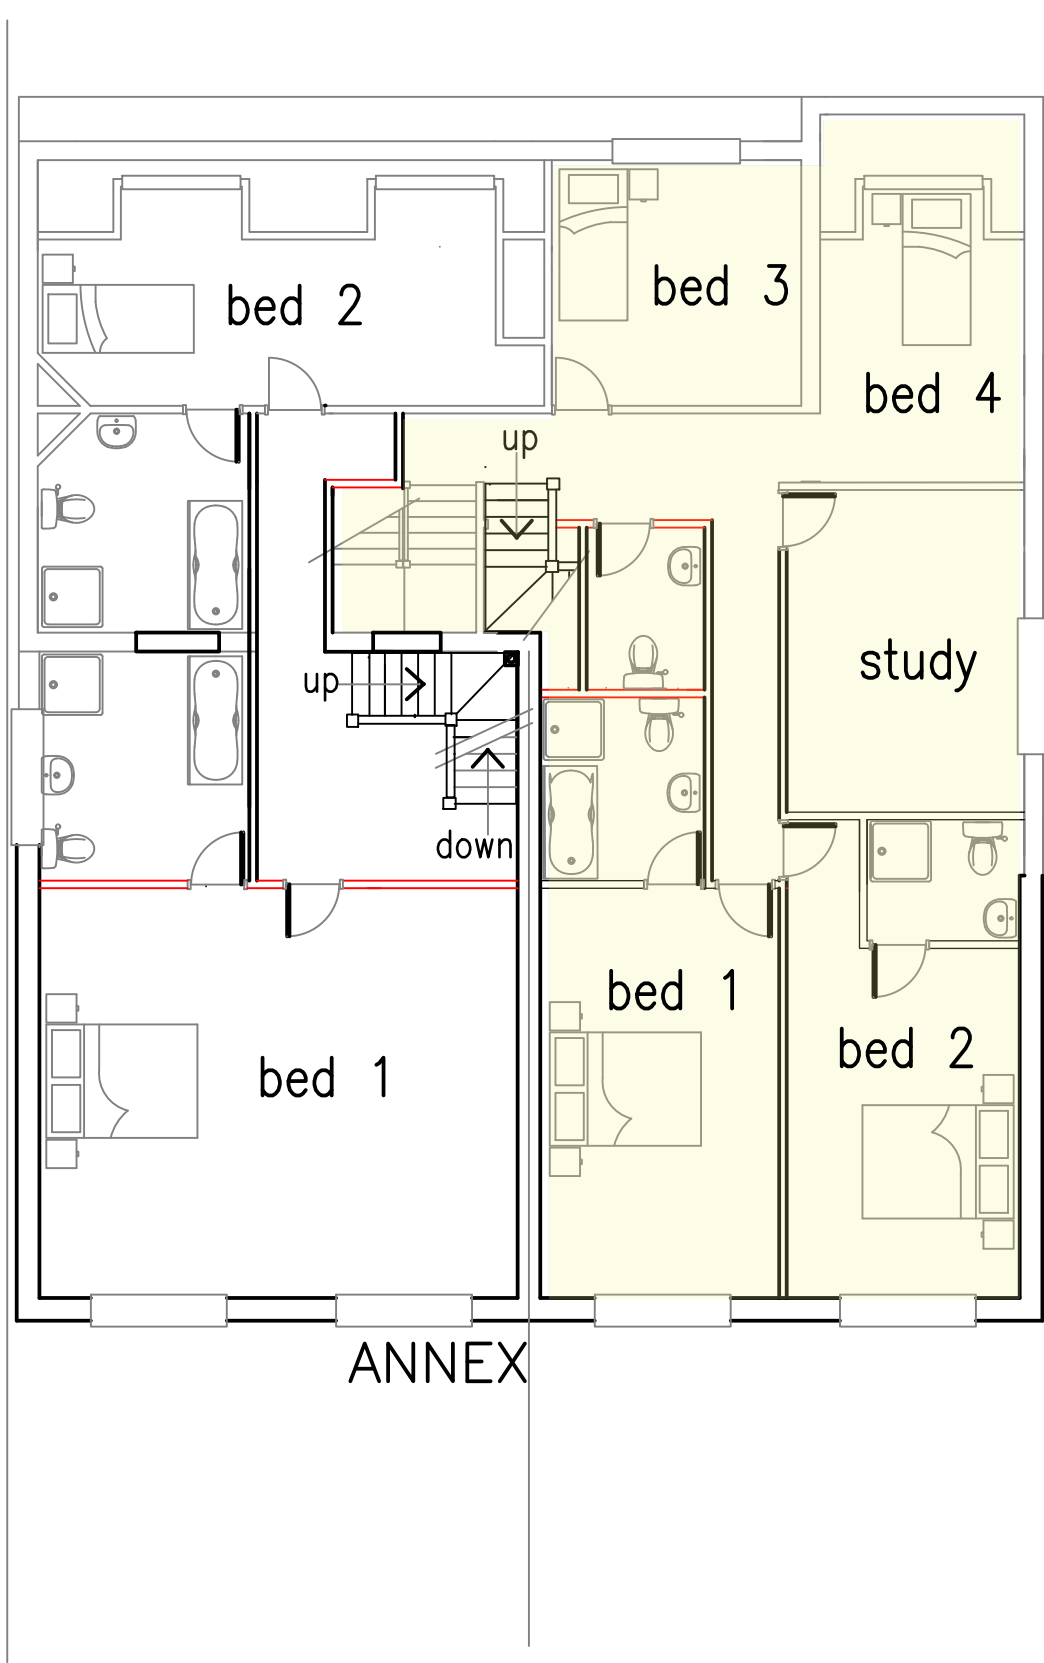
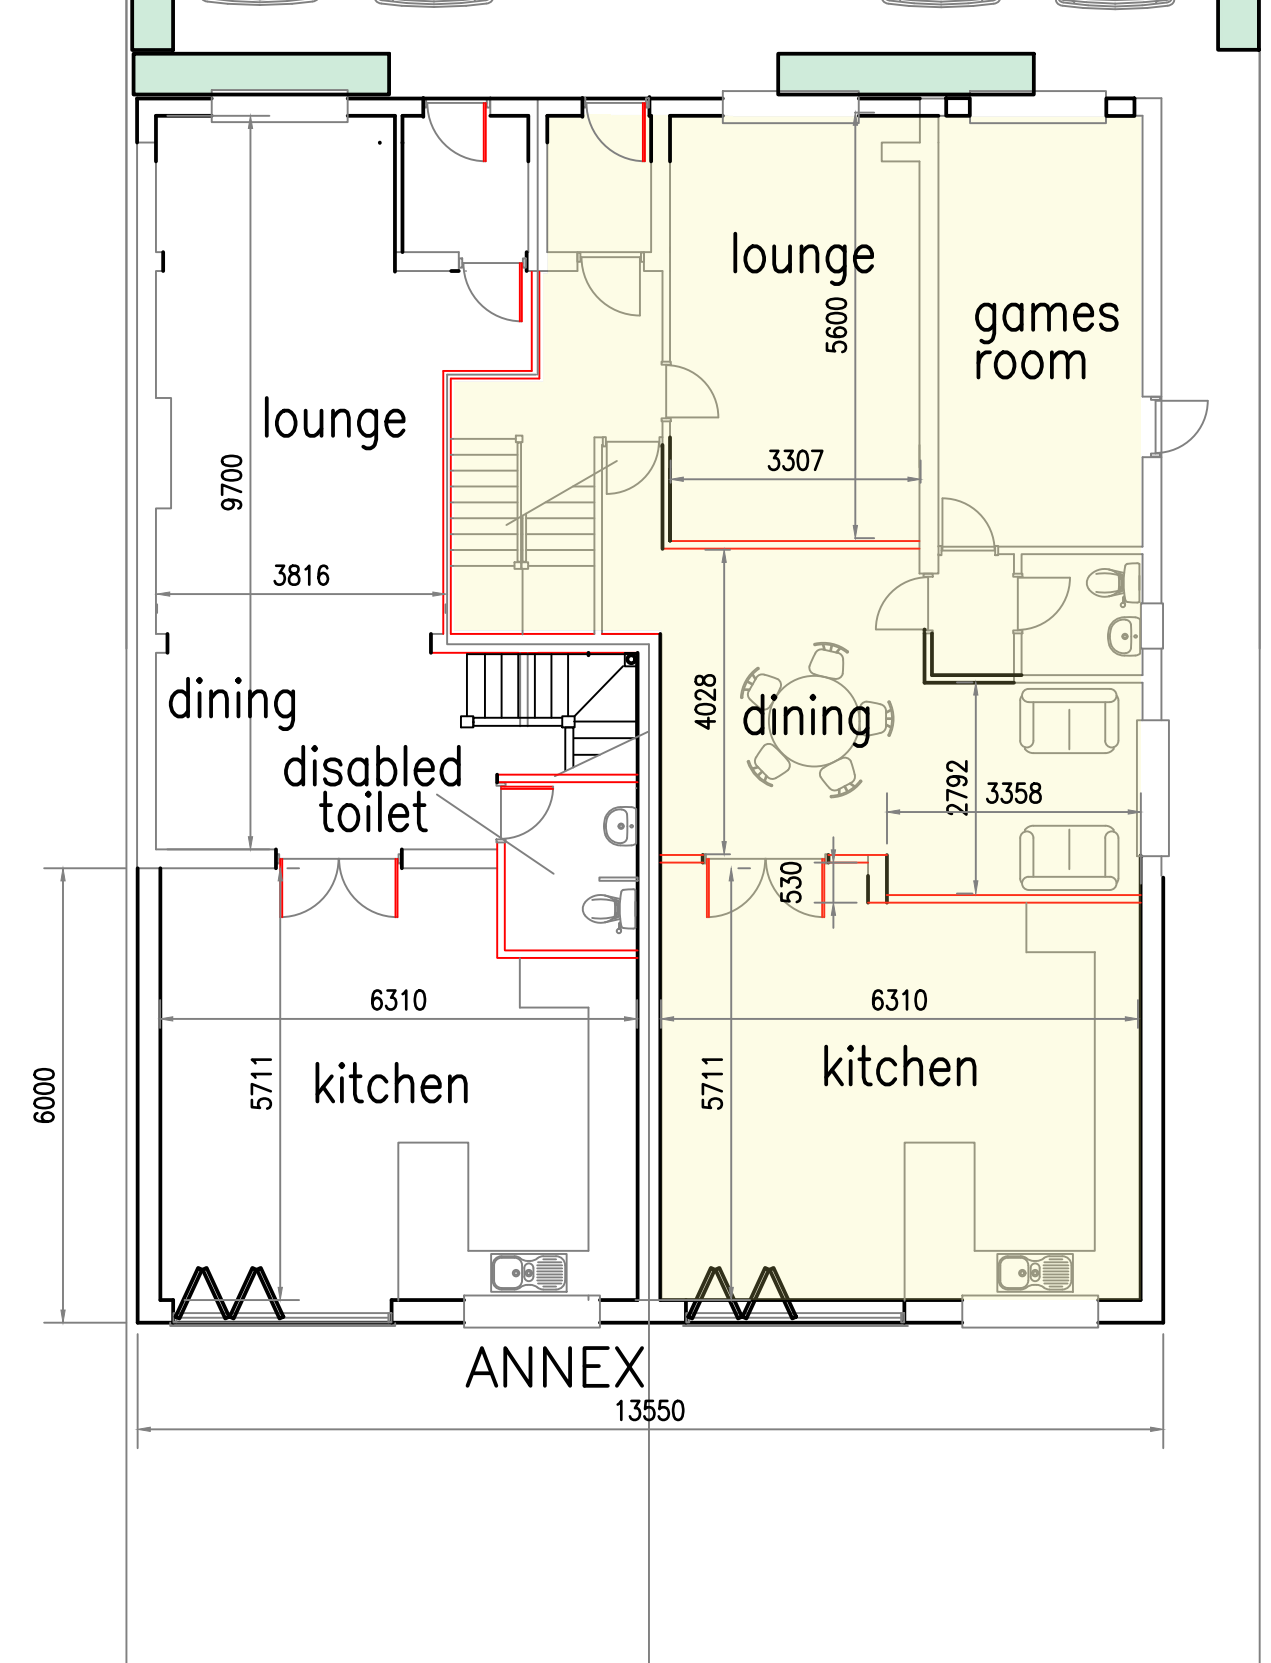
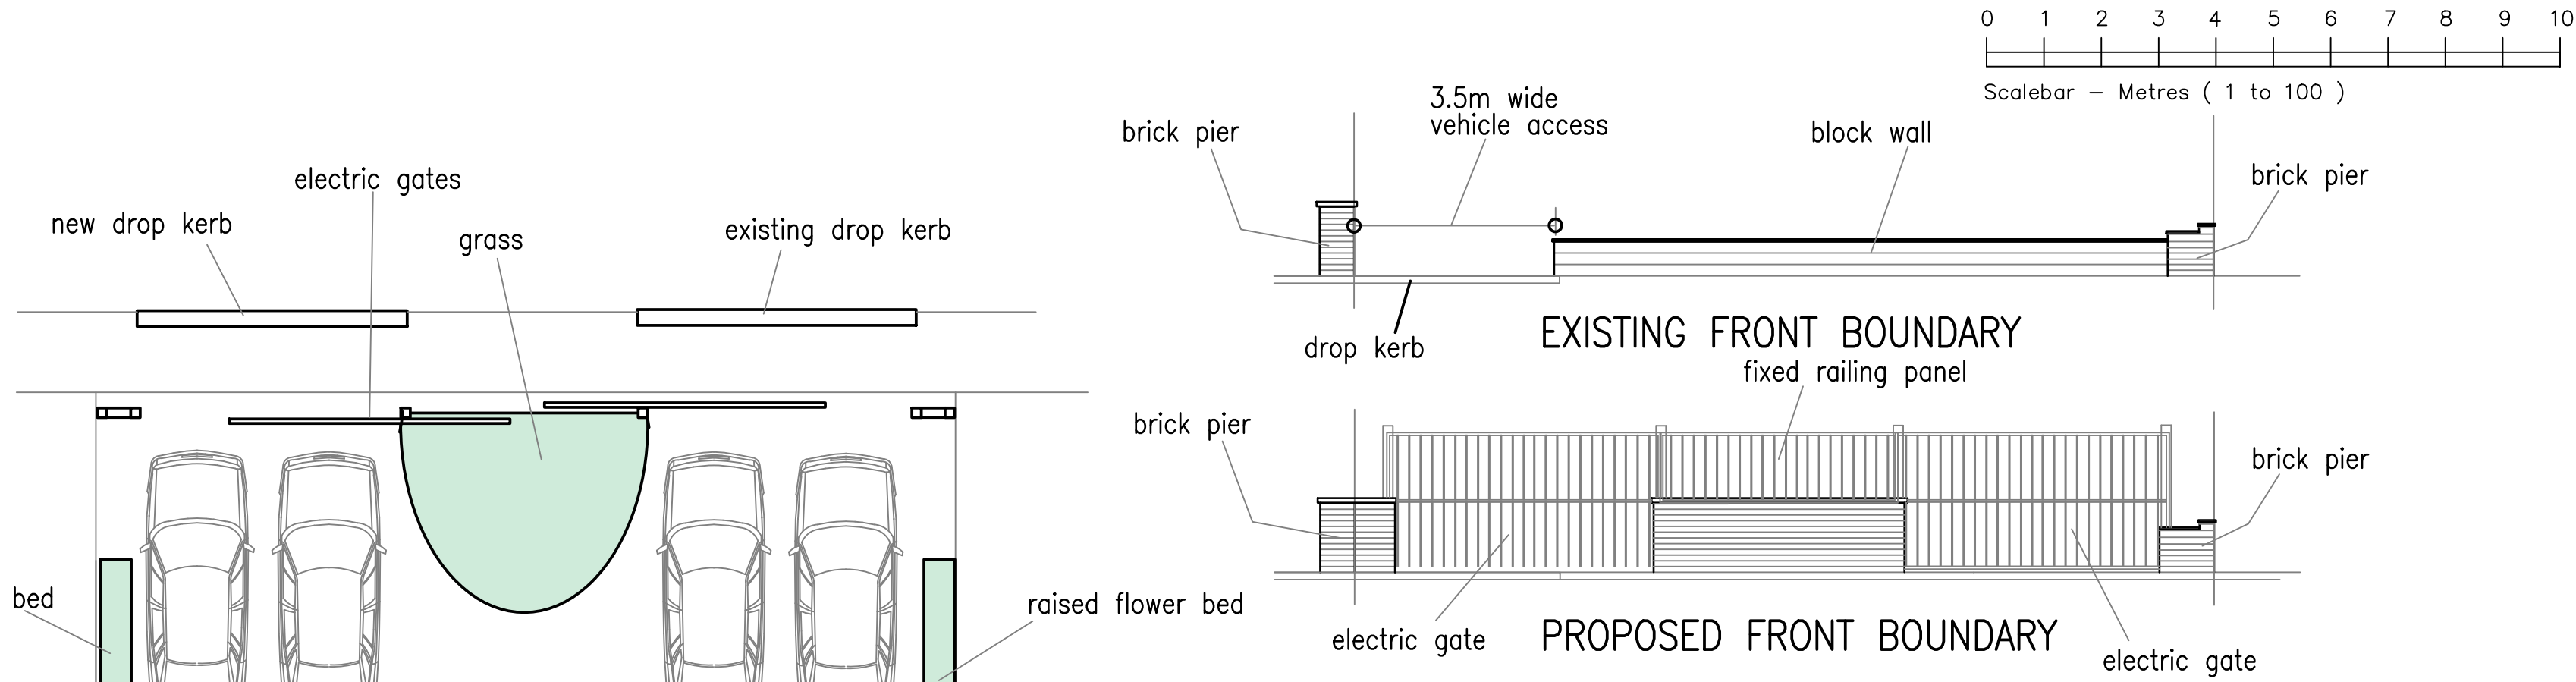


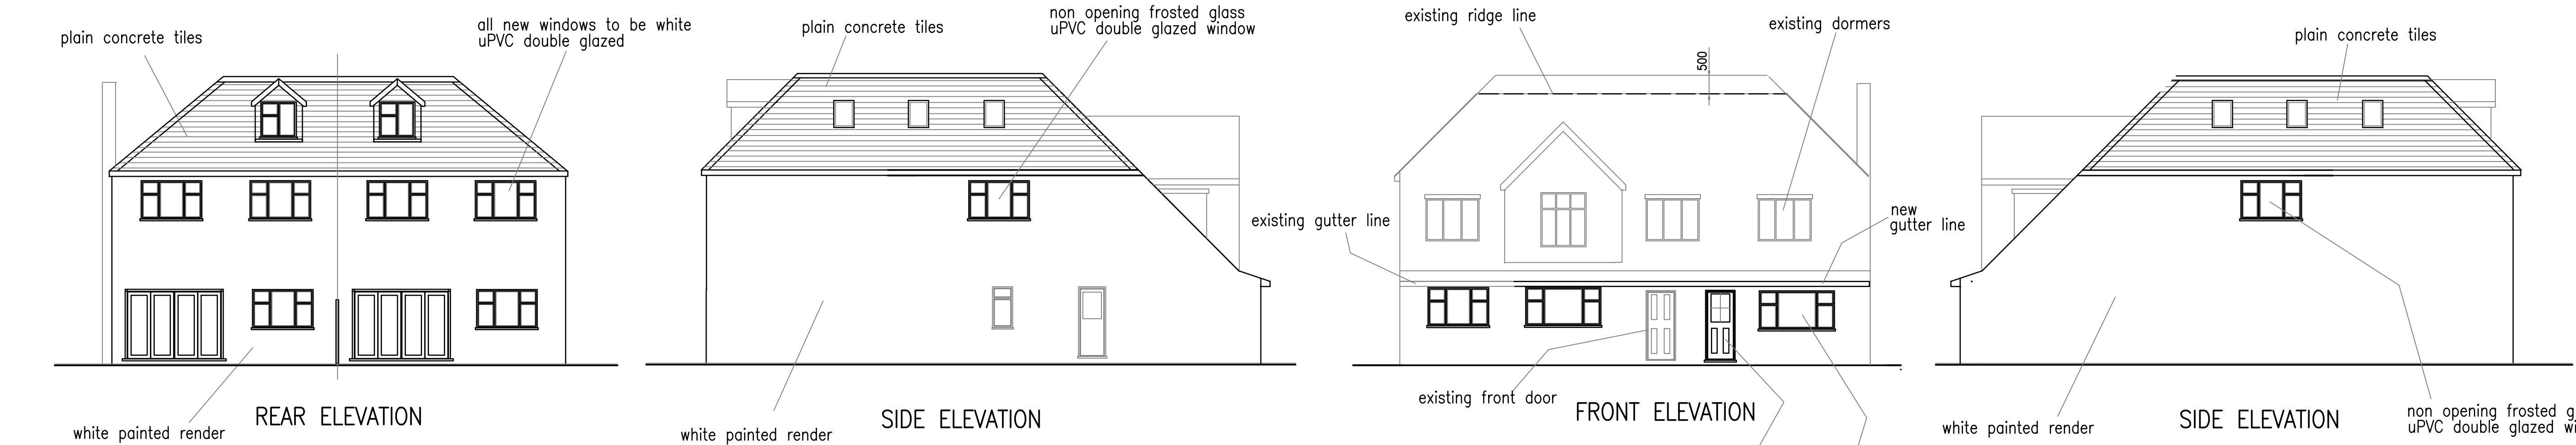

F	Gates and planting added to front	21/6/24	GDM
E	Minor revisions	16/4/24	GDM
D	Elevations revised Location plan removed	11/4/24	GDM
C	Location plan revised	28/3/24	GDM
B	Location plan added	22/3/24	GDM
A	Minor revision	27/2/24	GDM
Ref.	Revision	Date	By
© All rights reserved. No part of this drawing may be reproduced or transmitted in any forms by any means without written permission of the copyright holder.			
Project			
258 SINGLEWELL ROAD GRAVESEND KENT			
Drawing			
PLANNING DRAWING PROPOSED DETAILS			
Scale 1:100		Date	
Drawn By	GDM	8/2/24	
Designed By			
Checked By			
Drawing number			F
SR/PD/24/01			