


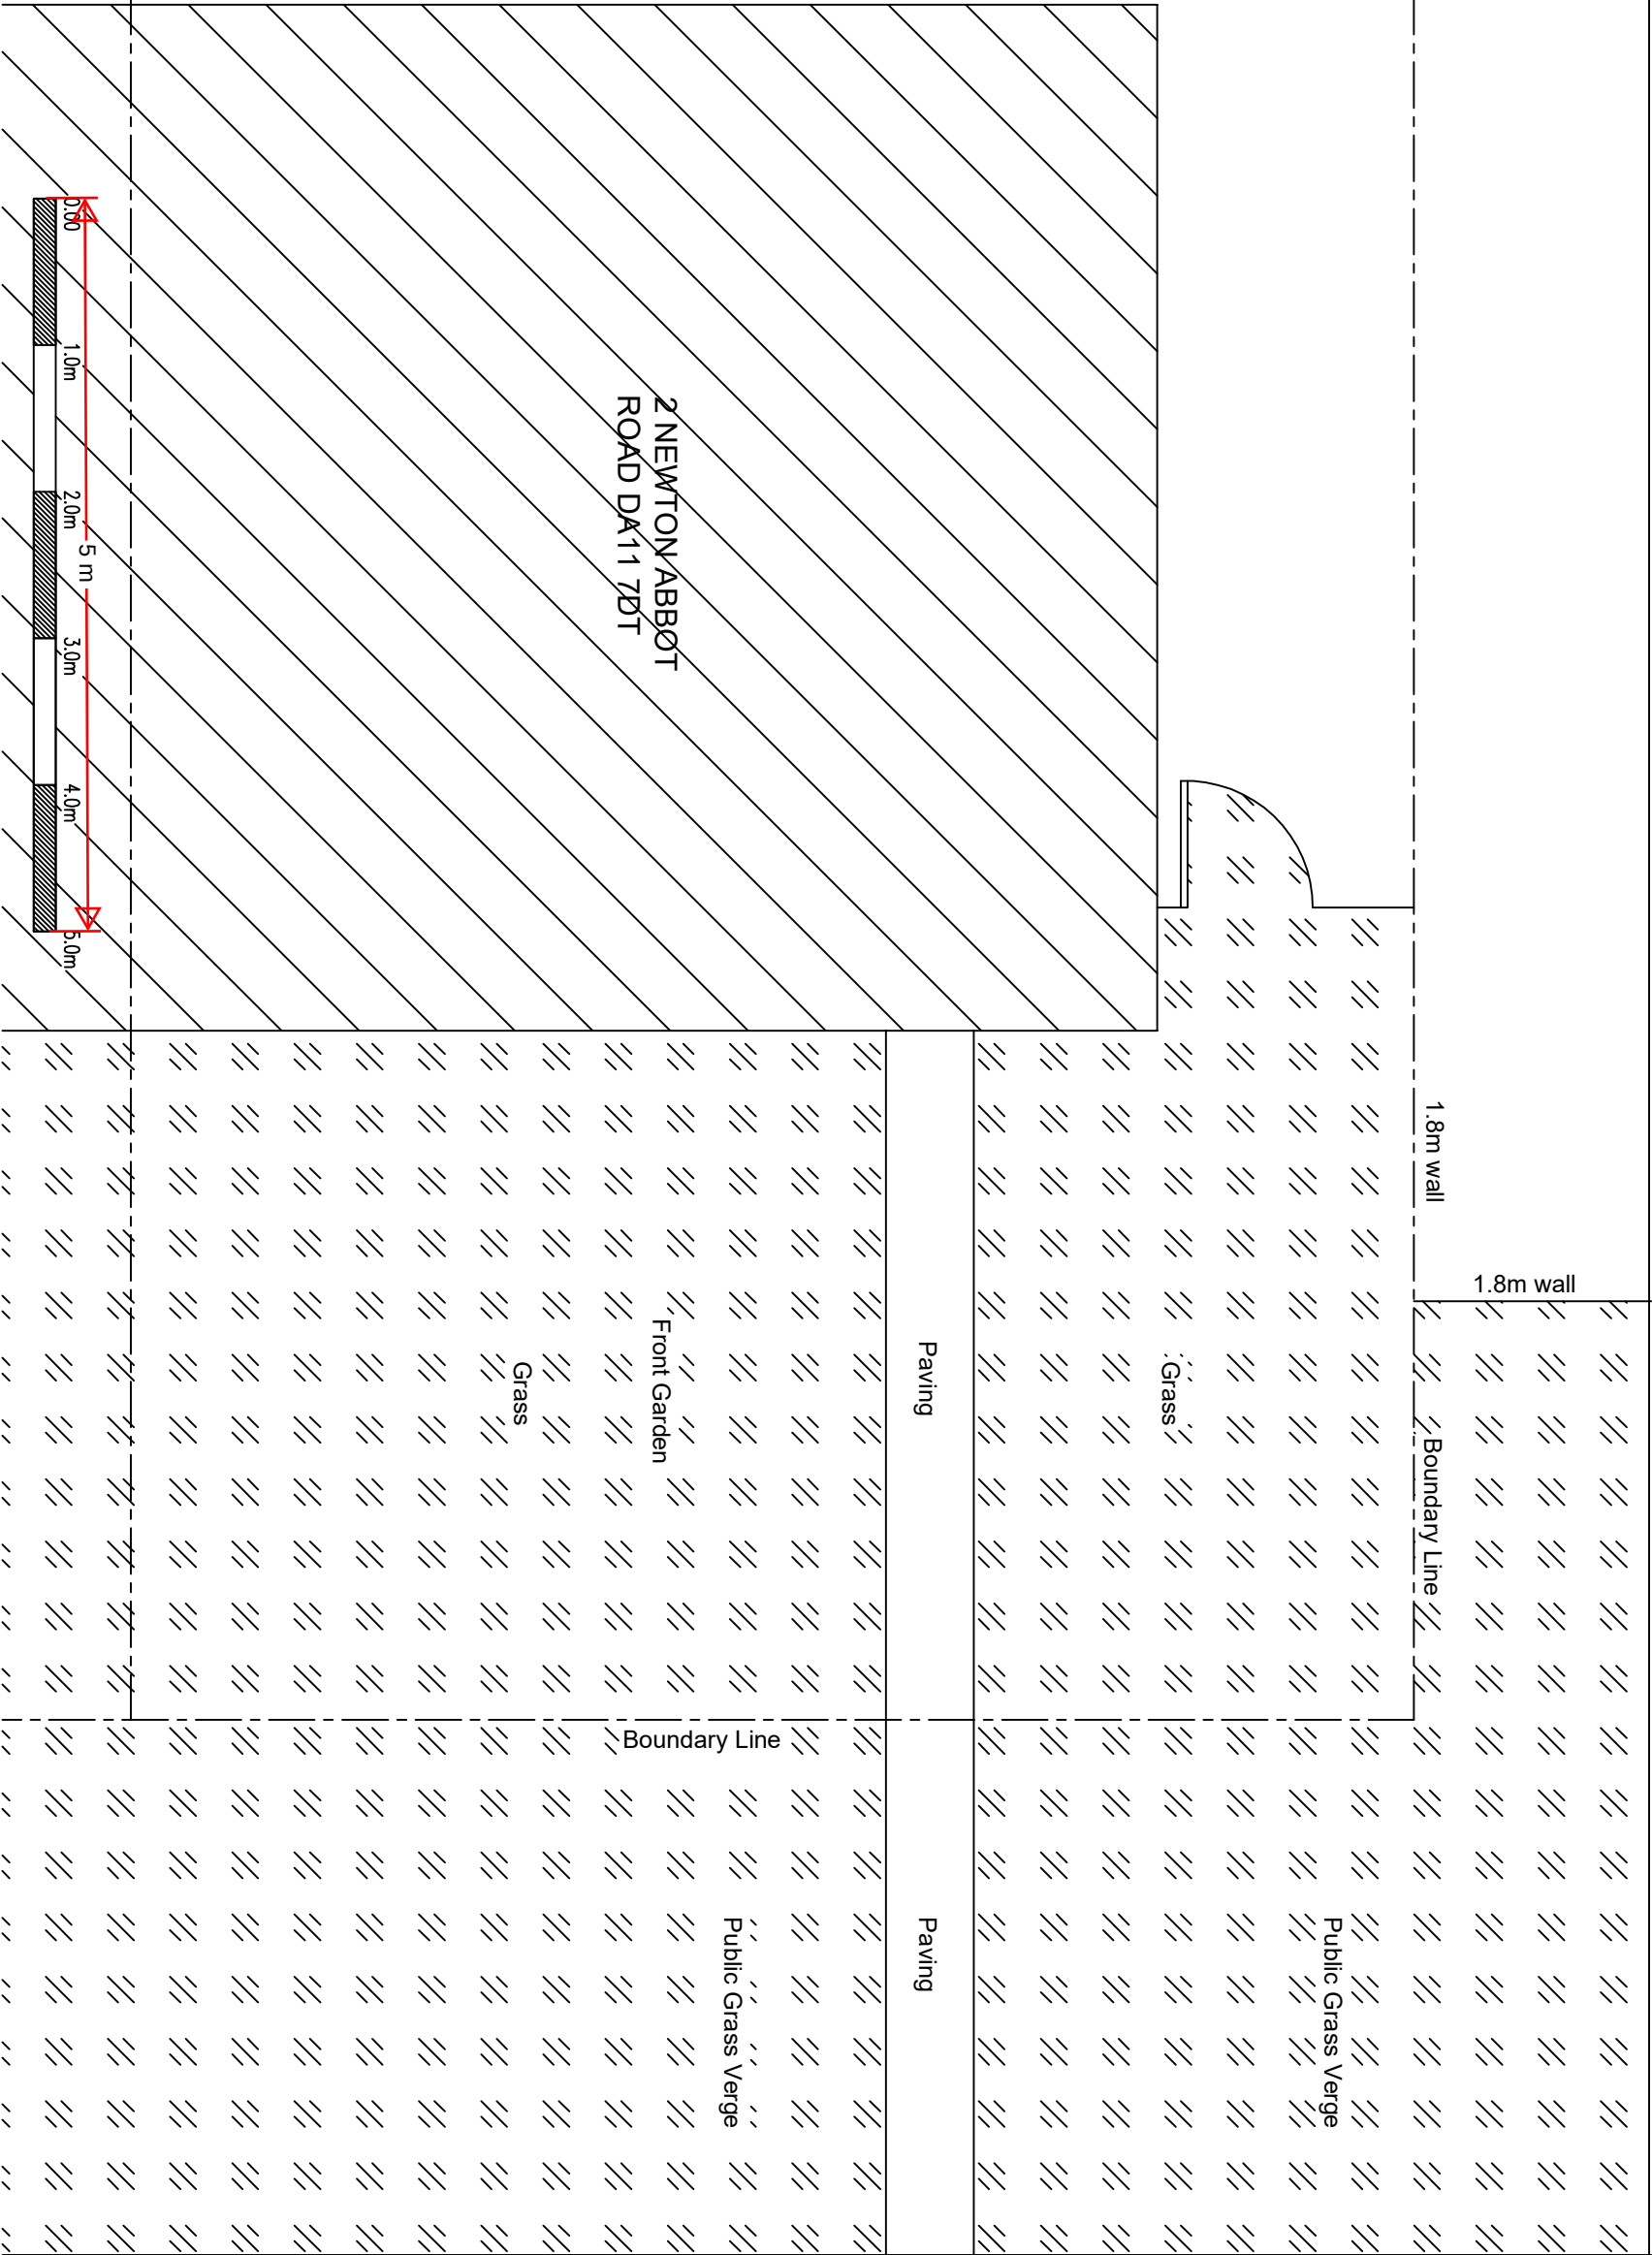

Water Access Panel

Tarmac Public Footpath

Existing Tree Stump
900mm high x
300mm Diameter

NEWTON ABBOT ROAD

Client Mr Gurpreet Singh 2 Newton Abbot Road Grovesend Kent D11 7DT	Drawing Title Existing Front Garden	<table><tr><td></td><td></td><td></td></tr><tr><td>Description</td><td>Initial</td><td>Rev</td></tr><tr><td colspan="3">This drawing is copyright and may not be reproduced or made use of unless expressly agreed by the Design Team. All dimensions must be checked on site.</td></tr></table>				Description	Initial	Rev	This drawing is copyright and may not be reproduced or made use of unless expressly agreed by the Design Team. All dimensions must be checked on site.			<table><tr><td>Drawing No.</td><td>Revision</td></tr><tr><td>2303-001</td><td>00</td></tr><tr><td>Scale 1:50@A3</td><td>Date Nov 23</td></tr><tr><td>Computer File No.</td><td>Project No.</td></tr><tr><td>Drawn By Raj Bhutti</td><td>Checked By</td></tr><tr><td>Coordinated By</td><td>Approved By</td></tr></table>	Drawing No.	Revision	2303-001	00	Scale 1:50@A3	Date Nov 23	Computer File No.	Project No.	Drawn By Raj Bhutti	Checked By	Coordinated By	Approved By
Description	Initial	Rev																						
This drawing is copyright and may not be reproduced or made use of unless expressly agreed by the Design Team. All dimensions must be checked on site.																								
Drawing No.	Revision																							
2303-001	00																							
Scale 1:50@A3	Date Nov 23																							
Computer File No.	Project No.																							
Drawn By Raj Bhutti	Checked By																							
Coordinated By	Approved By																							