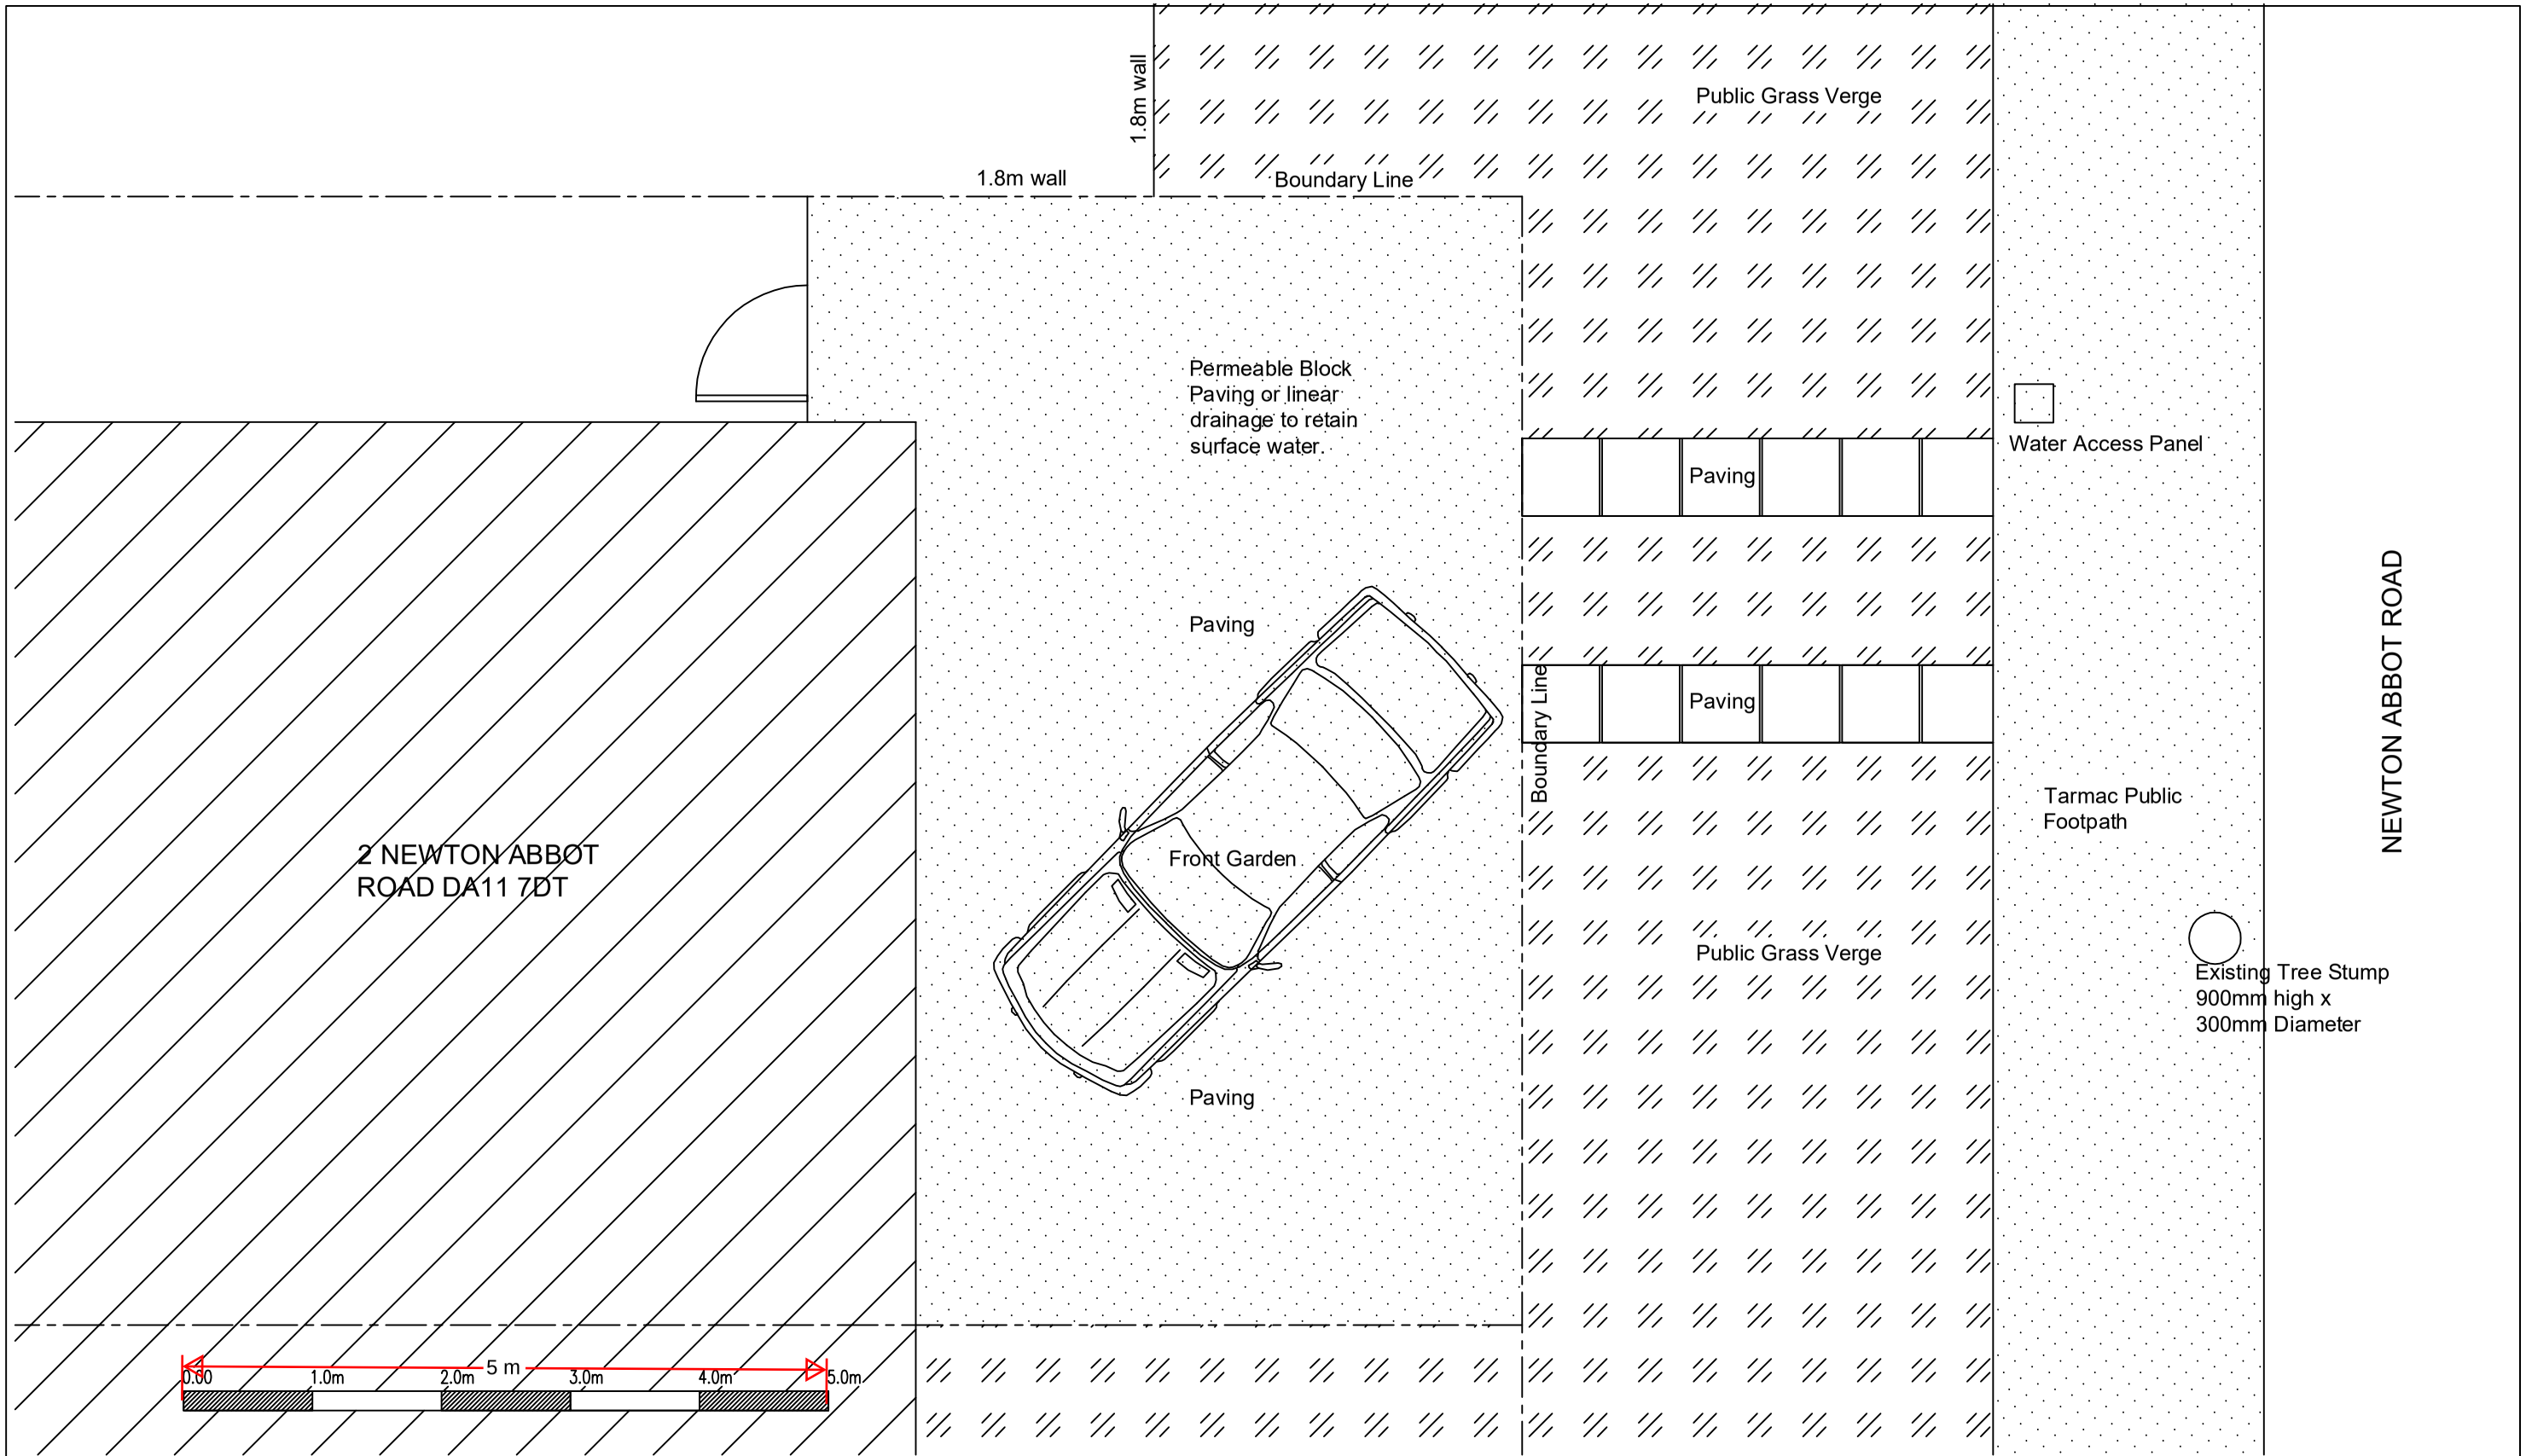


Client

Mr Gurpreet Singh
2 Newton Abbot Road
Gravesend
Kent D11 7DT

Drawing Title

Proposed Front Garden

Description	Initial	Rev	Date
Revised Drive Plan amended	RB	01	March 24

This drawing is copyright and may not be reproduced or made use of unless expressly agreed by the Design Team.
All dimensions must be checked on site.

Drawing No. 2303-002	Revision 01
Scale 1:50@A3	Date Nov 23
Computer File No.	Project No.
Drawn By Raj Bhatti	Checked By
Coordinated By	Approved By