


8 THE BEECHES, CORNWALL.

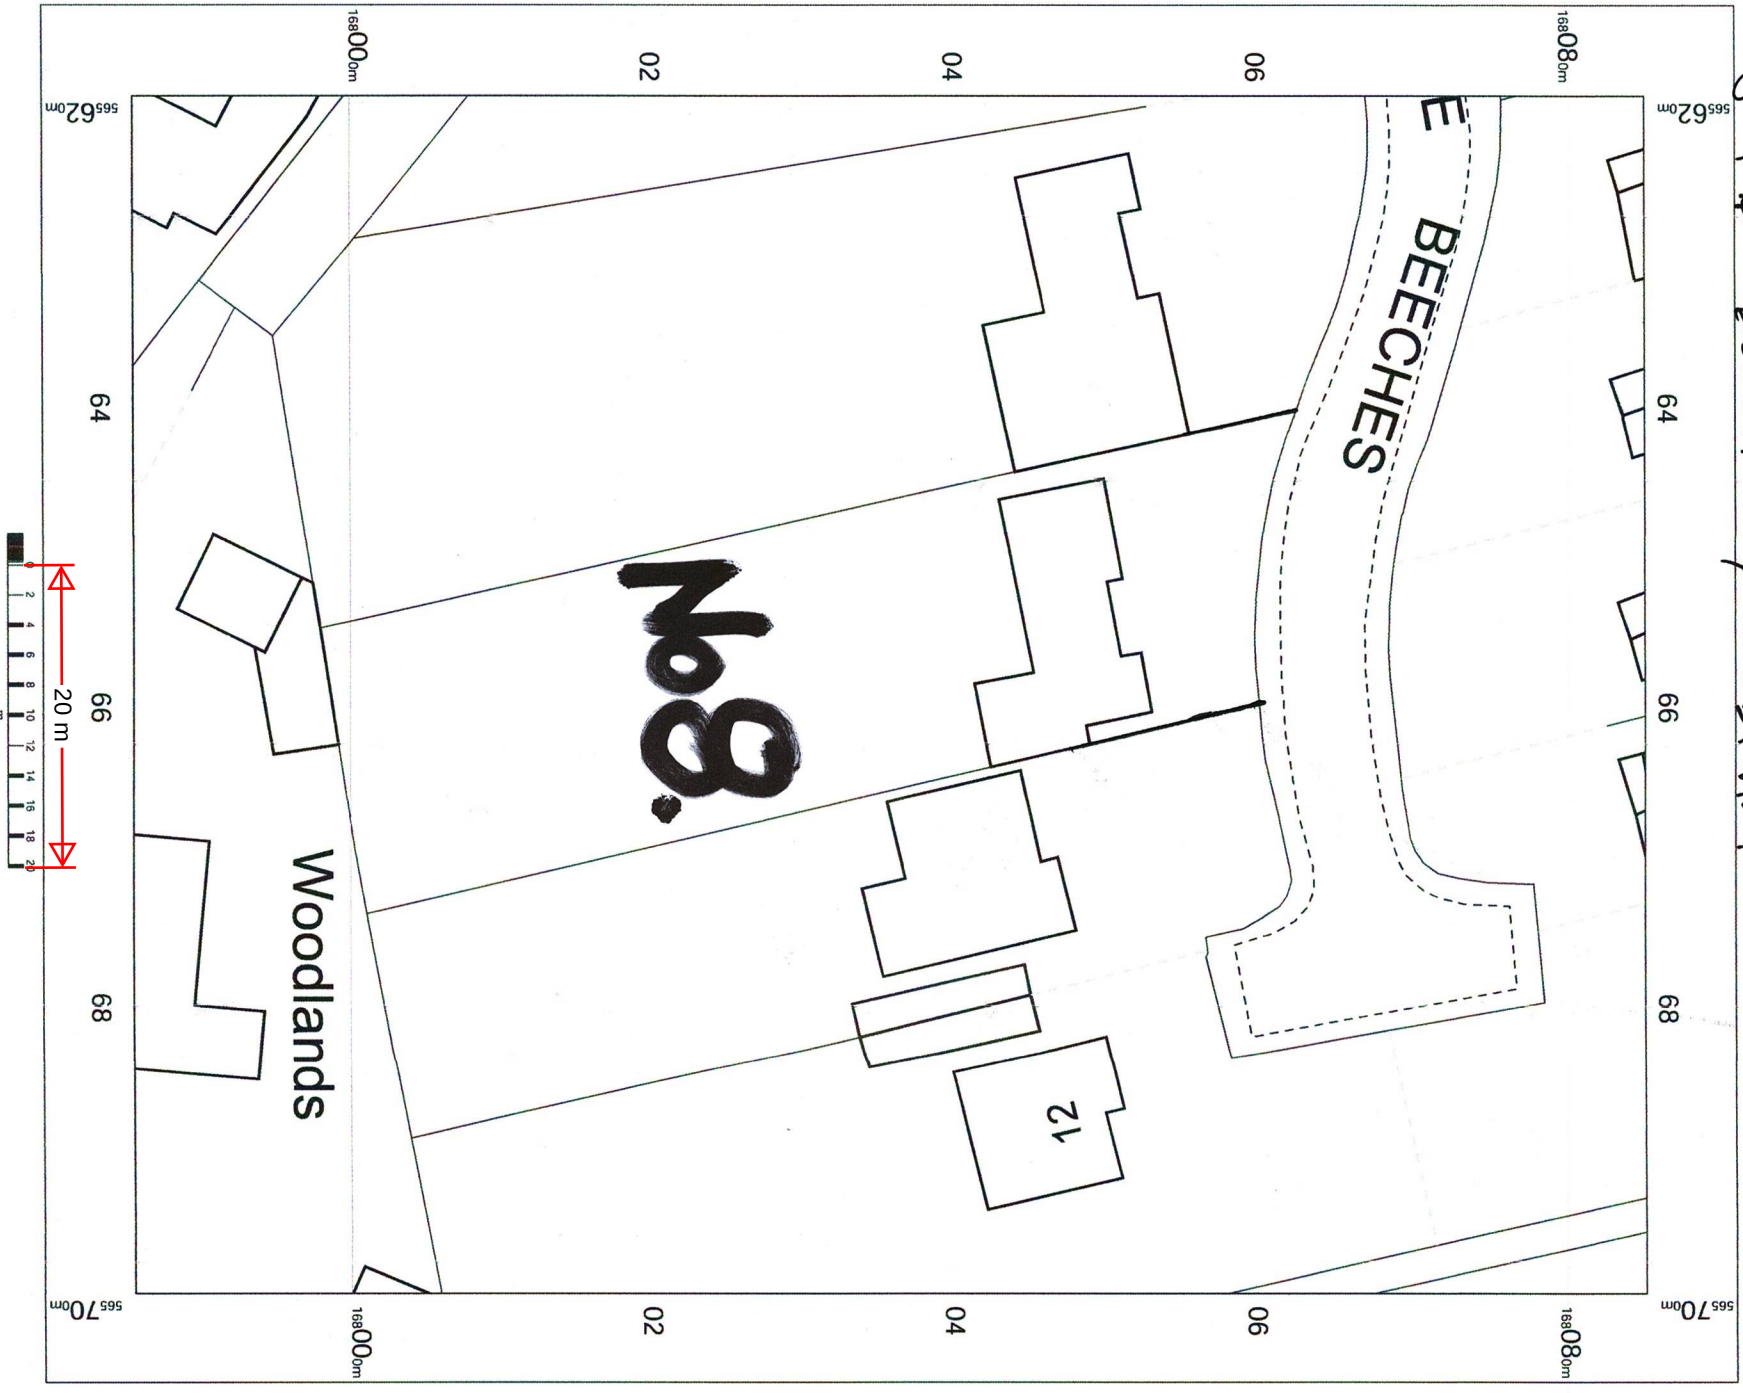

OS MasterMap 1250/2500/10000 scale
Monday, April 29, 2024, ID: CM-01162562
www.centremapslive.co.uk
1:500 scale print at A4, Centre: 565659 E, 168036 N
©Crown Copyright Ordnance Survey. Licence no.
AC0000849896

