
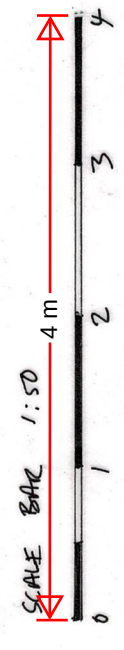
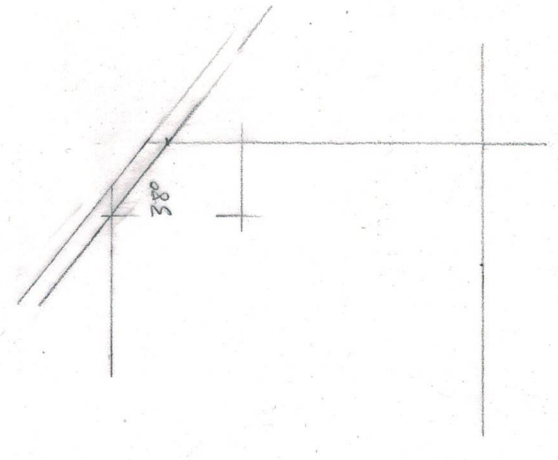


First Floor

CALCULATED ZING ROOF.

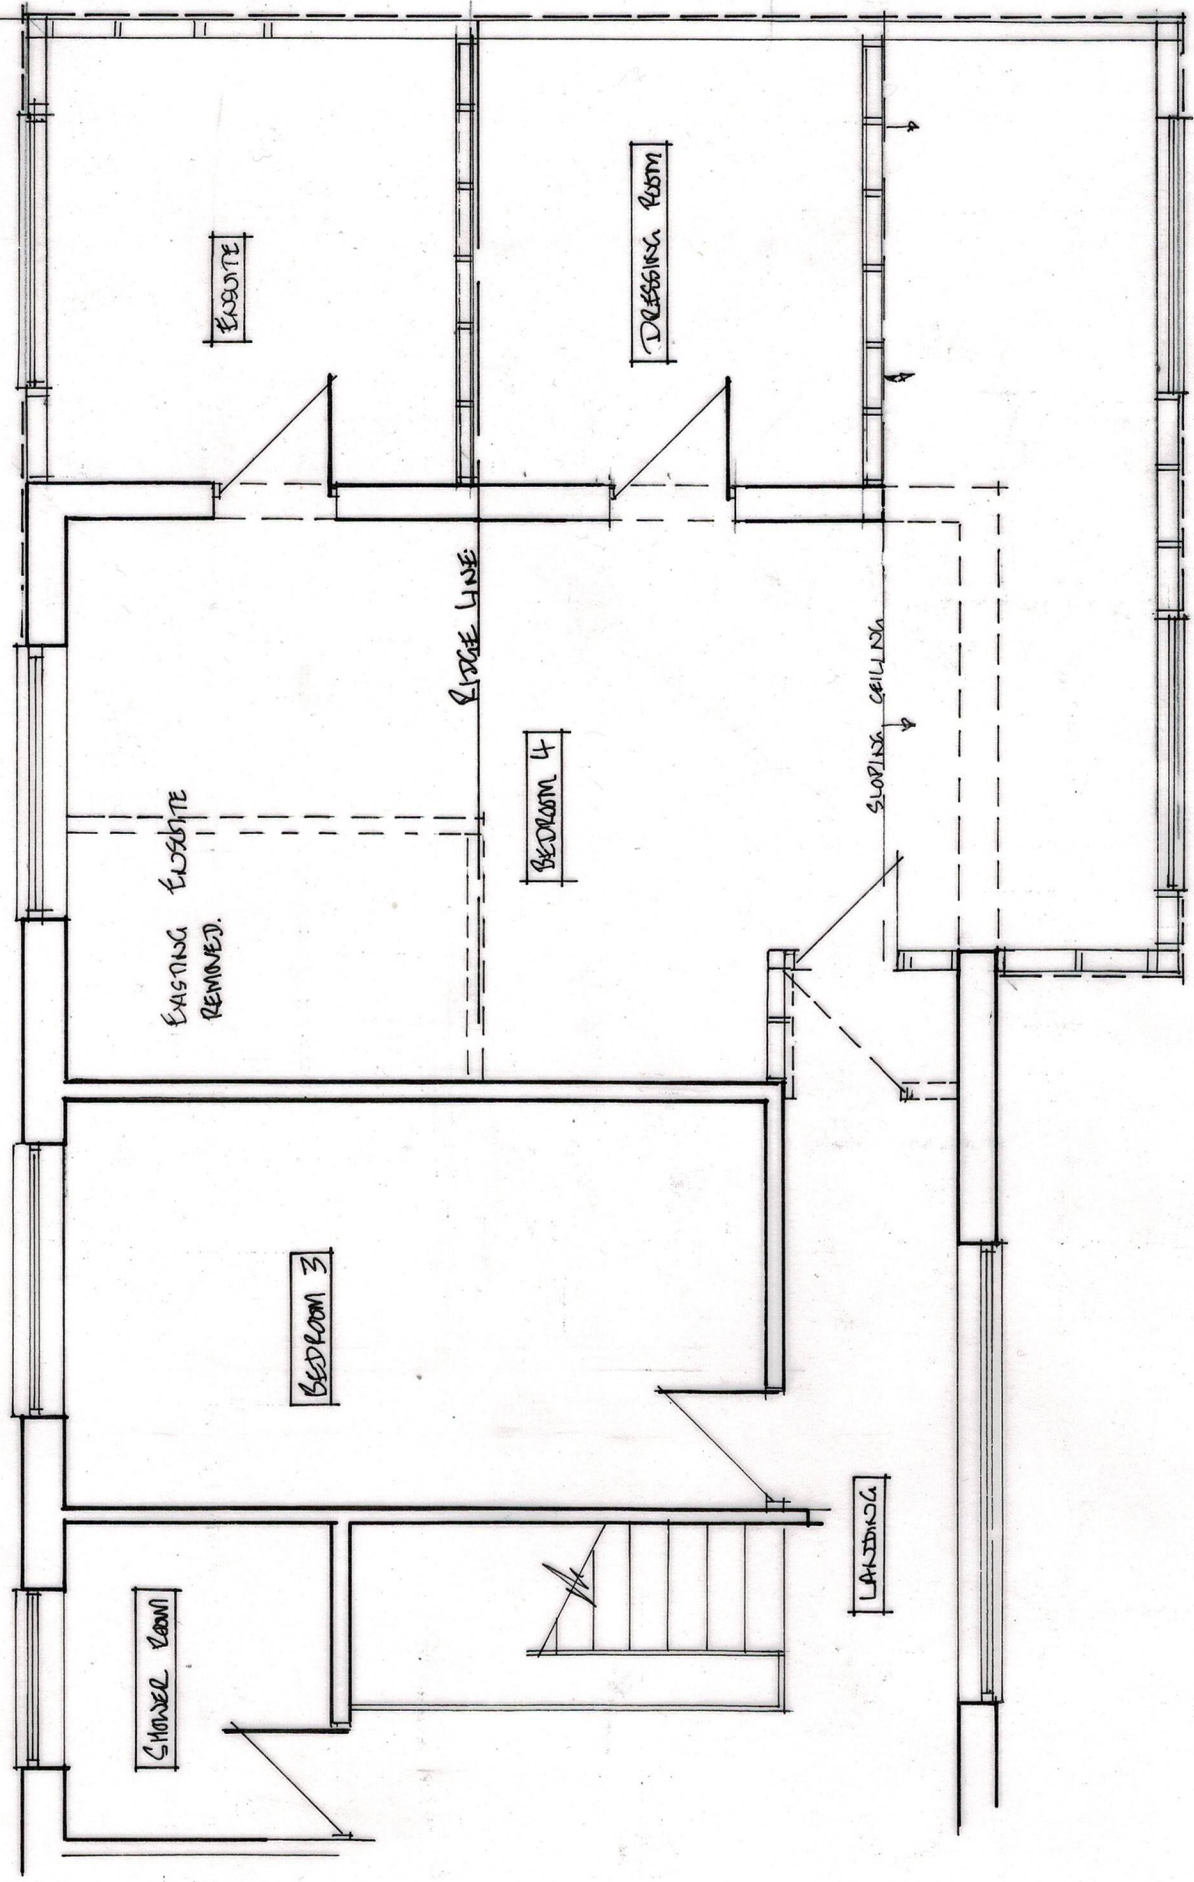

PROPOSED FIRST FLOOR PLAN

SINGLE STOREY REAR EXTENSION, TWO STOREY SIDE AND FRONT EXTENSION		Mrs A. WARD 8 THE BEECHES COBHAM KENT DA13 9BT	
SCALE 1/50	DATE	DRAWN NO	24/02/03
			04