


Notes:


- Do not scale from this drawing.
- All dimensions to be verified on site and is in mm.
- Builder to verify all dimensions, heights and levels prior to commencement of work.
- All documents shall be checked to ensure that they are compatible by the contractor before construction commences. In the event of apparent ambiguity or contradiction the engineer and/ or architect shall be notified immediately.
- The contractor in preparing his estimate shall visit the site and acquaint himself with the problems involved.
- The contractor shall issue all statutory notices to the local Authority during progress and completion of works.




Existing Block Plan
1:500

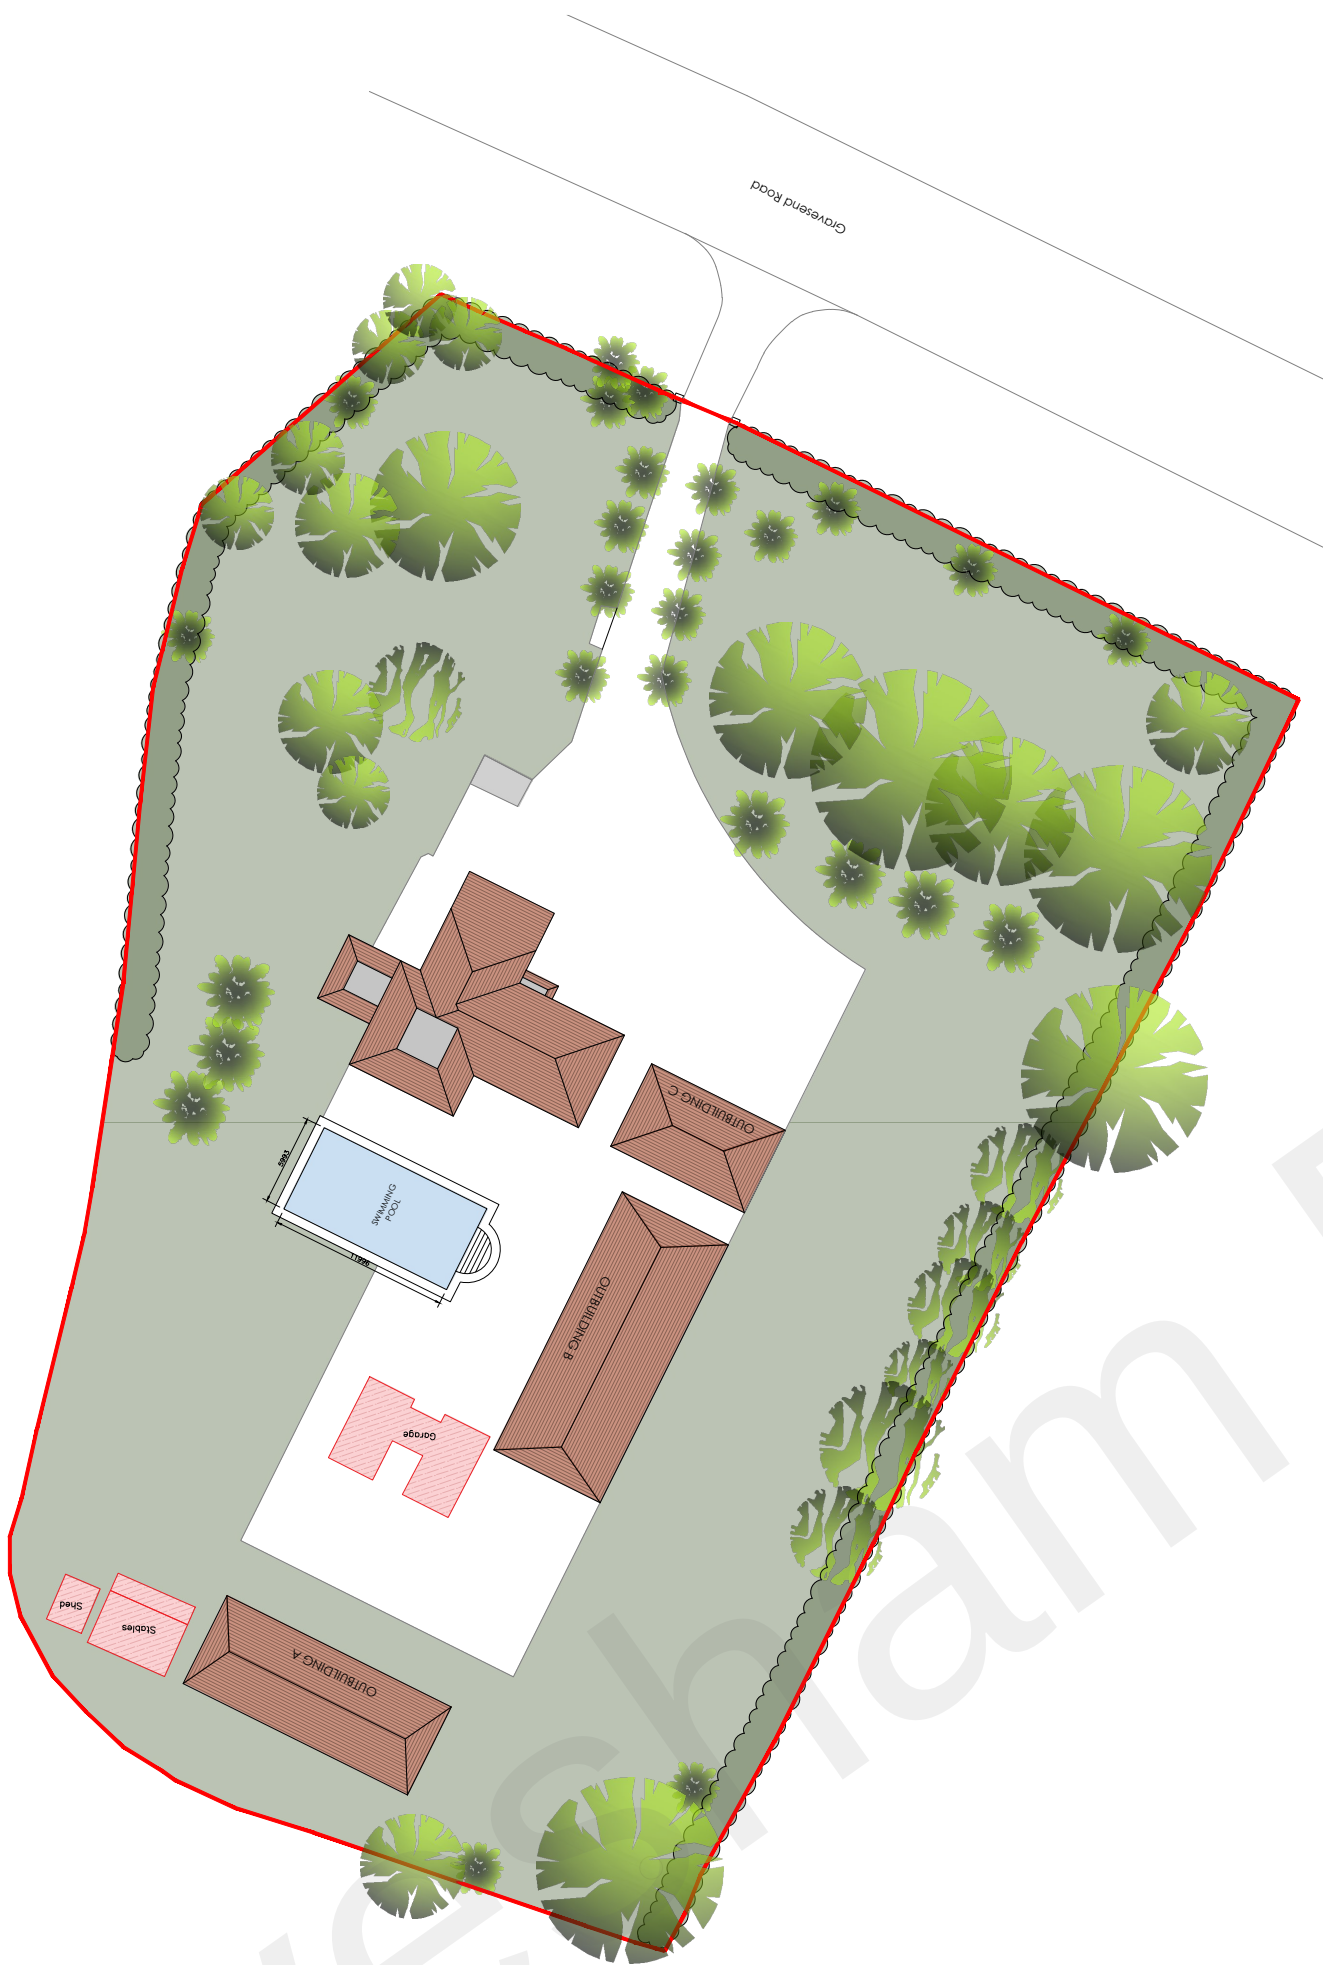

Previously Approved Application Ref: 20210368
1:500

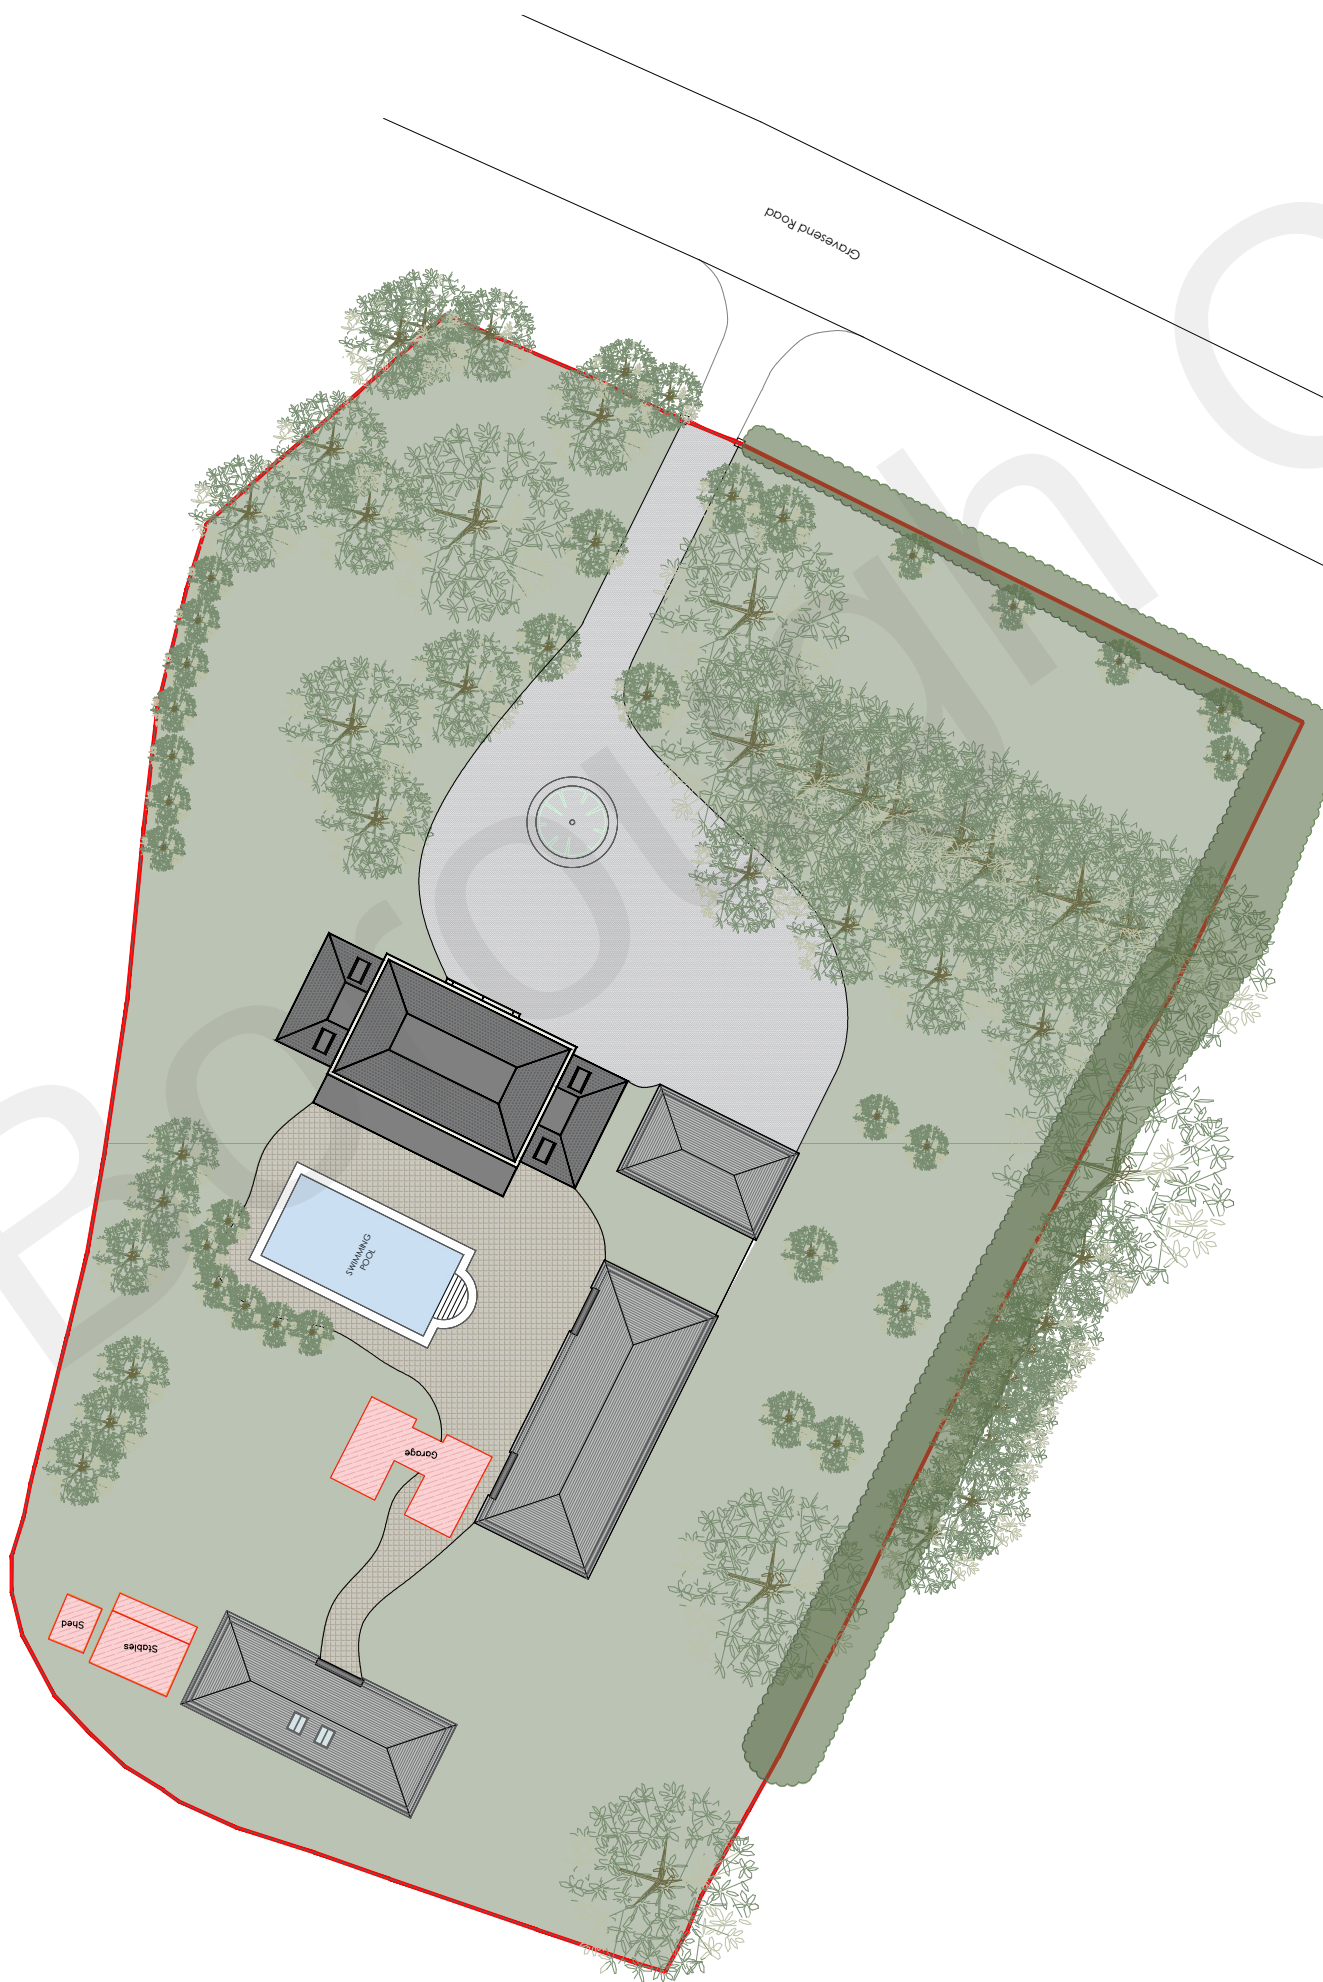


Proposed Block Plan
1:500

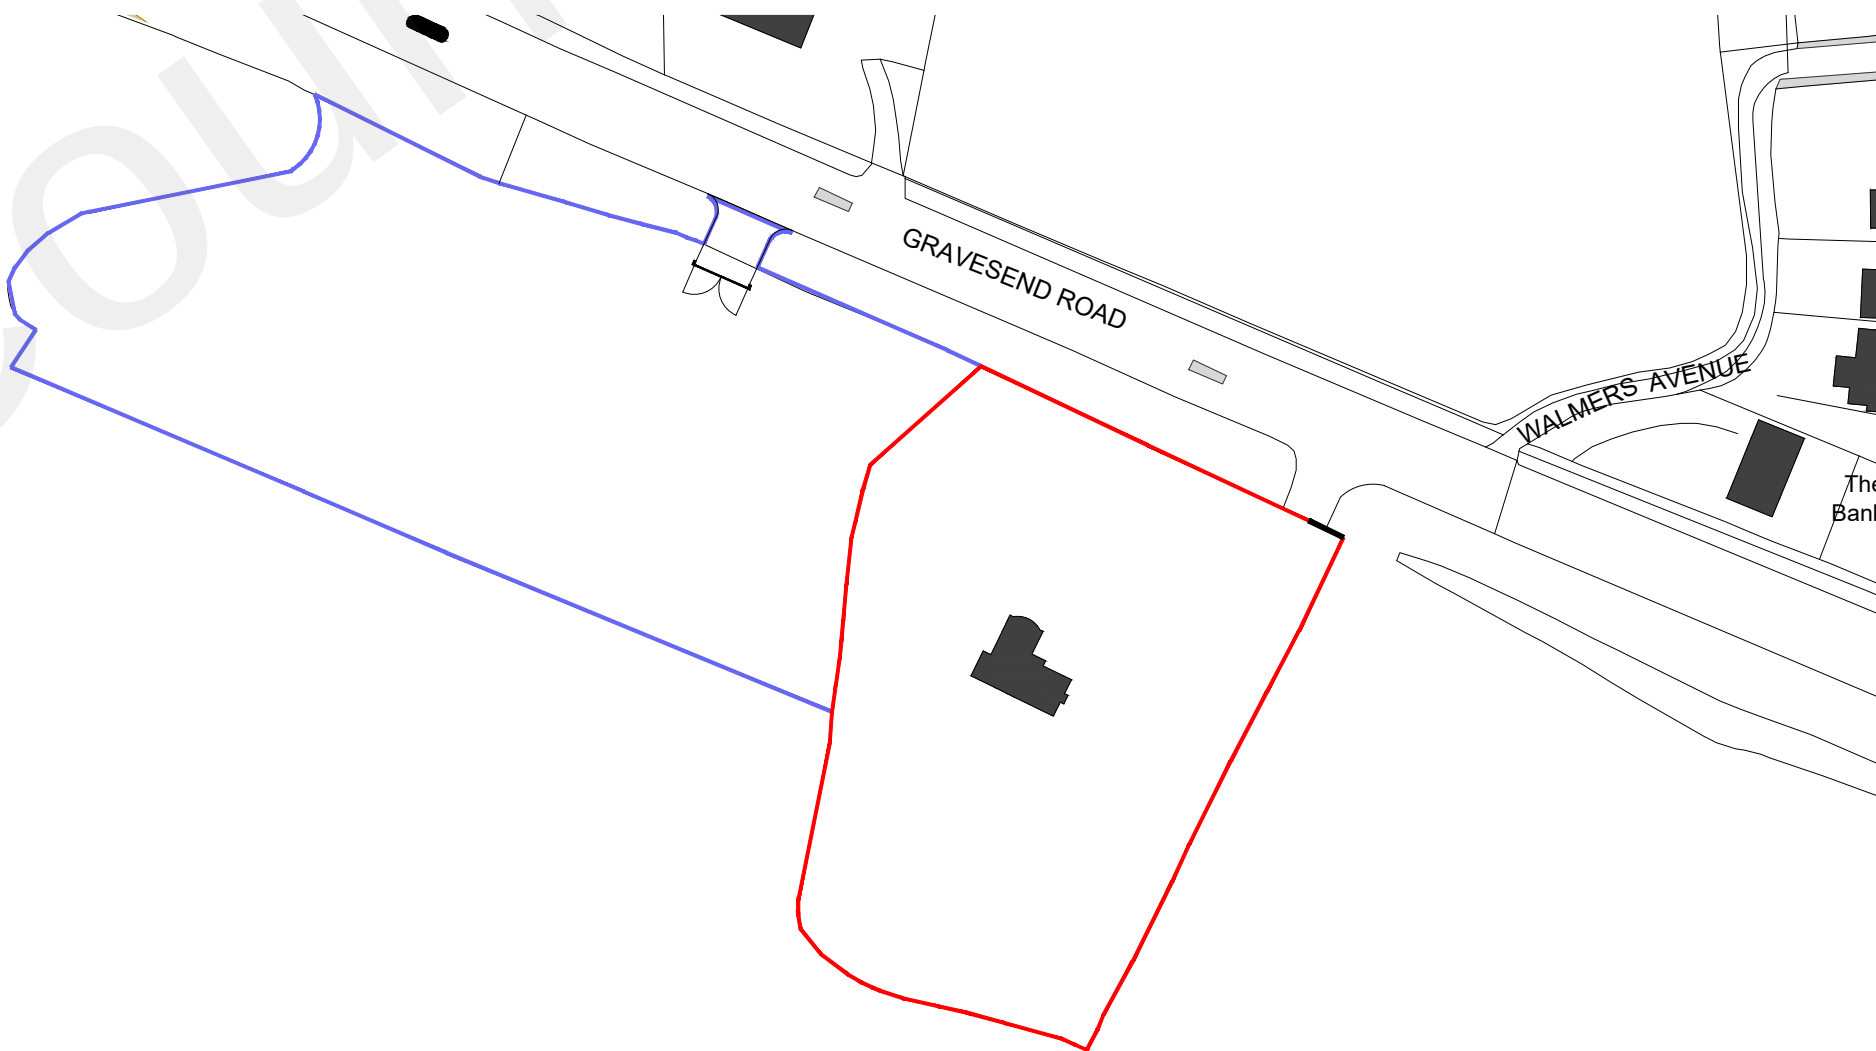

Site Location Plan
1:1250

to be demolished

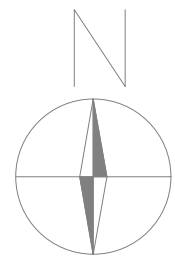

A	-	-	-/-/-
REV:	DESCRIPTION:	BY:	DATE:

STATUS:

PLANNING




Whitehall Place
47 The Terrace,
Gravesend, Kent
DA12 2DL
01474 247 787
info@barronedwards.co.uk
www.barronedwards.co.uk


SITE:
Courtlands
Gravesend Road
Gravesend, Shorne, Kent
DA12 3JR

TITLE:
Site Layout
Existing Block Plan
Proposed Block Plan

Scale 1:500

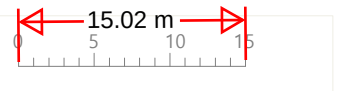

Scale 1:1250

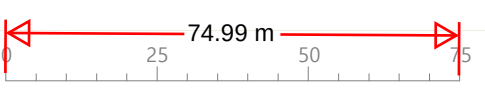

SCALE AT A1:	DATE:	DRAWN:
1:1250, 1:500	21.10.2022	SA/GK
PROJECT NO:	DRAWING NO:	REVISION:
210603	001	A