



Application site
edged in red and shaded
pink

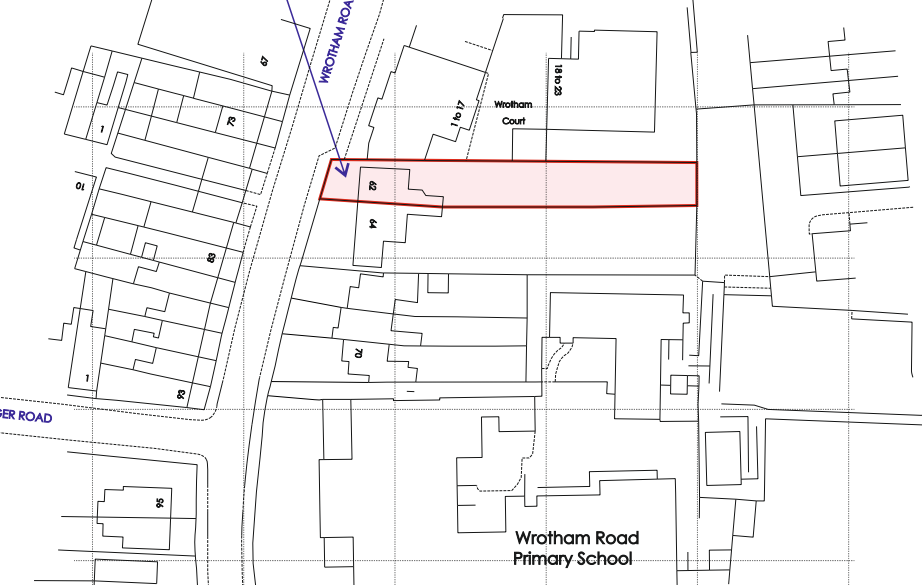

Ordnance Survey (c) Crown Copyright 2022. All rights reserved. Licence number 100022402
25m GRID


Location Plan - 1:1250

WROTHAM ROAD

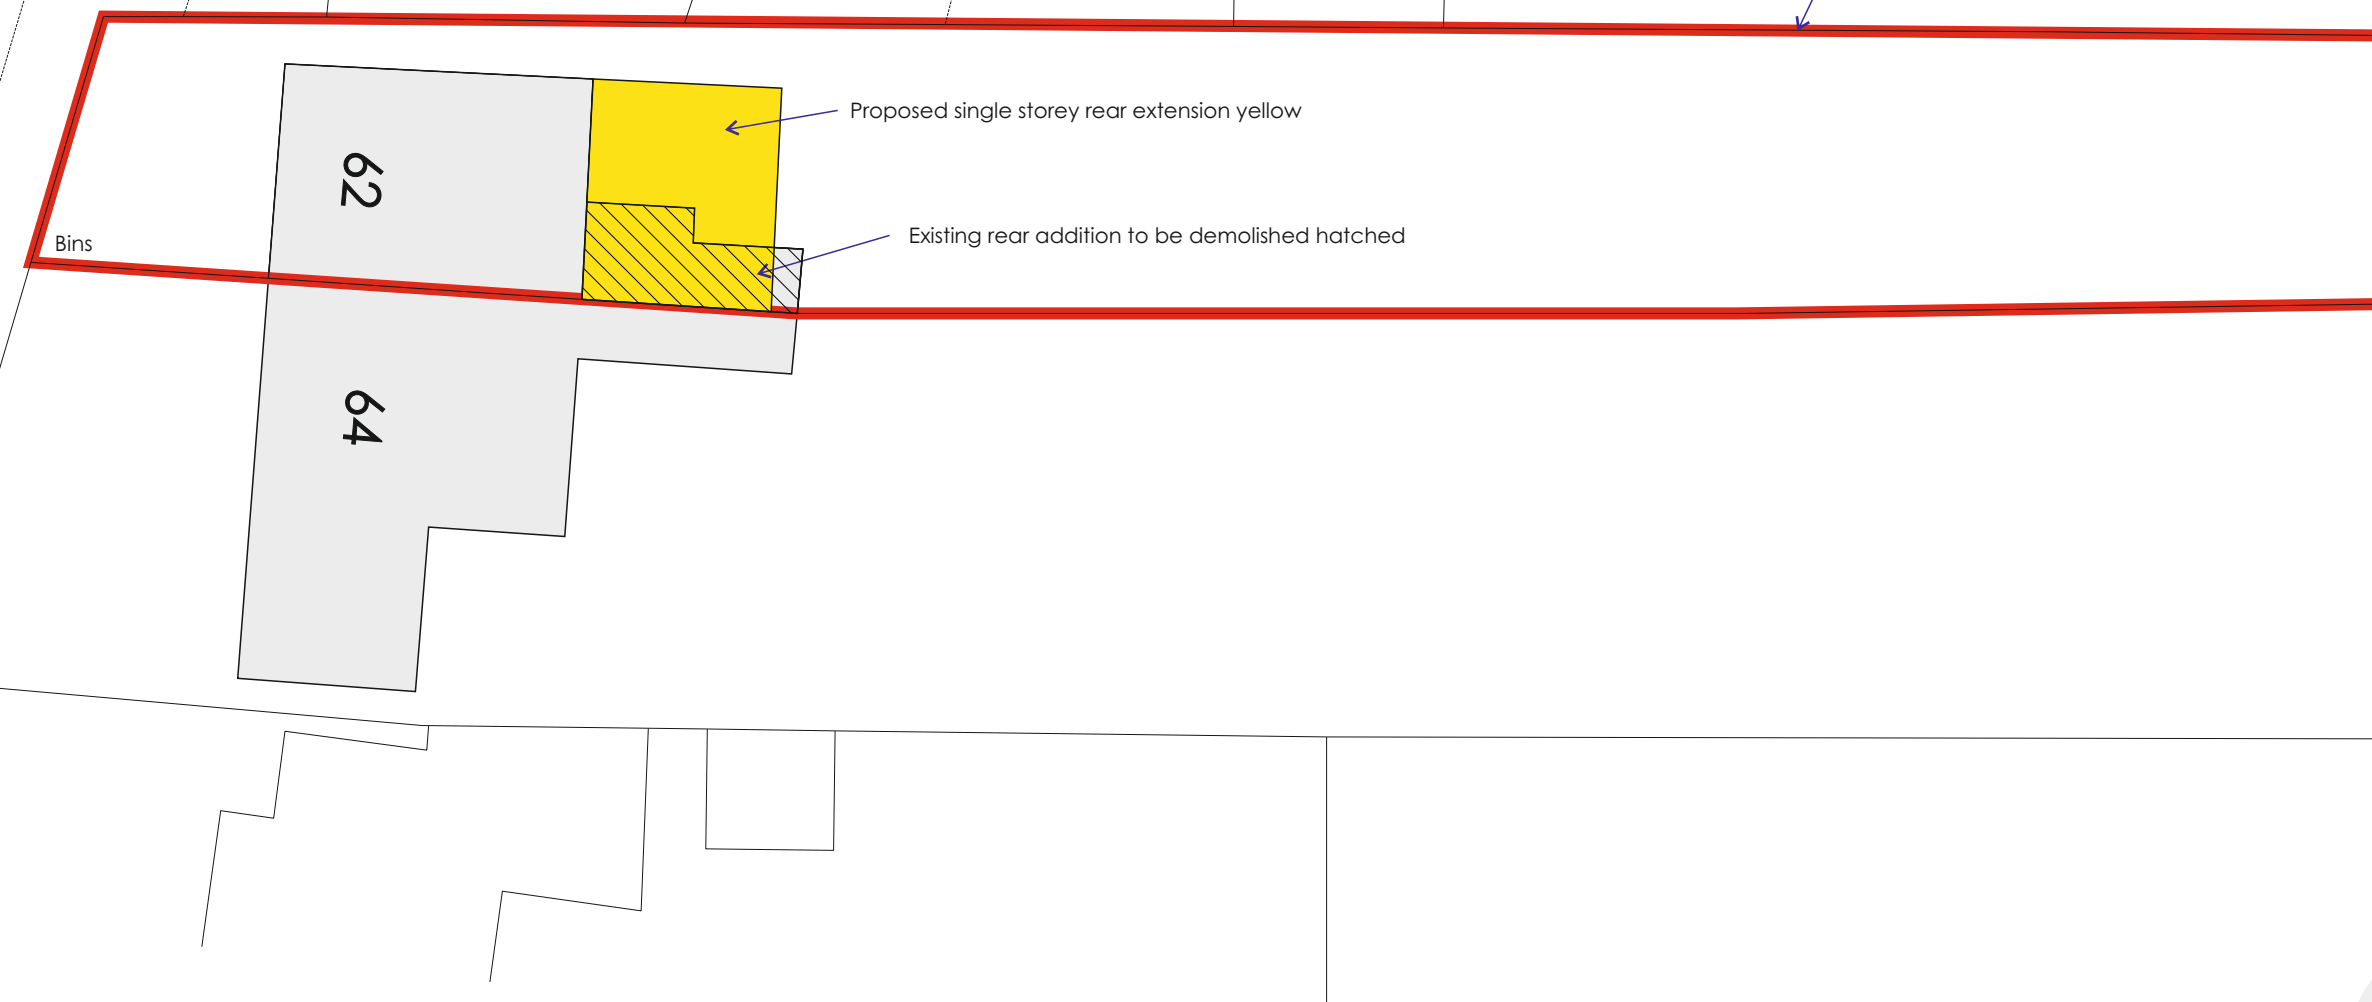


Proposed Site Plan - 1:200

WROTHAM ROAD

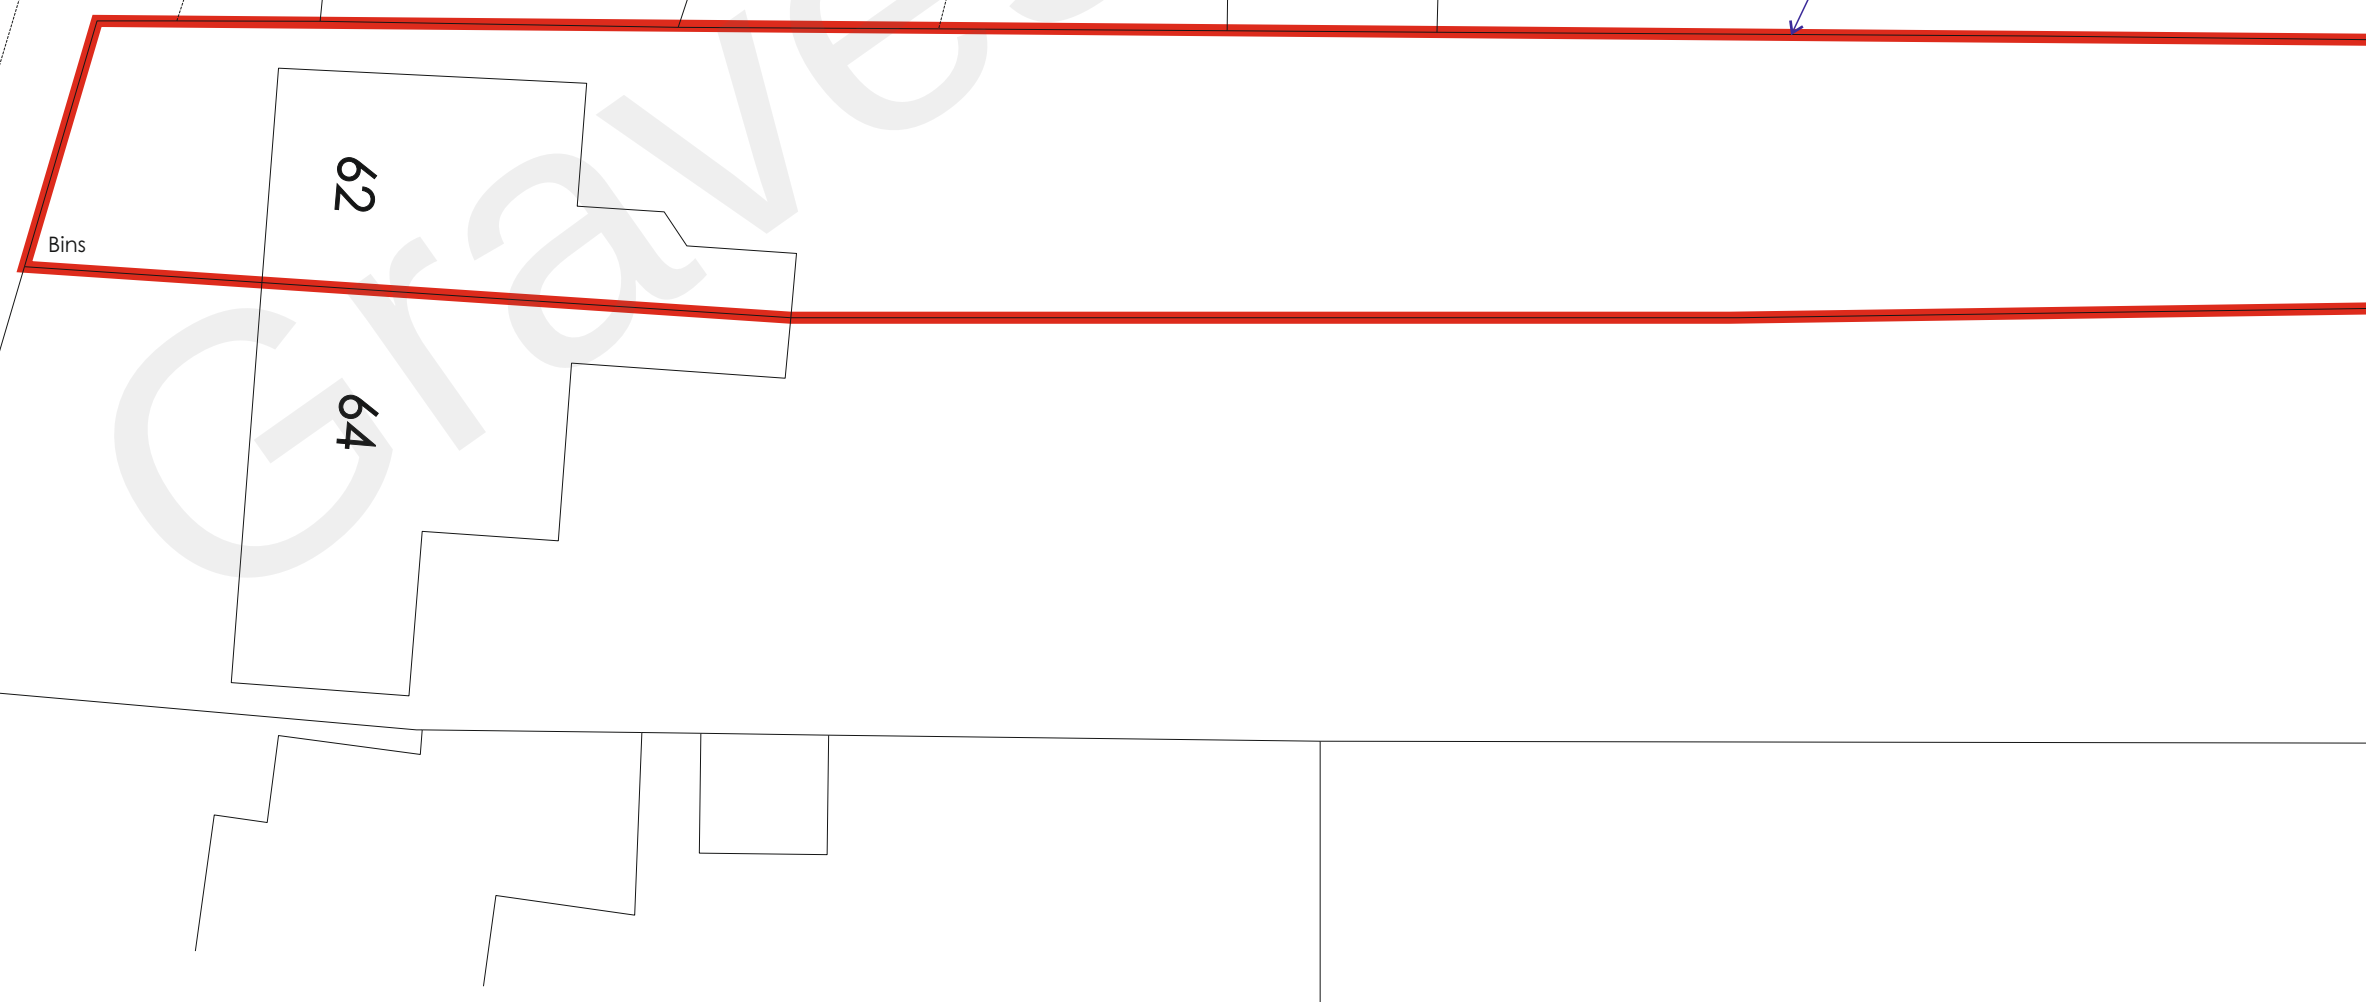

Existing Site Plan - 1:200

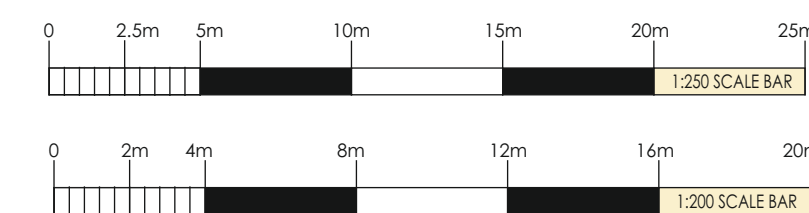

A. Revised proposal RFW

REVISION	DATE	BY	CHKD
SCALE	1:200 1:1250	DESK	RFW
DATE	October 2022		

Location Plan Existing and Proposed
Site Plans

PROJECT
Proposed Rear Extension
62 Wrotham Road
Gravesend Kent DA11 0QP
for: Simple Solutions Ltd

WARD + ASSOCIATES
THE HOO WROTHAM ROAD
MEOPHAM GRAVESEND KENT DA13 0HP

T: 01474 814196 M: 07771 863940
E: admin@wardassociates.co.uk W: www.wardassociates.co.uk
Skype User Name: ragerwardassociates

1522.WD.02A

A