



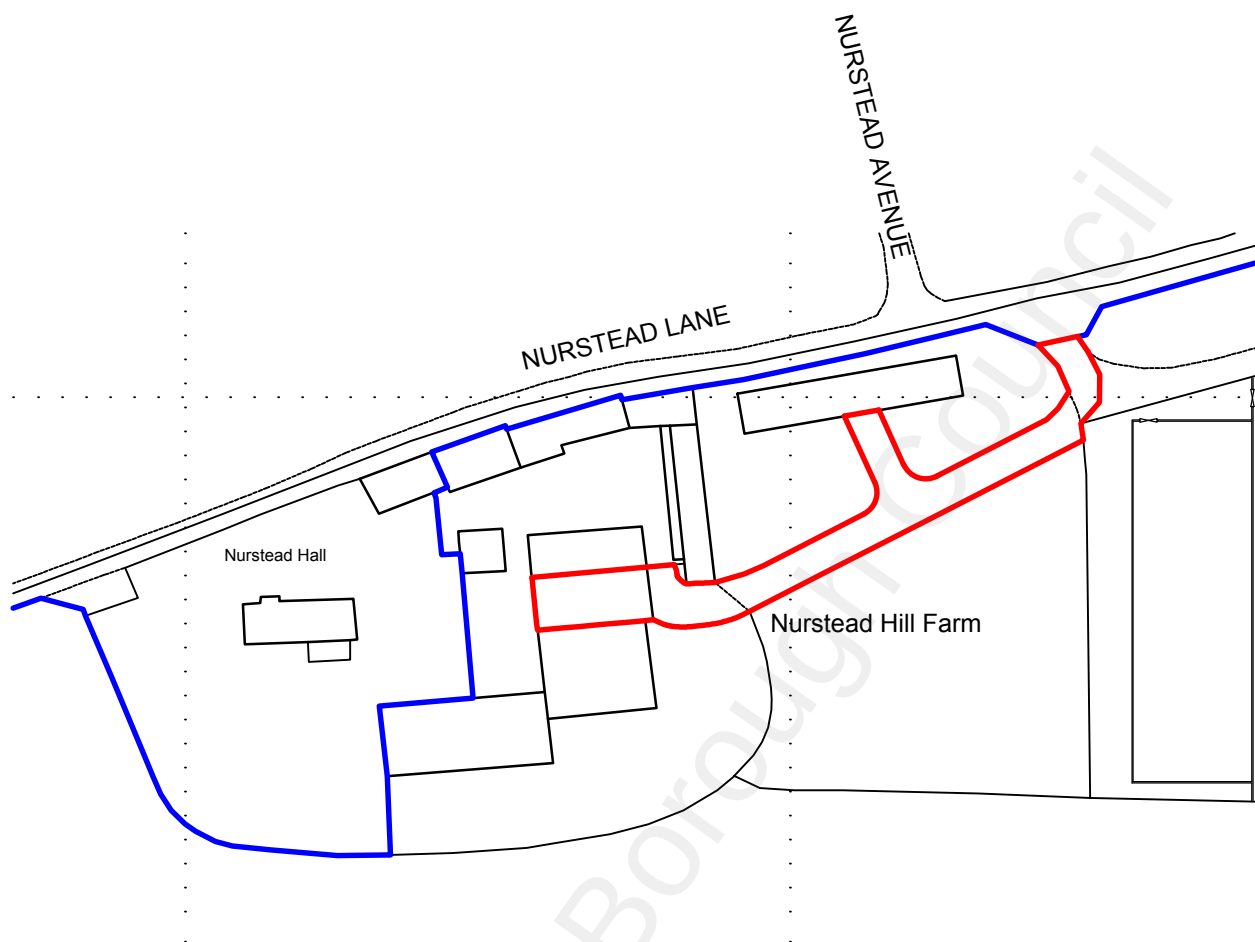

Reproduced from the Ordnance Survey Map
with the permission of the Controller of
Her Majesty's Stationery Office
© Crown Copyright Licence No. AL818151

0 10 20 30 40
SCALE BAR (metres) 1:1250

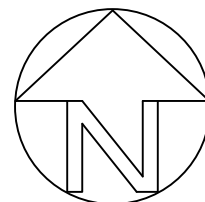

Graham Simpkin Planning

CHARTERED TOWN PLANNERS & DEVELOPMENT CONSULTANTS
2 The Parade, Ash Road, Hartley, Kent, DA3 8BG
Tel: 01474 703705
Email: webmail@grahamsimpkinplanning.co.uk

Site Nurstead Hill Farm, Nurstead Lane, Meopham

Drg Title Site Location Plan

Drg No 1839/ 20 Rev Scale 1:1250 @ A4

Date November 2010 Drawn by MDE