


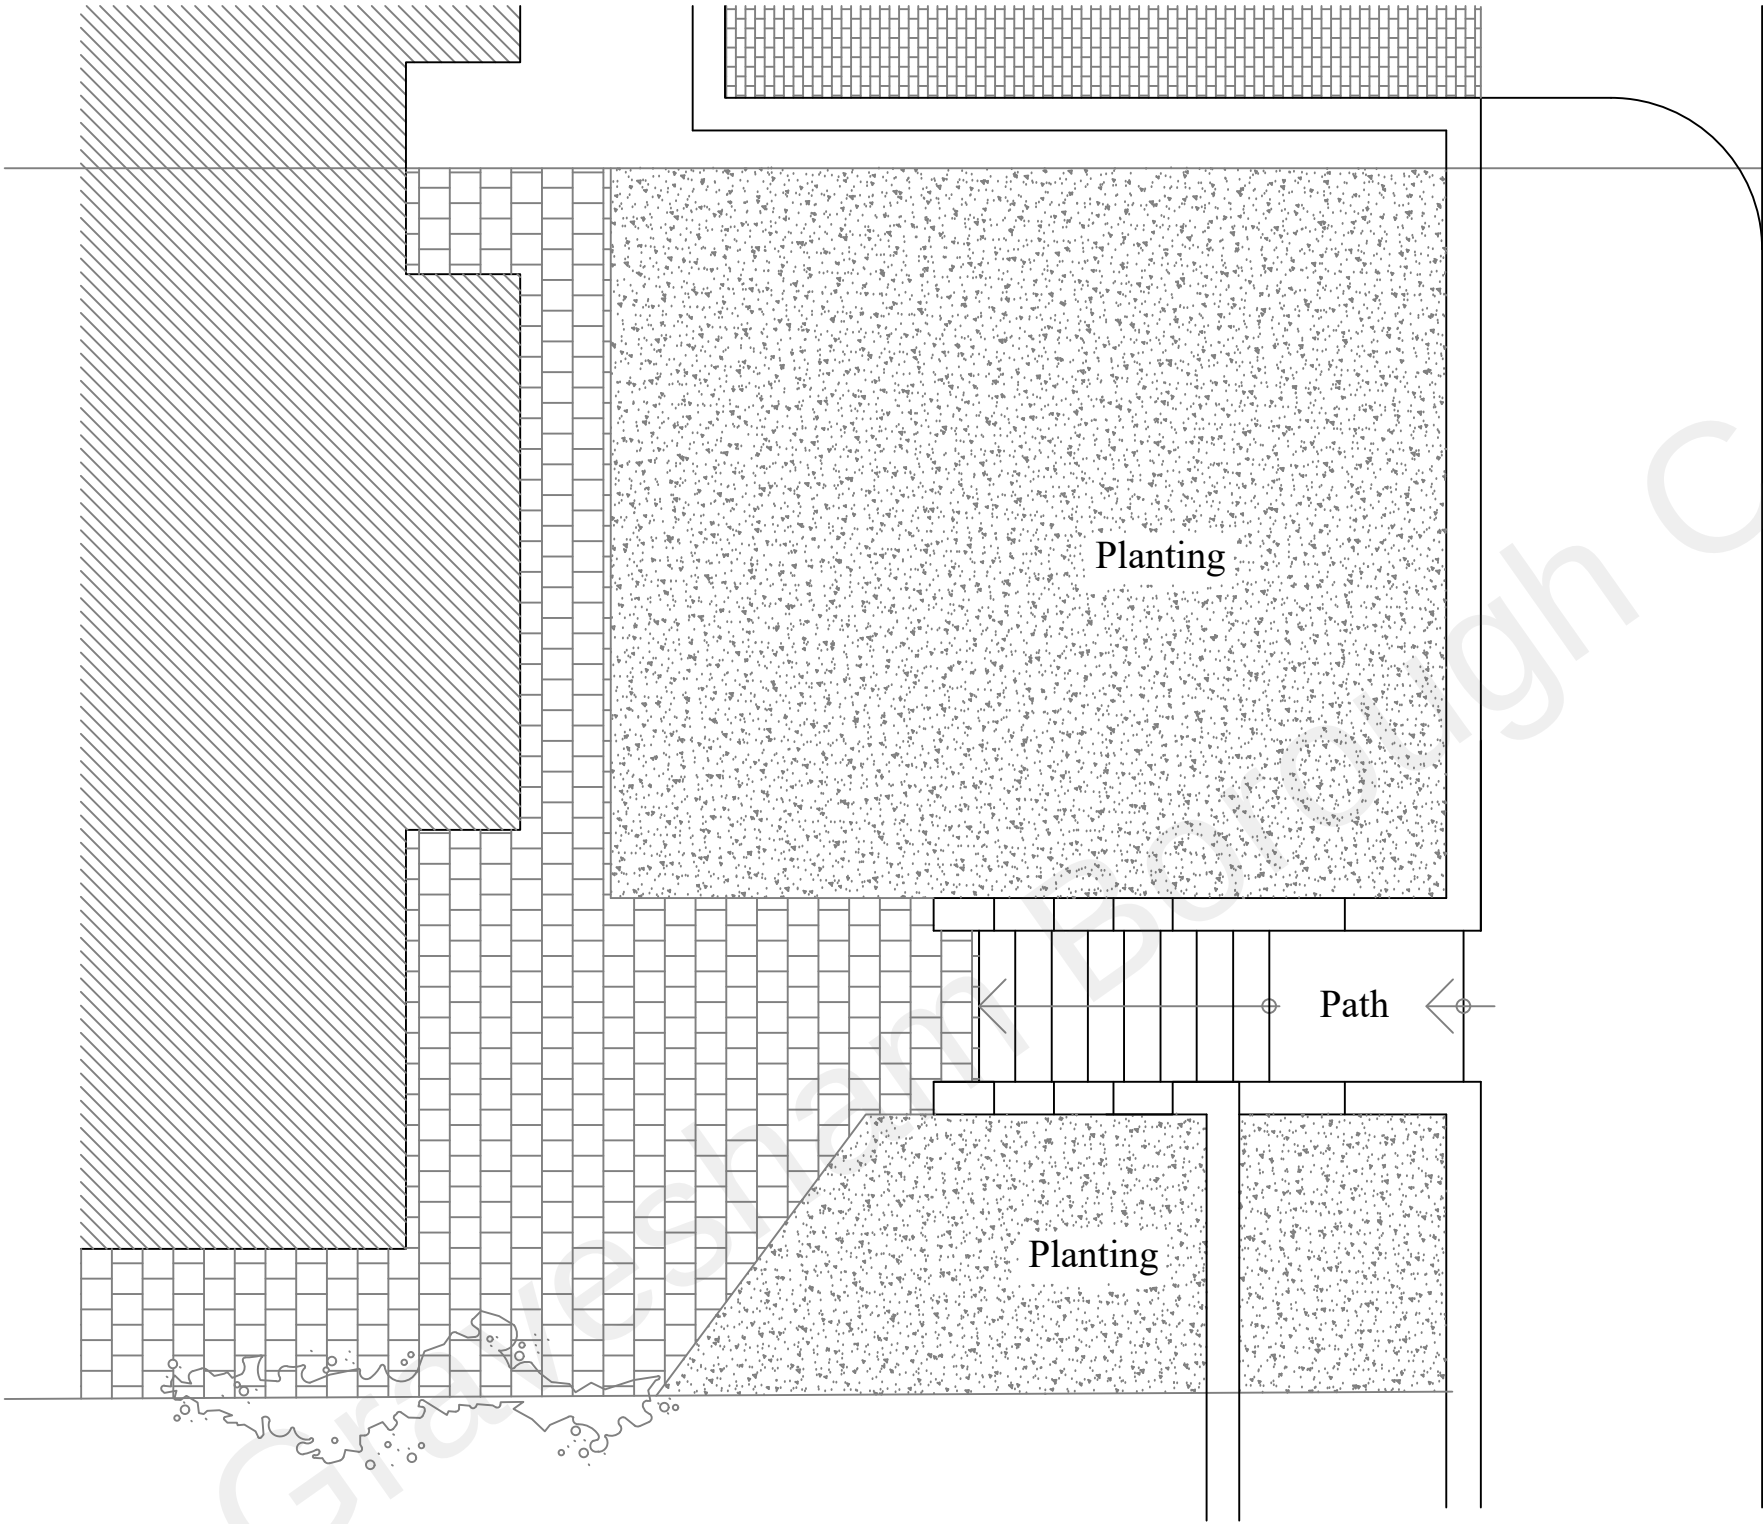


1 Front Garden Plan  
Scale 1/50

ect: 35 Dennis Road, Gravesend, Kent. DA11 7NN.

| Rev | Date | Description |
|-----|------|-------------|
|-----|------|-------------|

Note; All dimensions, materials and workmanship in accordance with NHB standards and Building Regulations.  
Do not scale from this drawing. All dimensions to be verified with the drawing office.  
All dimensions shown are structural unless otherwise stated.

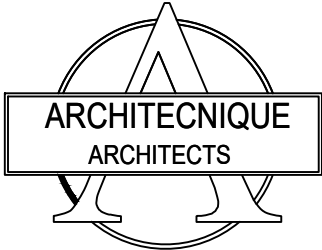

8 BEATTY COTTAGES, STOKE ROAD  
ALLHALLOWS, KENT ME3 9PE  
Email: jon.architechnique@btinternet.com  
Tel : 01634 270555/ 07738 015407

Project  
Mr Lee Darlington  
35 Dennis Road, Gravesend,  
Kent. DA11 7NN

Drawing Title  
Planning Application Drawings  
Front Garden Plan  
As Existing

| Scale   | Date   | Drawn | Approved |
|---------|--------|-------|----------|
| 1/50@A3 | Oct'21 | Jon   | JRC      |

| Drawing No  | Revision |
|-------------|----------|
| 021-027/203 | A        |