



C:\Users\lovett\Motion\StaffSite - Hprgav 2406105\Drawings\2406105-TK03.dwg

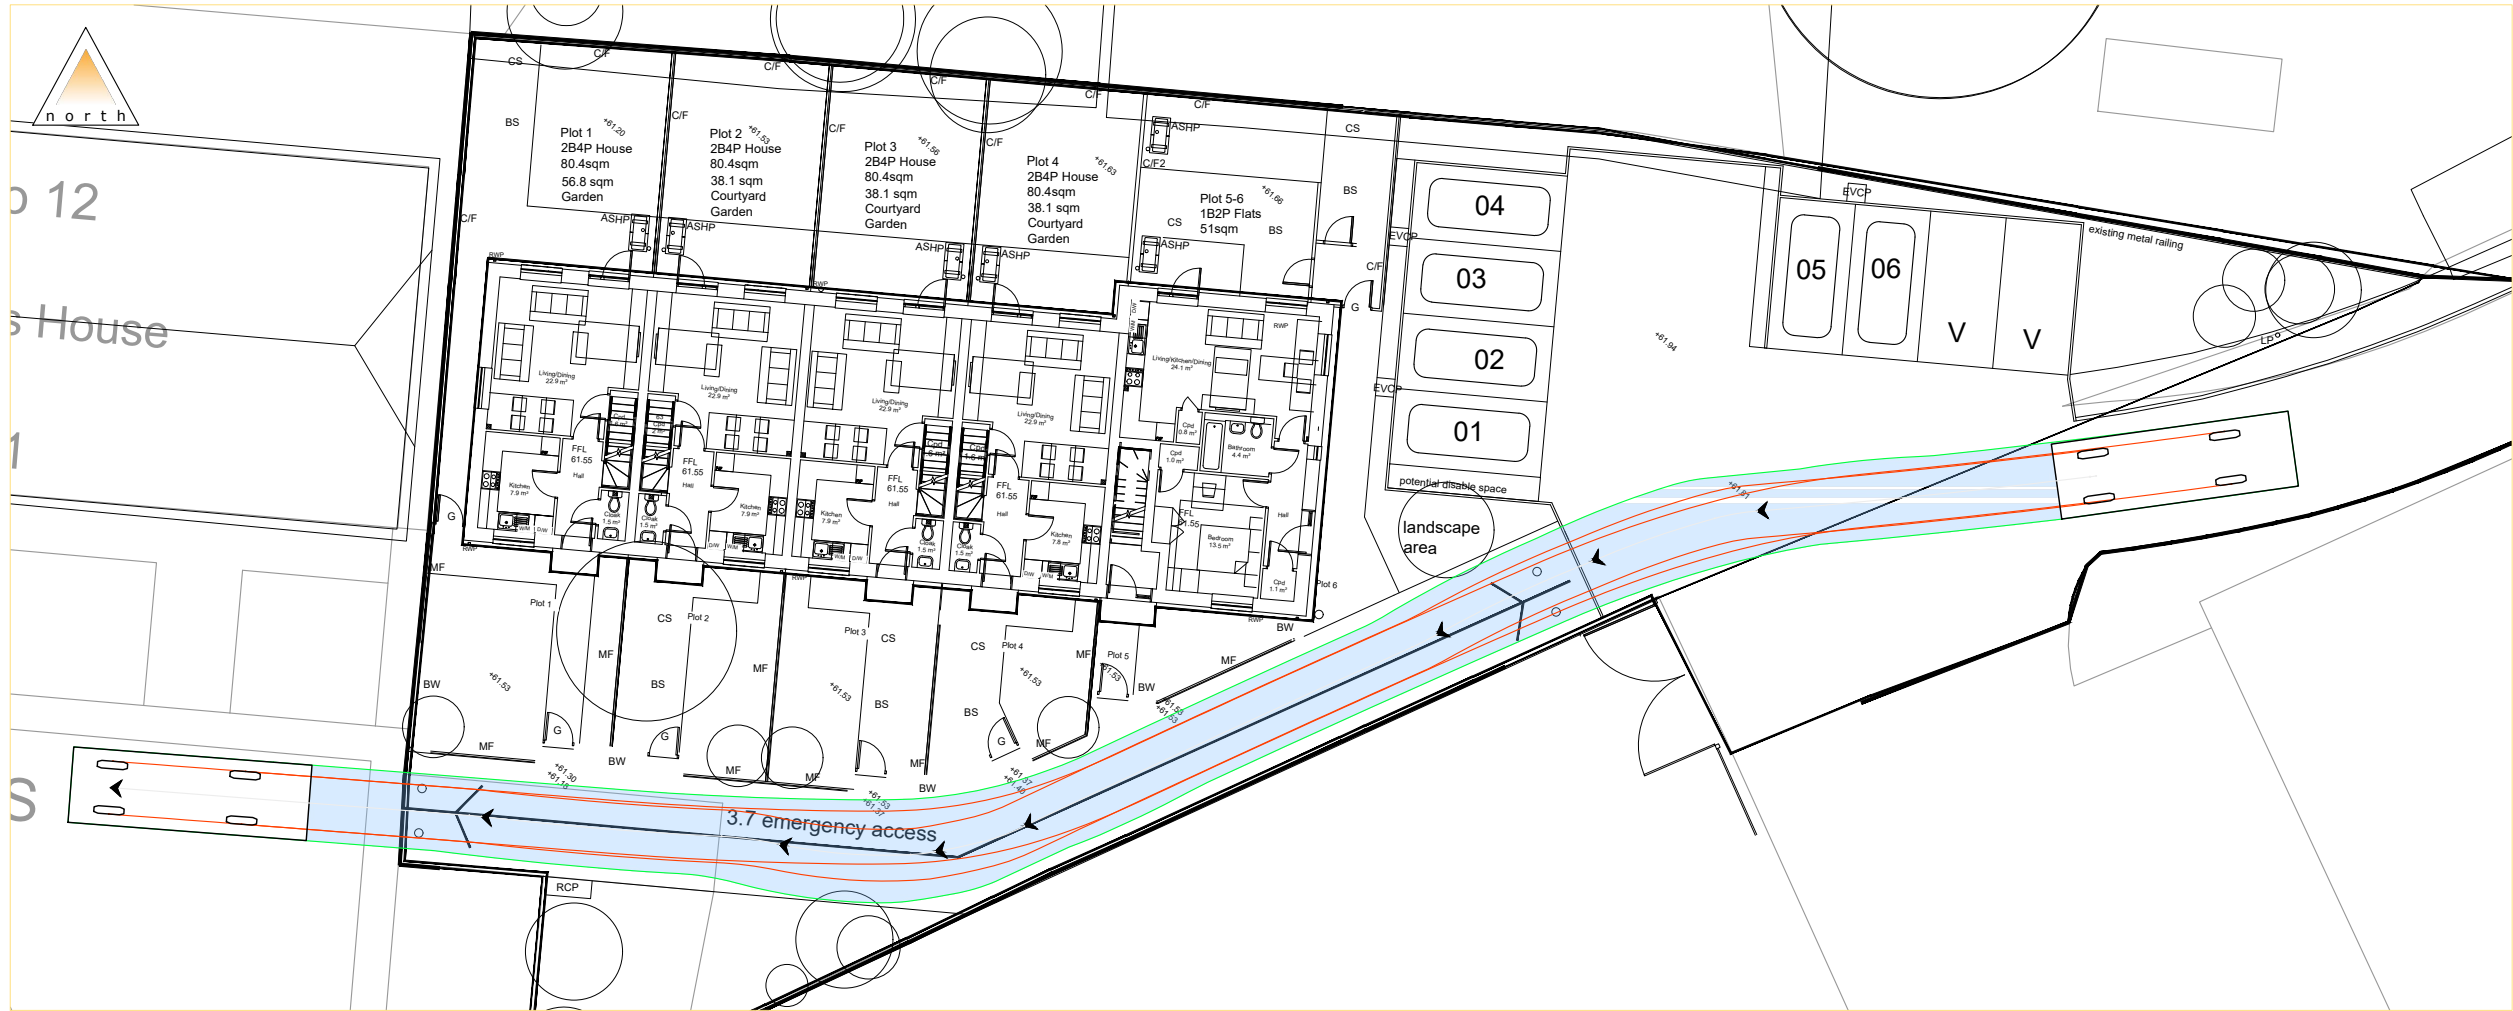

Notes

1. All levels and dimensions to be checked on site before any work commences. All dimensions in metres unless stated otherwise.
2. Motion accepts no liability for any vehicle specification errors or inaccuracies within the vehicle tracking software used / or it's vehicle libraries. The vehicles speeds used for the analysis are as follows: forward 6kph / reversing 6kph.

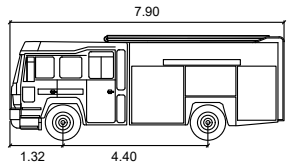

Pumping Appliance

Width	2.50	Lock to Lock Time	6.0
Track	1.75	Steering Angle	34.3

Legend

	Vehicle moving forward
	Vehicle reversing

-	First Issue	LL	RW	DM	19/11/2024
Rev.	Description	Drm	Chk	App	Date

Drawing Status:

FOR PLANNING
NOT FOR CONSTRUCTION

motion

Guildford - Reading - London
www.motion.co.uk

Client:
Helix Partnership Homes

Project:
Nursery Mews, Gravesend, Kent

Title:
Swept Path Analysis
Pumping Appliance

Scale: 1:250 (@ A3)

Drawing: 2406105-TK03
Revision: -