
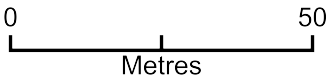


5 DORSET CRESCENT DA12 4BU

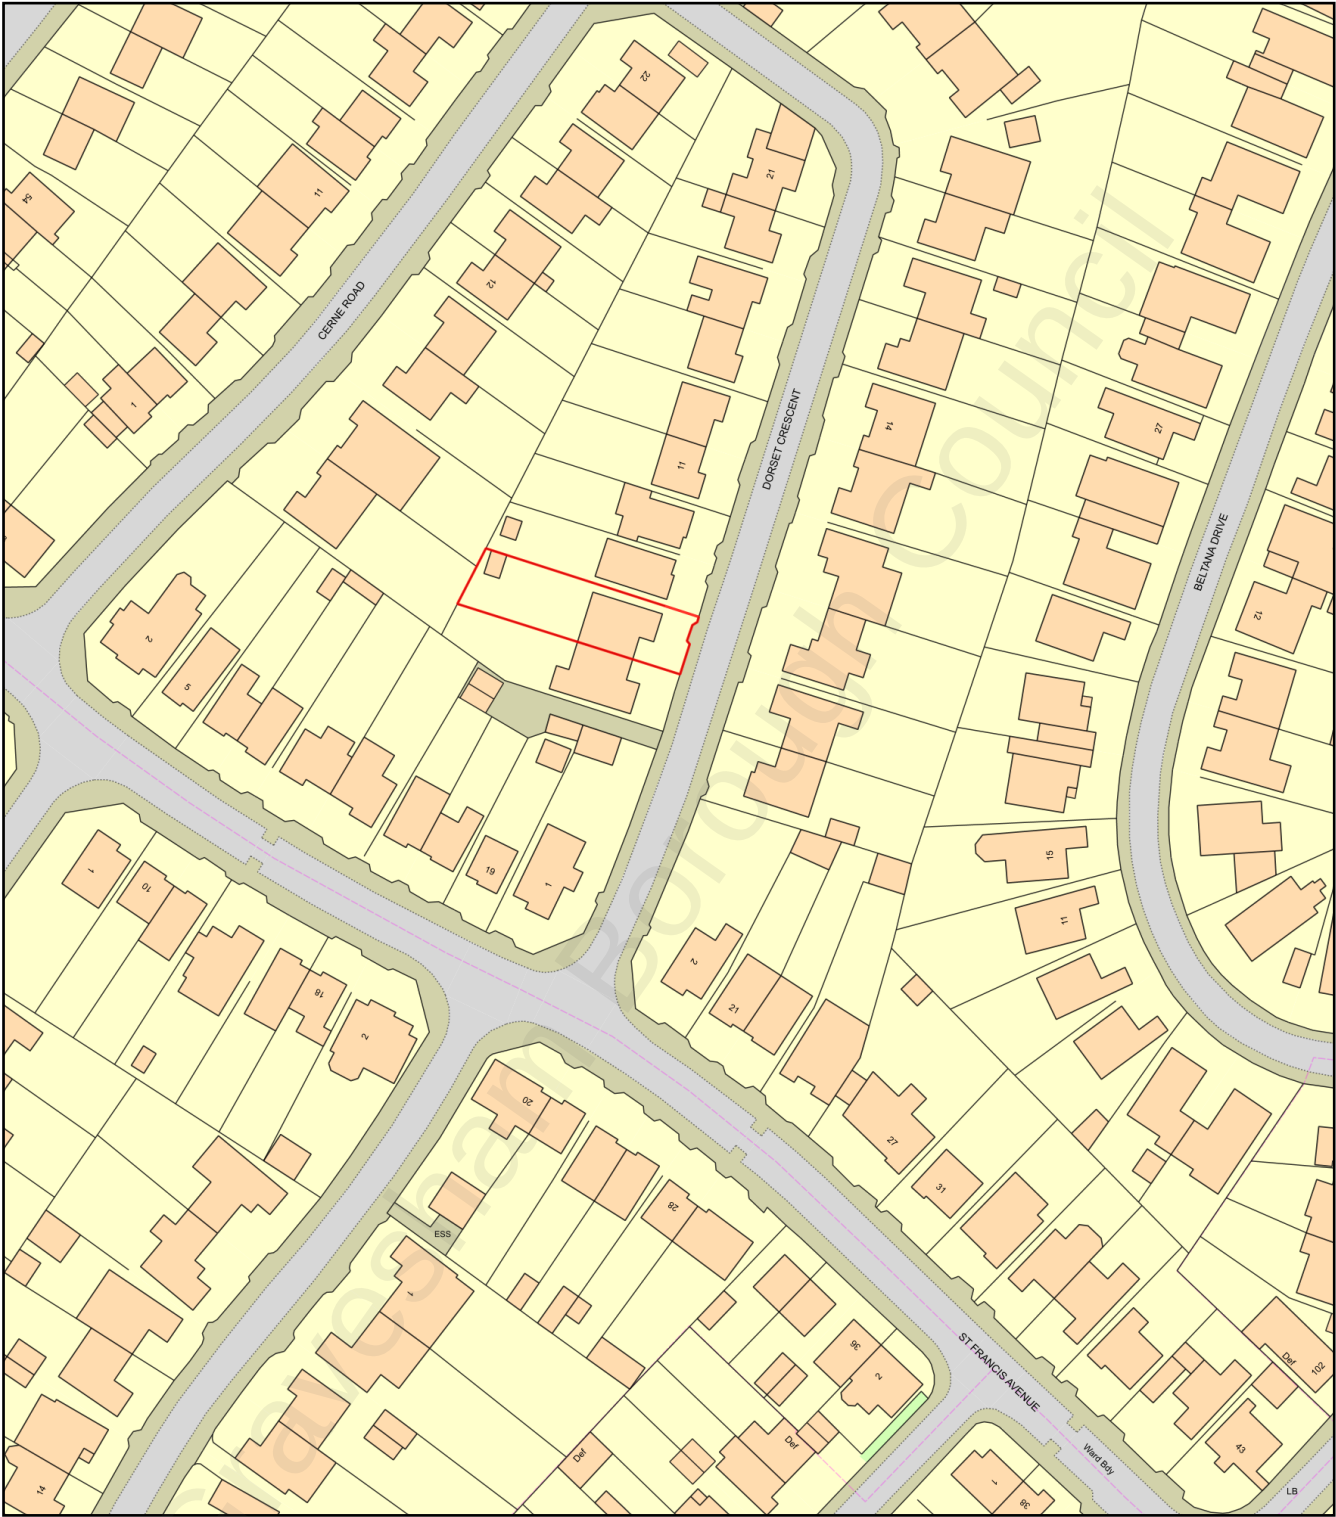

Plan Produced for: AVIM CONSULTANCY LTD  
Date Produced: 19 May 2022  
Plan Reference Number: TQRQM22139121701184  
Scale: 1:1250 @ A4