




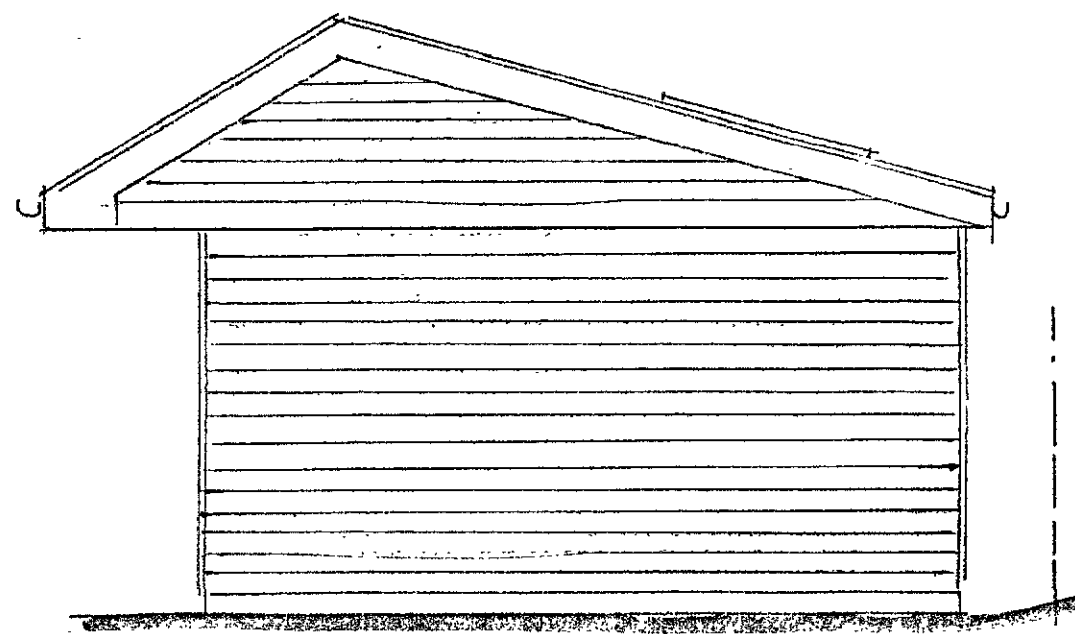


EXISTING SIDE ELEVATION

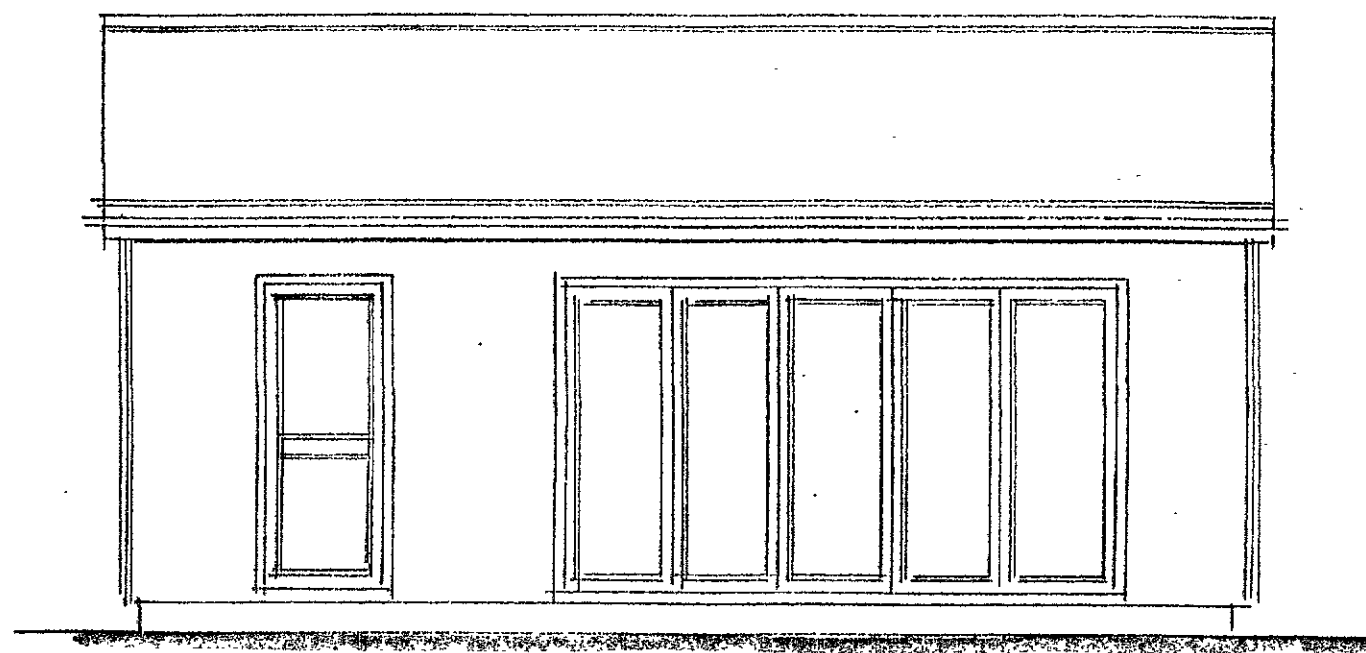


EXISTING FRONT ELEVATION

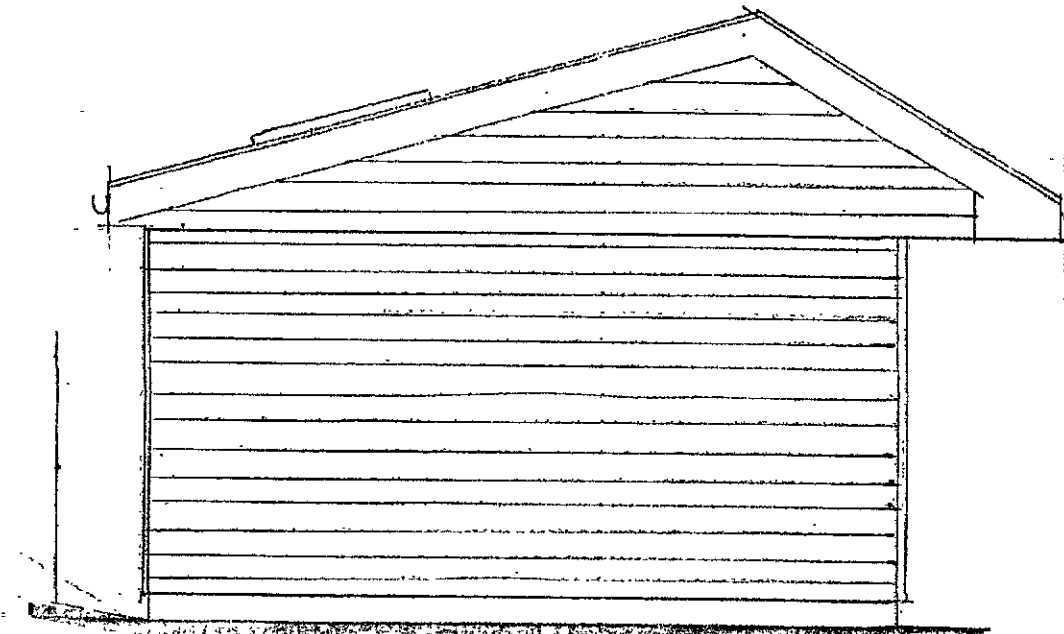

EXISTING SIDE ELEVATION

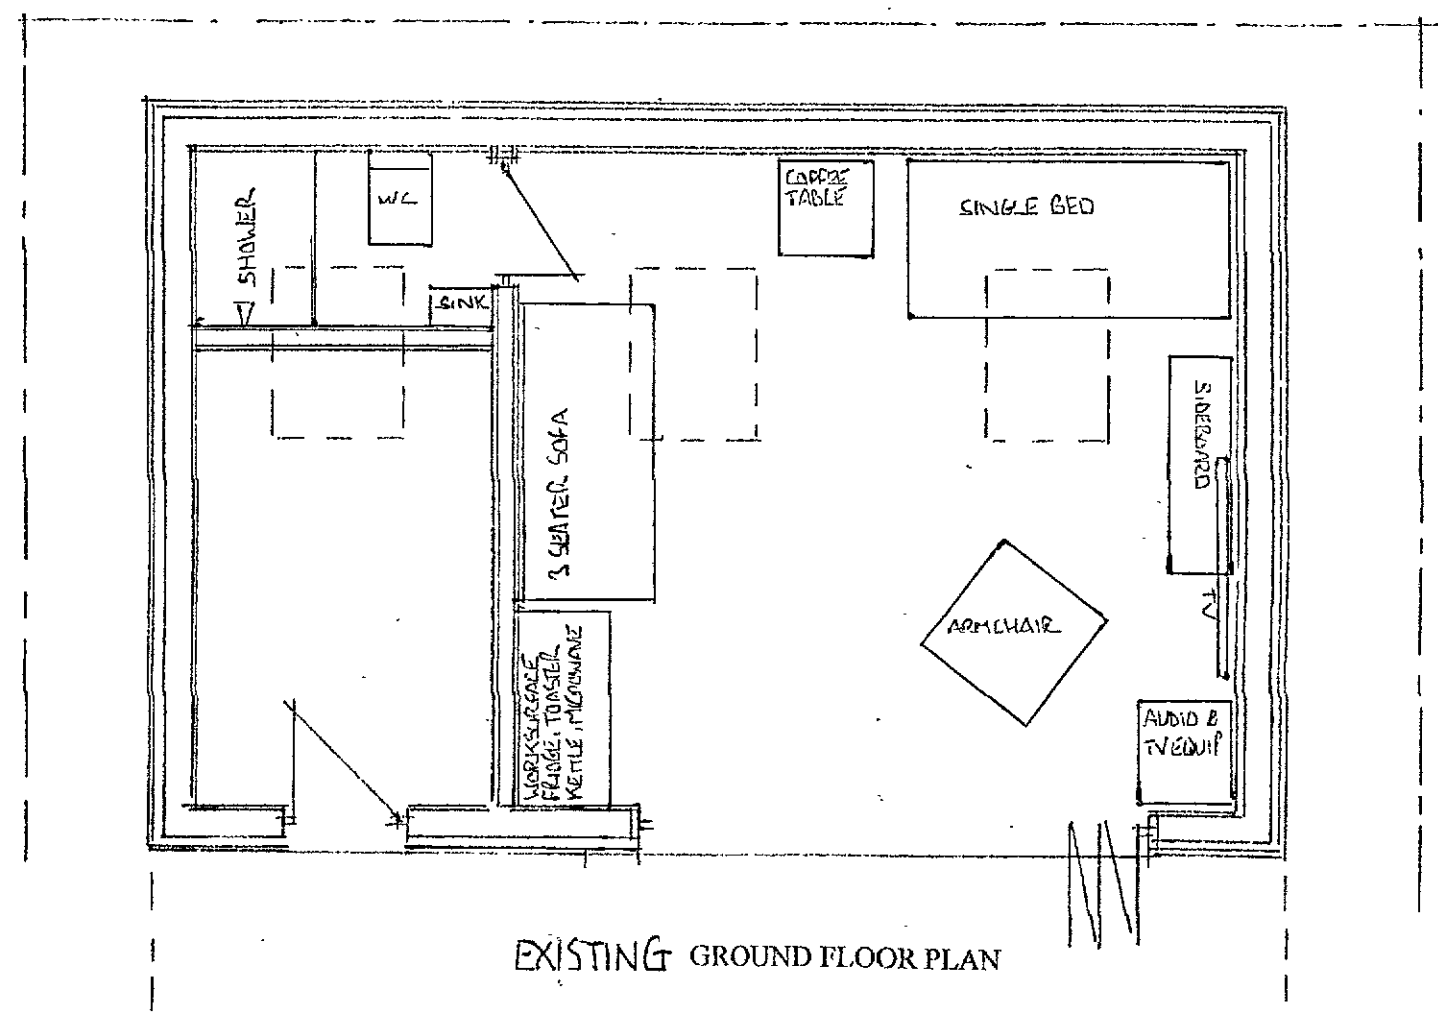

EXISTING GROUND FLOOR PLAN

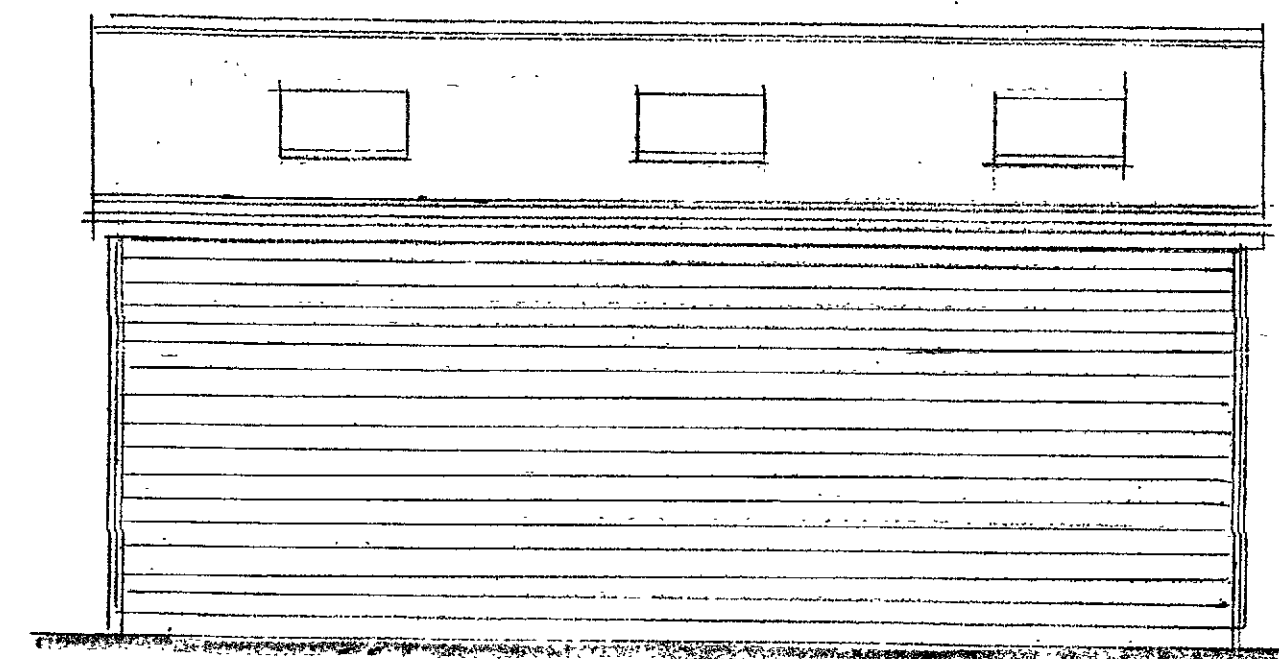

EXISTING REAR ELEVATION

NOTE: NO STRUCTURAL CHANGES TO EXISTING BUILDING
APPLICATION IS FOR A CHANGE OF USE ONLY

12 APR 2023

GARDEN SUMMER HOUSE
GAMES ROOM & STORE
EXISTING PLANS & ELEVATIONS

SITE: 90d WINDMILL STREET
GRAVESEND
KENT
DA12 1LH
FOR: MR & MRS HAMMOCK

MATTHEW HAMMOCK BUILDING PLANS
HOME: 01474 533414
MOB: 07867 902028

