



Notes	
	All dimensions shown are in millimeters unless otherwise stated. Only figured dimension to be taken from this drawing and not scaled dimensions.

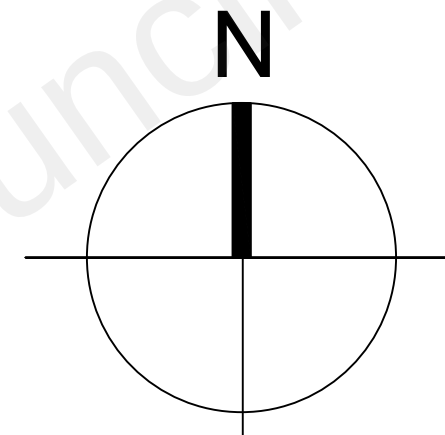

LOCATION PLAN 1:1250

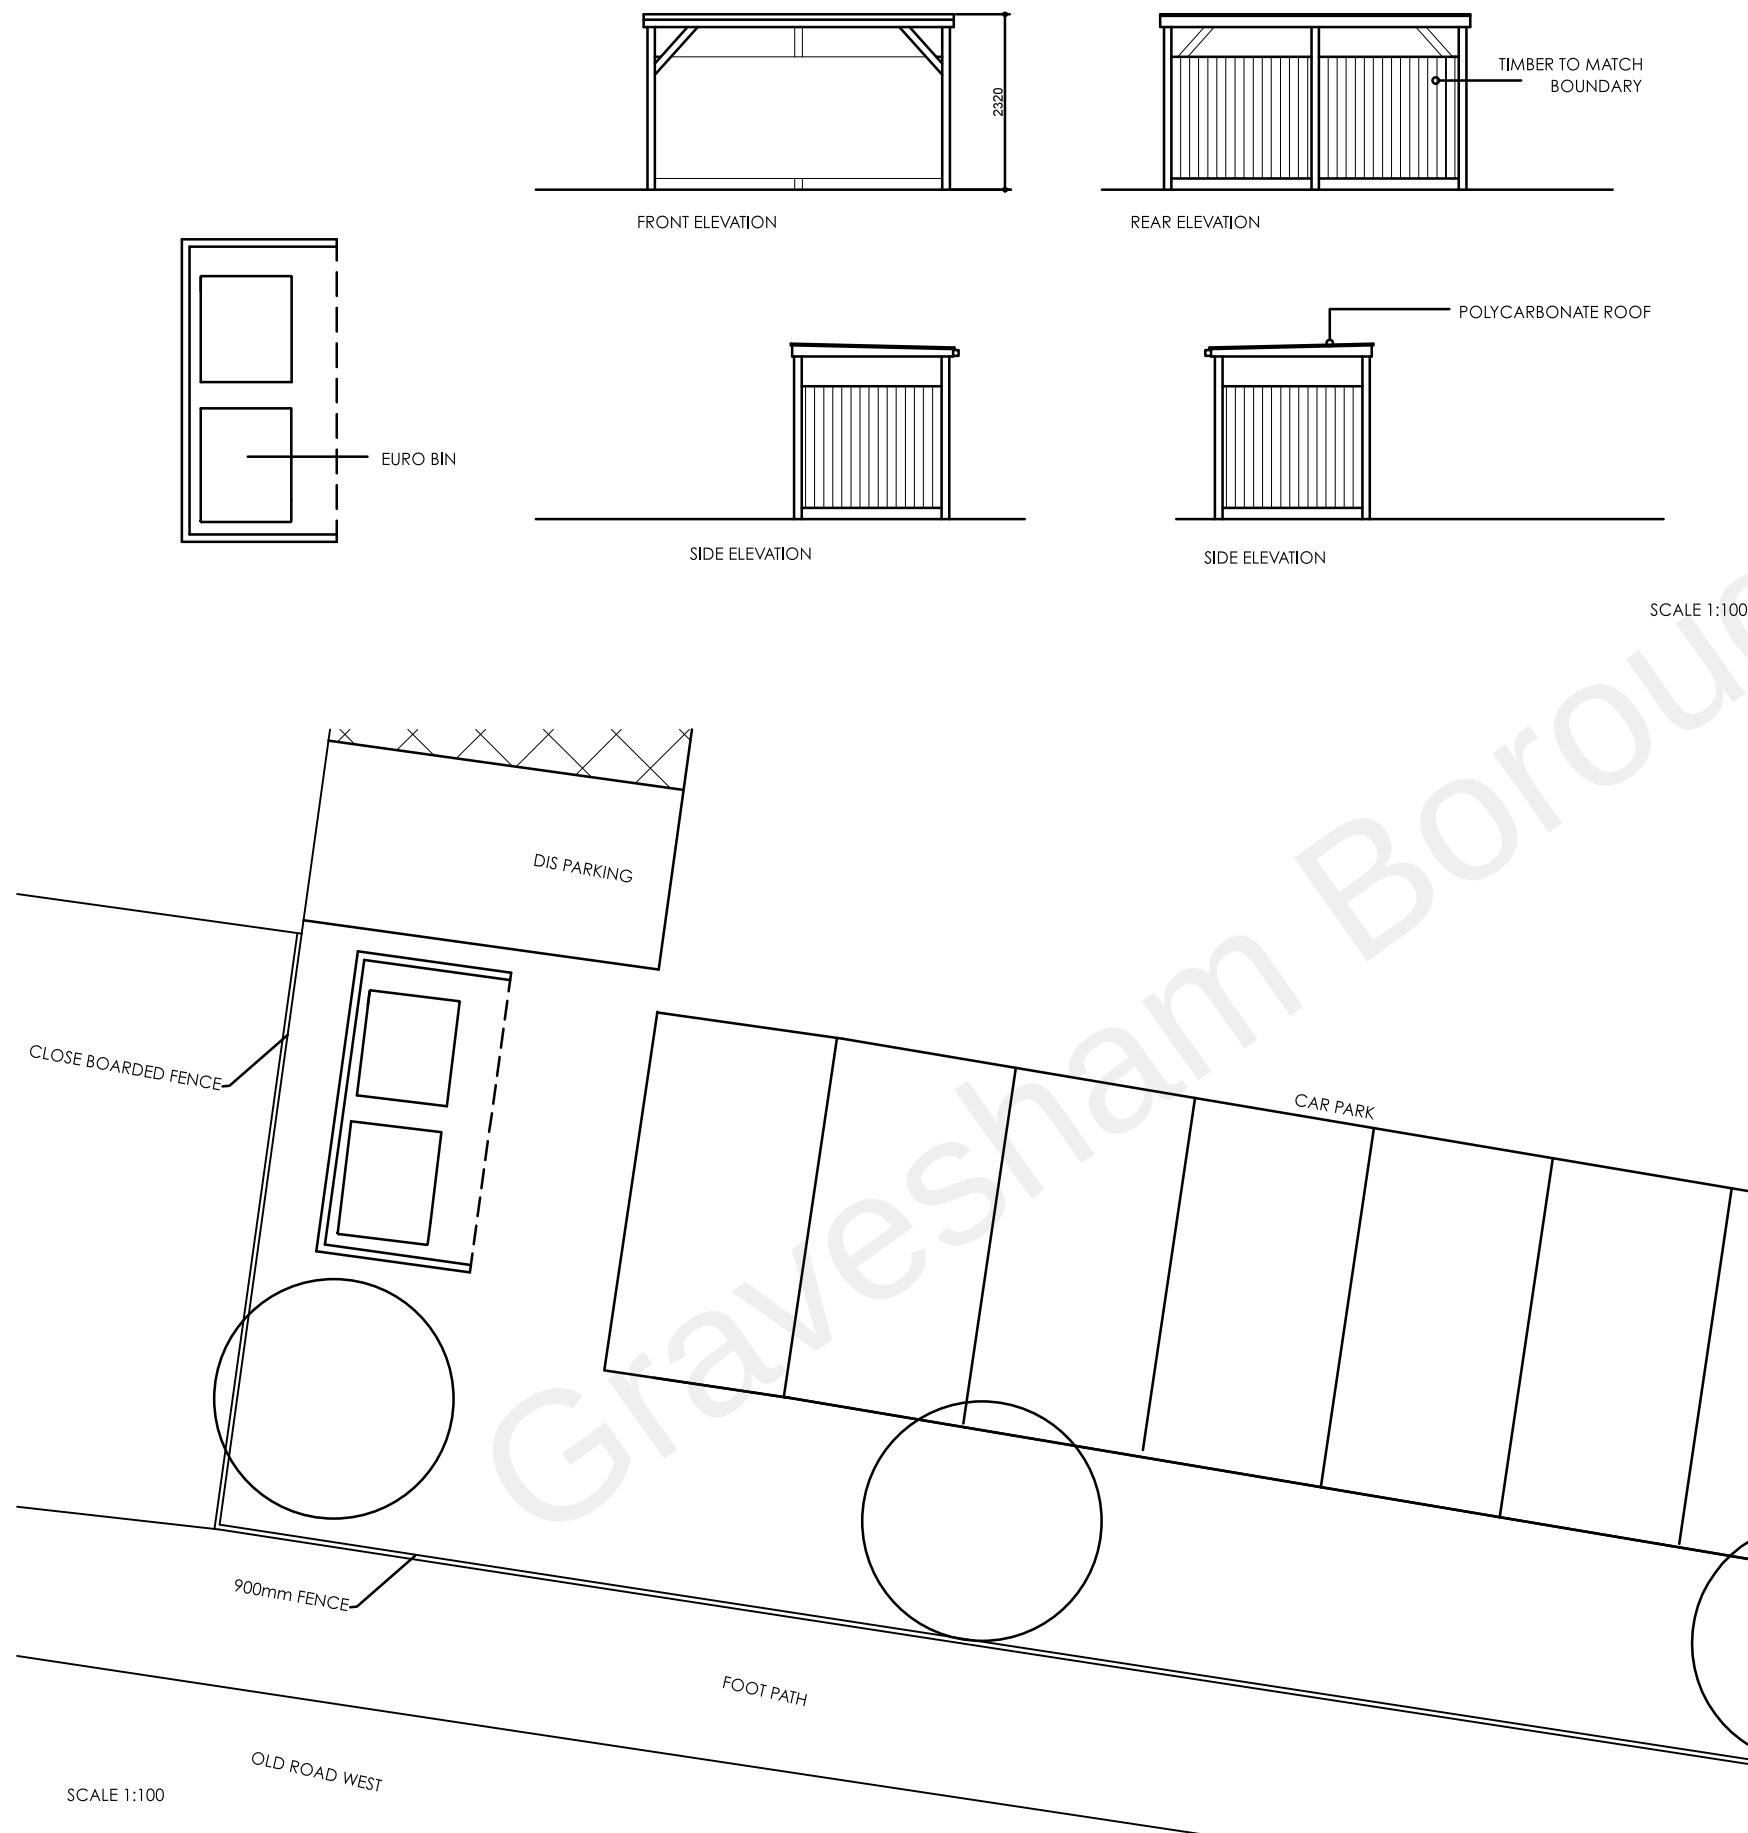

Project: PROPOSED BIN STORE 30 OLD ROAD WEST GRAVESEND DA11 0LL				
CLIENT: T HEALTHCARE LTD		DATE:	00-01-22	
		CHECKED BY:	TA	
REV:		SCALE:	1:100	
		DRAWN BY:	TA	
		EXISTING ELEVATIONS AND PLAN		
		Loft conversion & Extension Specialists 07815559217 / 02077121486		
		220310-20A		REV:
		© This drawing and the building work illustrated are copyright and may not be reproduced without written permission.		