

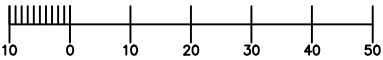
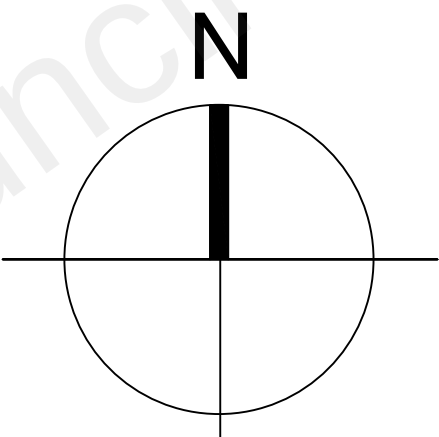


Notes	
	All dimensions shown are in millimeters unless otherwise stated. Only figured dimension to be taken from this drawing and not scaled dimensions.

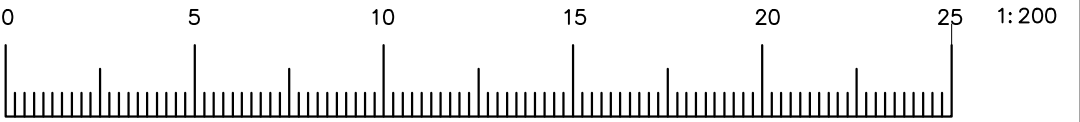

LOCATION PLAN 1:1250

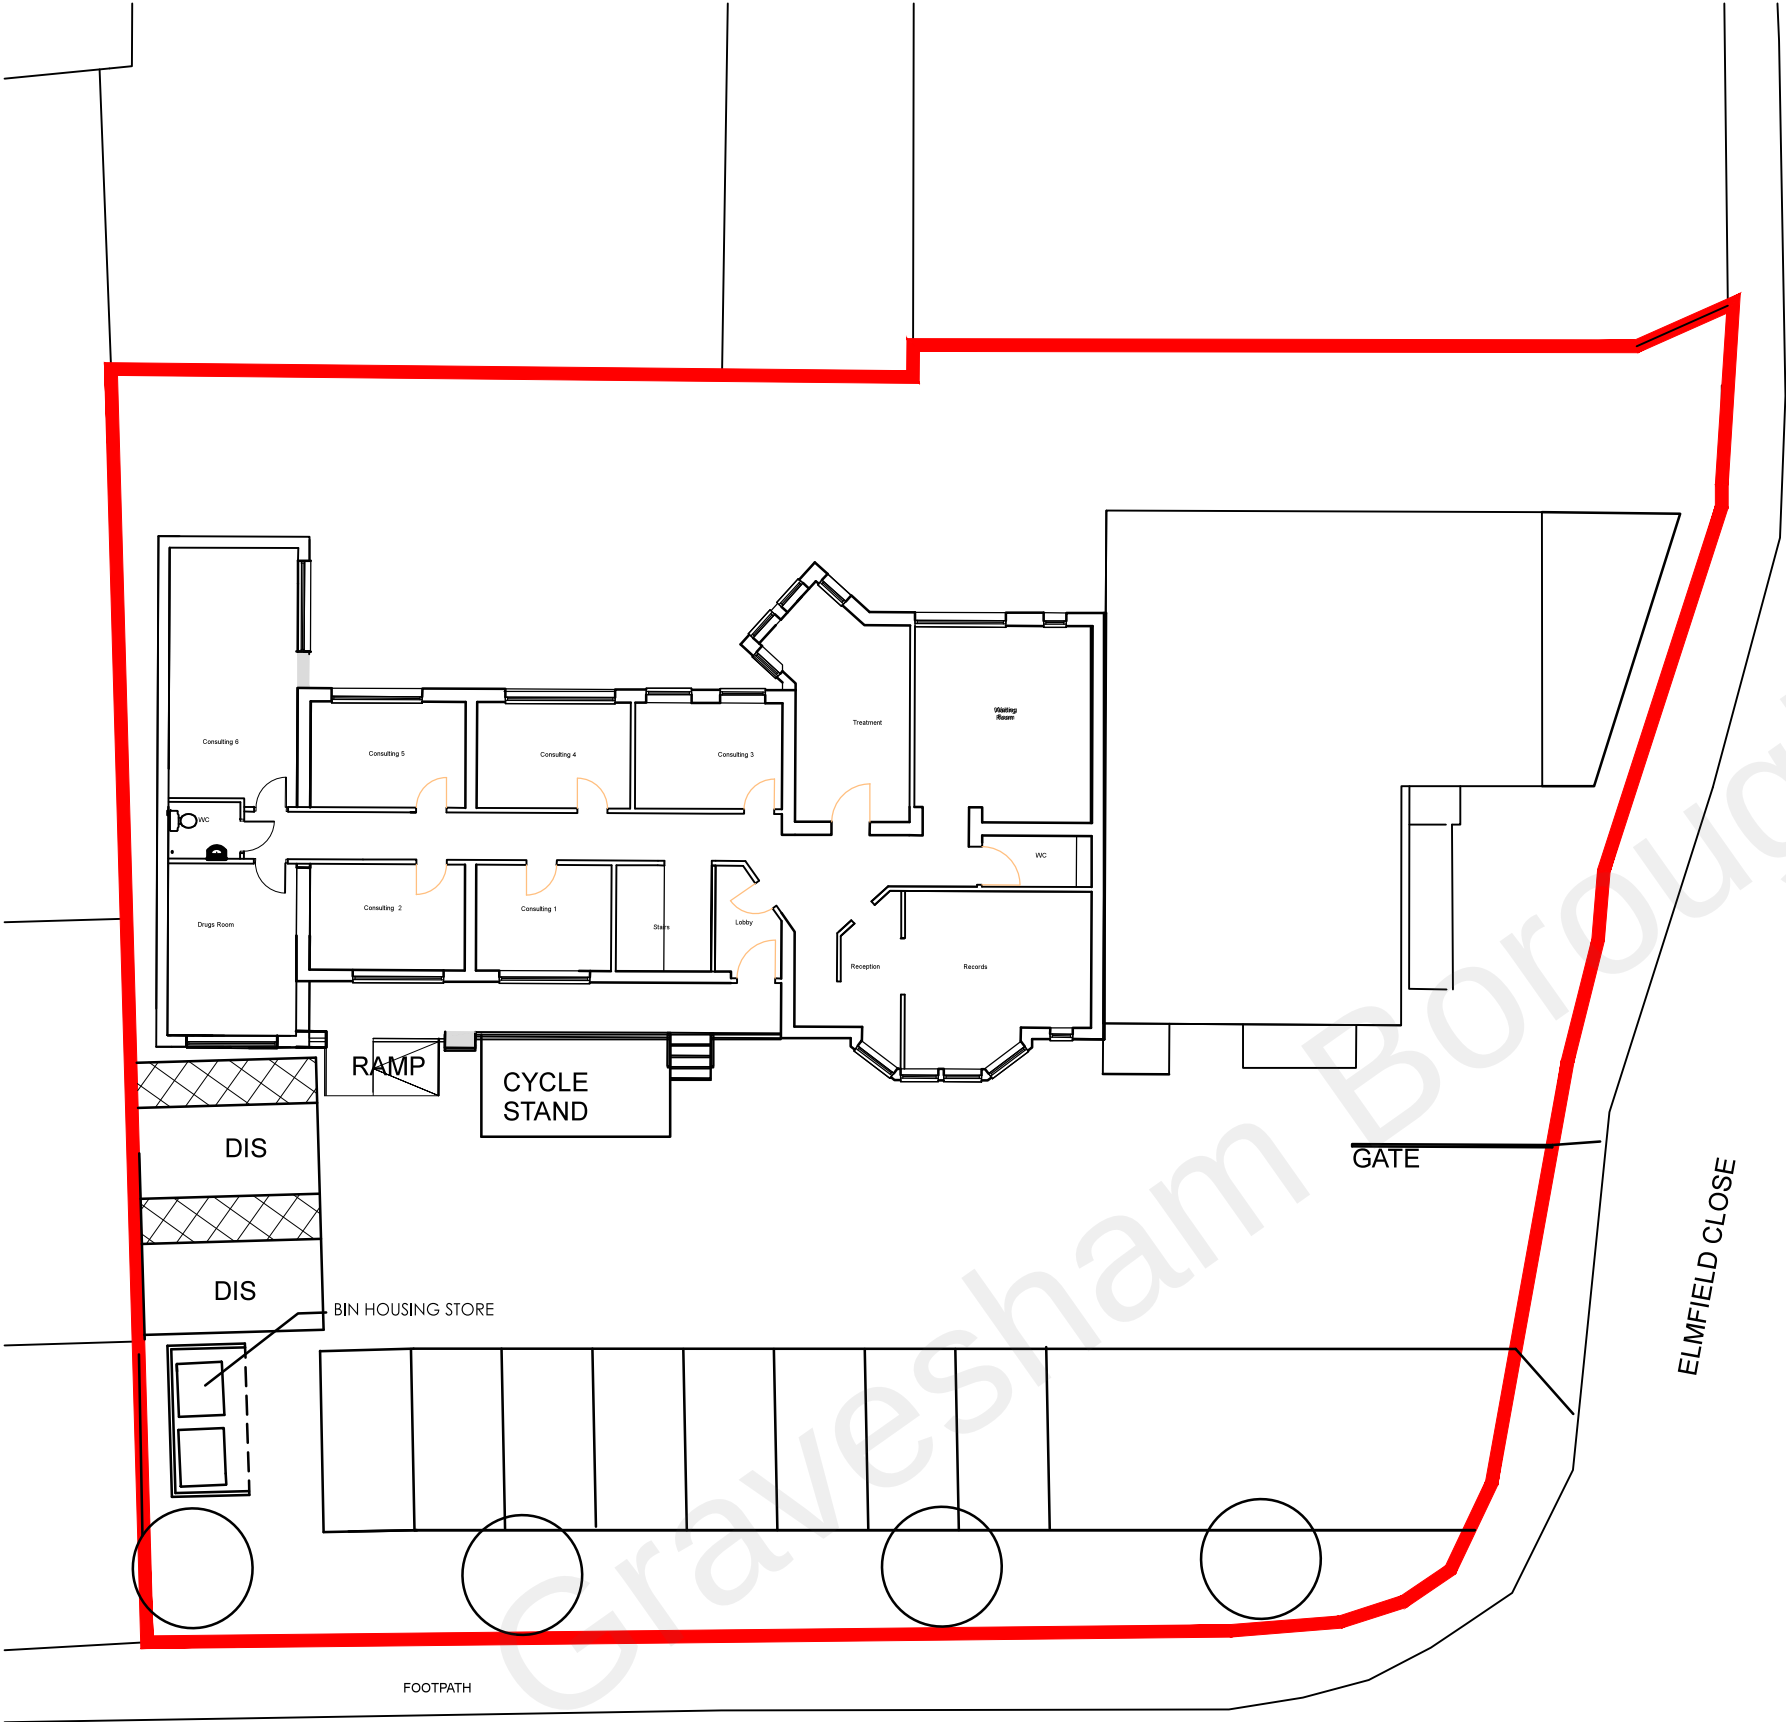

OLD ROAD WEST

LOCATION PLAN 1:200

Project: PROPOSED BIN STORE 30 OLD ROAD WEST GRAVESEND DA11 0LL			
CLIENT: T HEALTHCARE LTD		DATE: 00-01-22	
REV:		CHECKED BY: TA	
	Date	SCALE: 1:200@A3	
		DRAWN BY: TA	
		EXISTING SITE	
AH DESIGNS STUDIO Loft conversion & Extension Specialists 07815559217 / 02077121486			REV:
220310-30			
© This drawing and the building work illustrated are copyright and may not be reproduced without written permission.			