
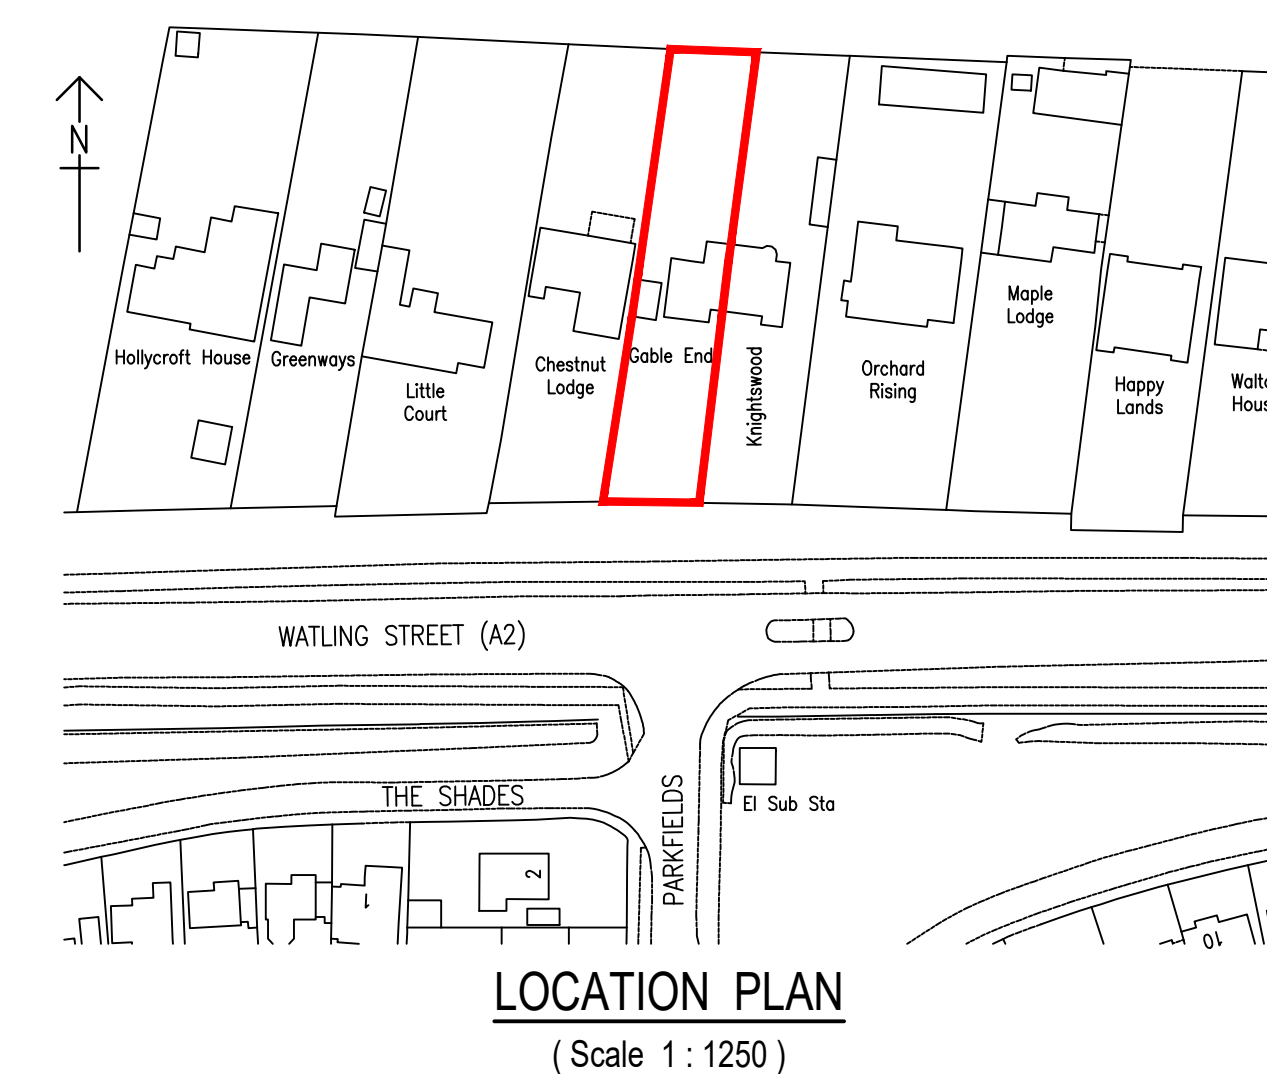
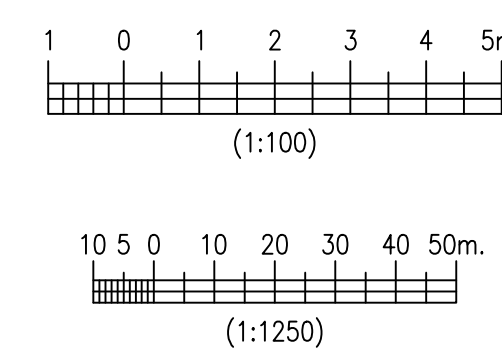
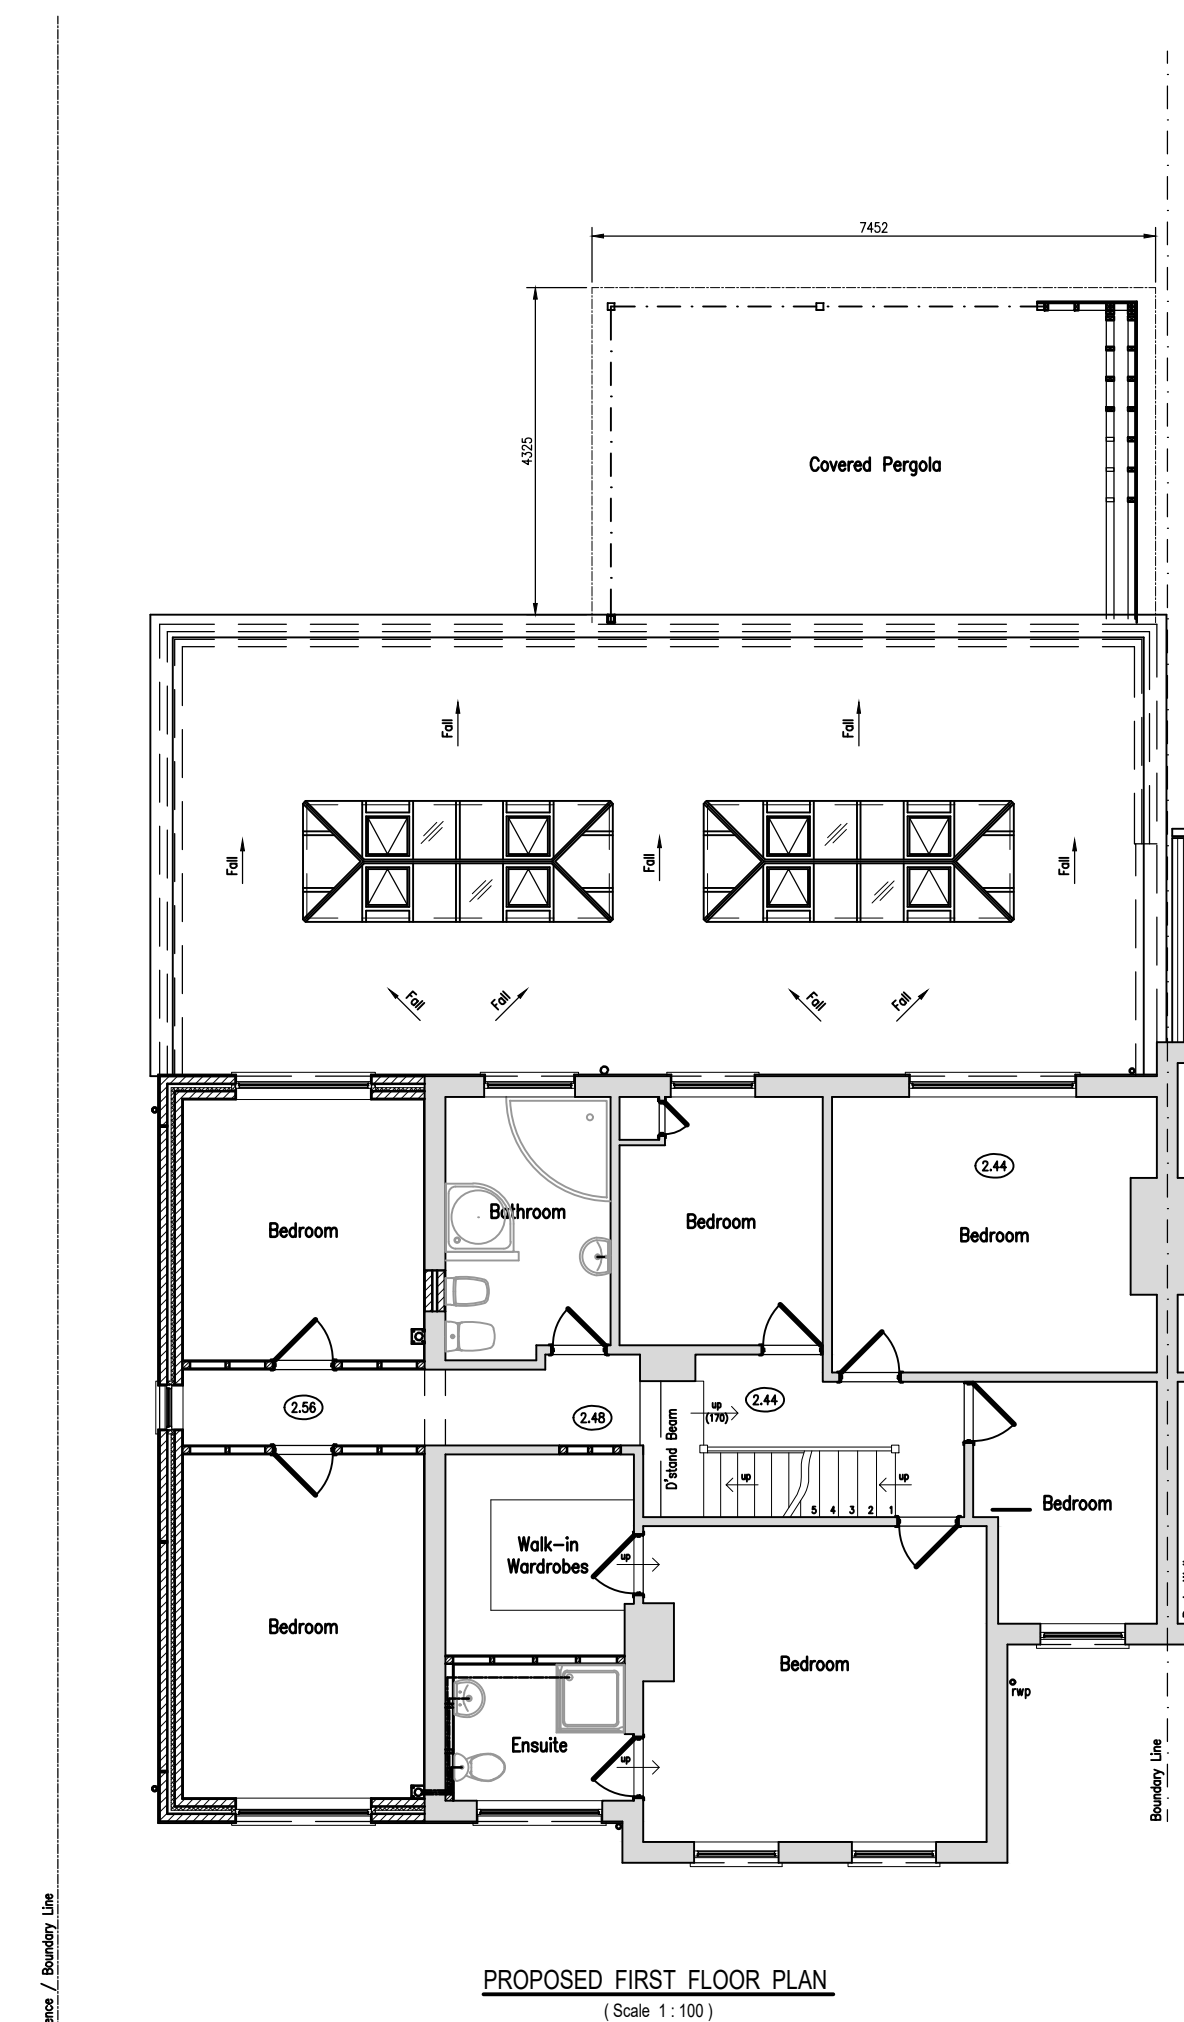
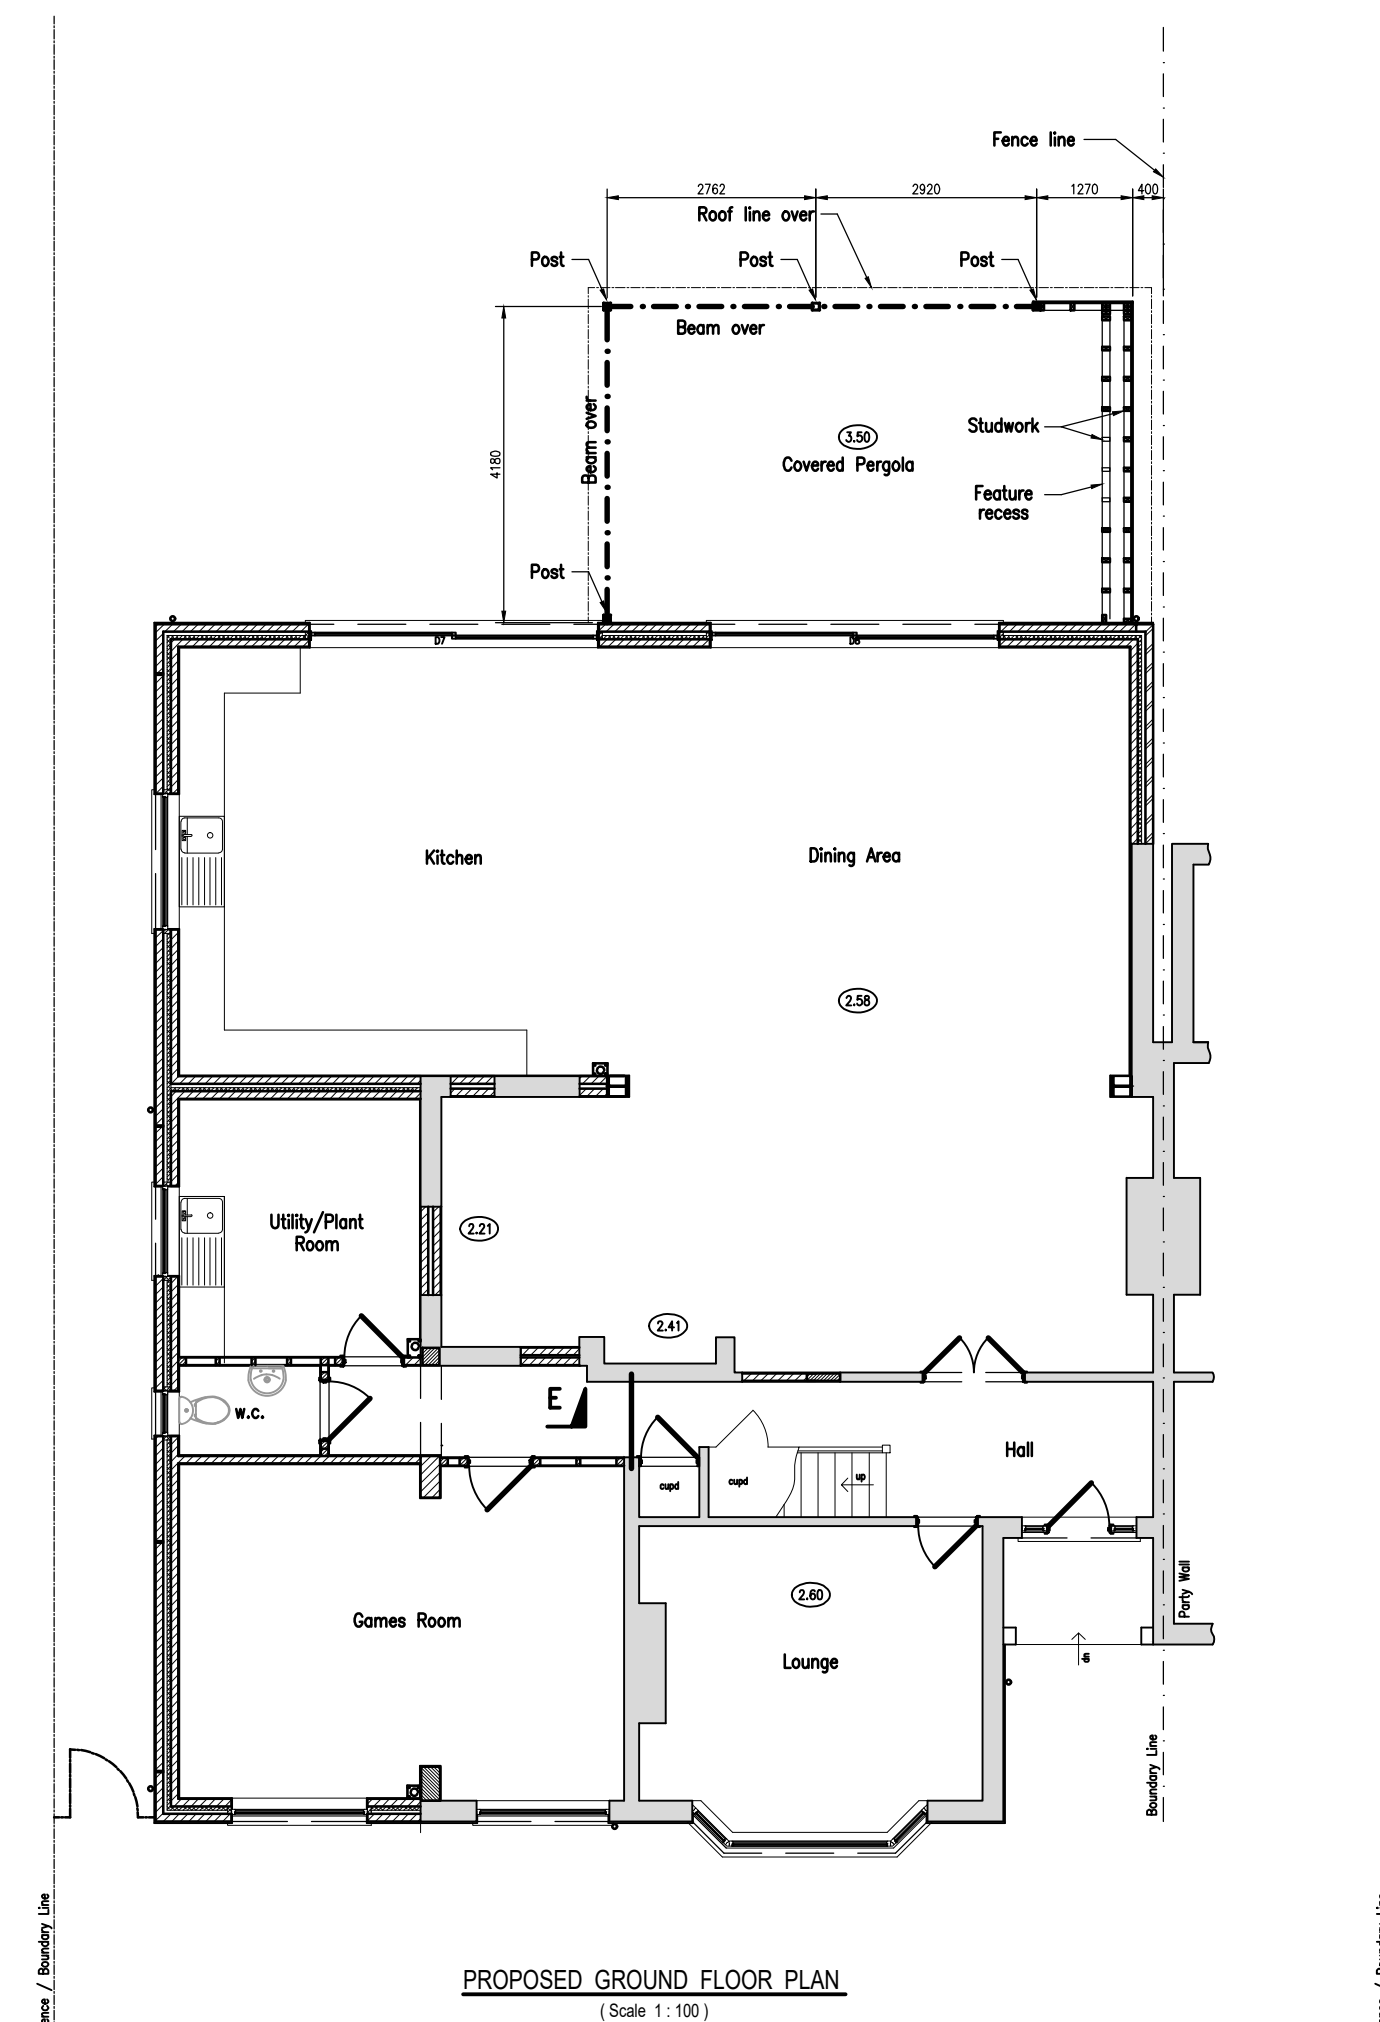
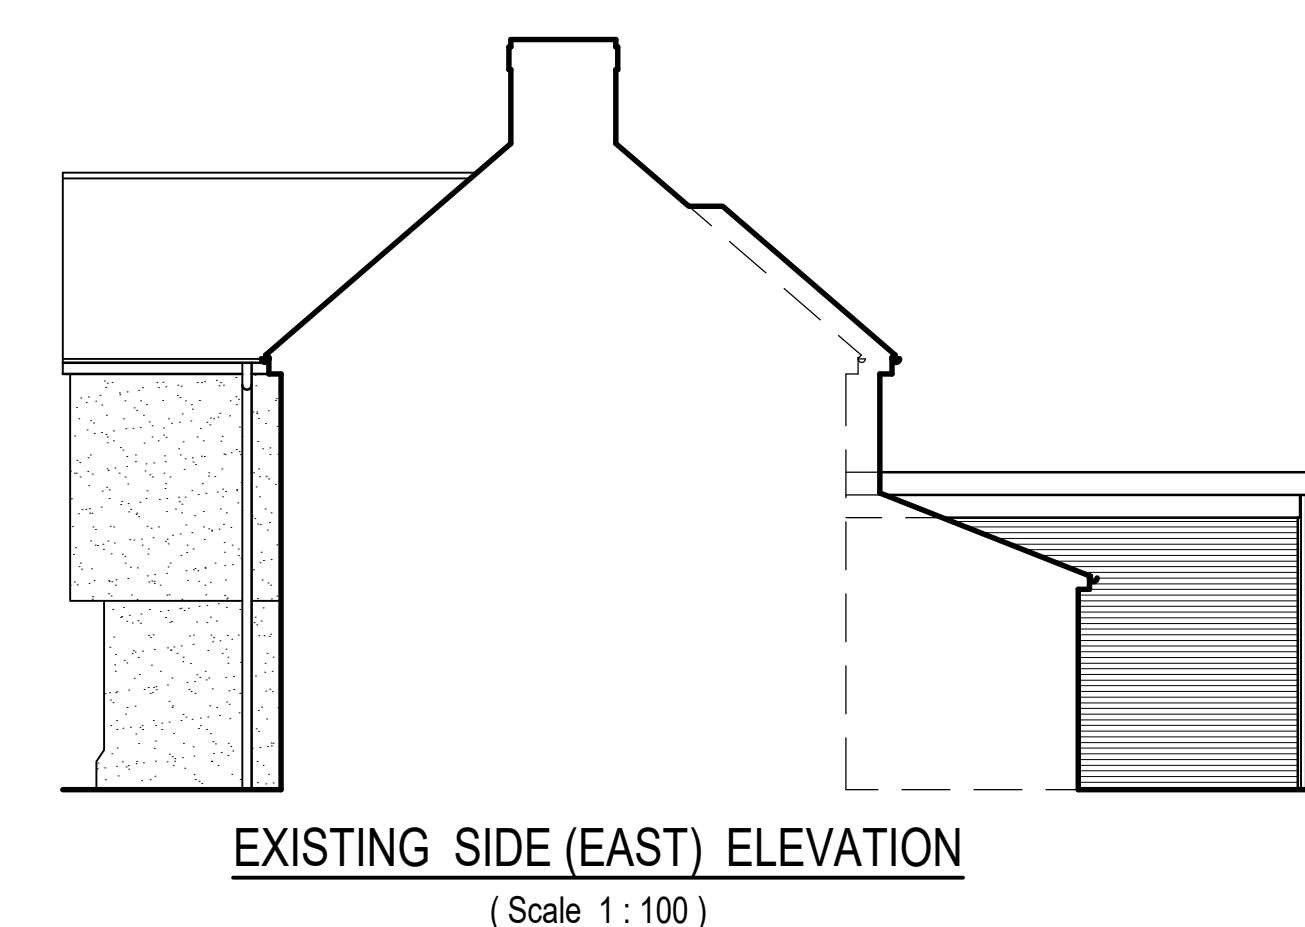
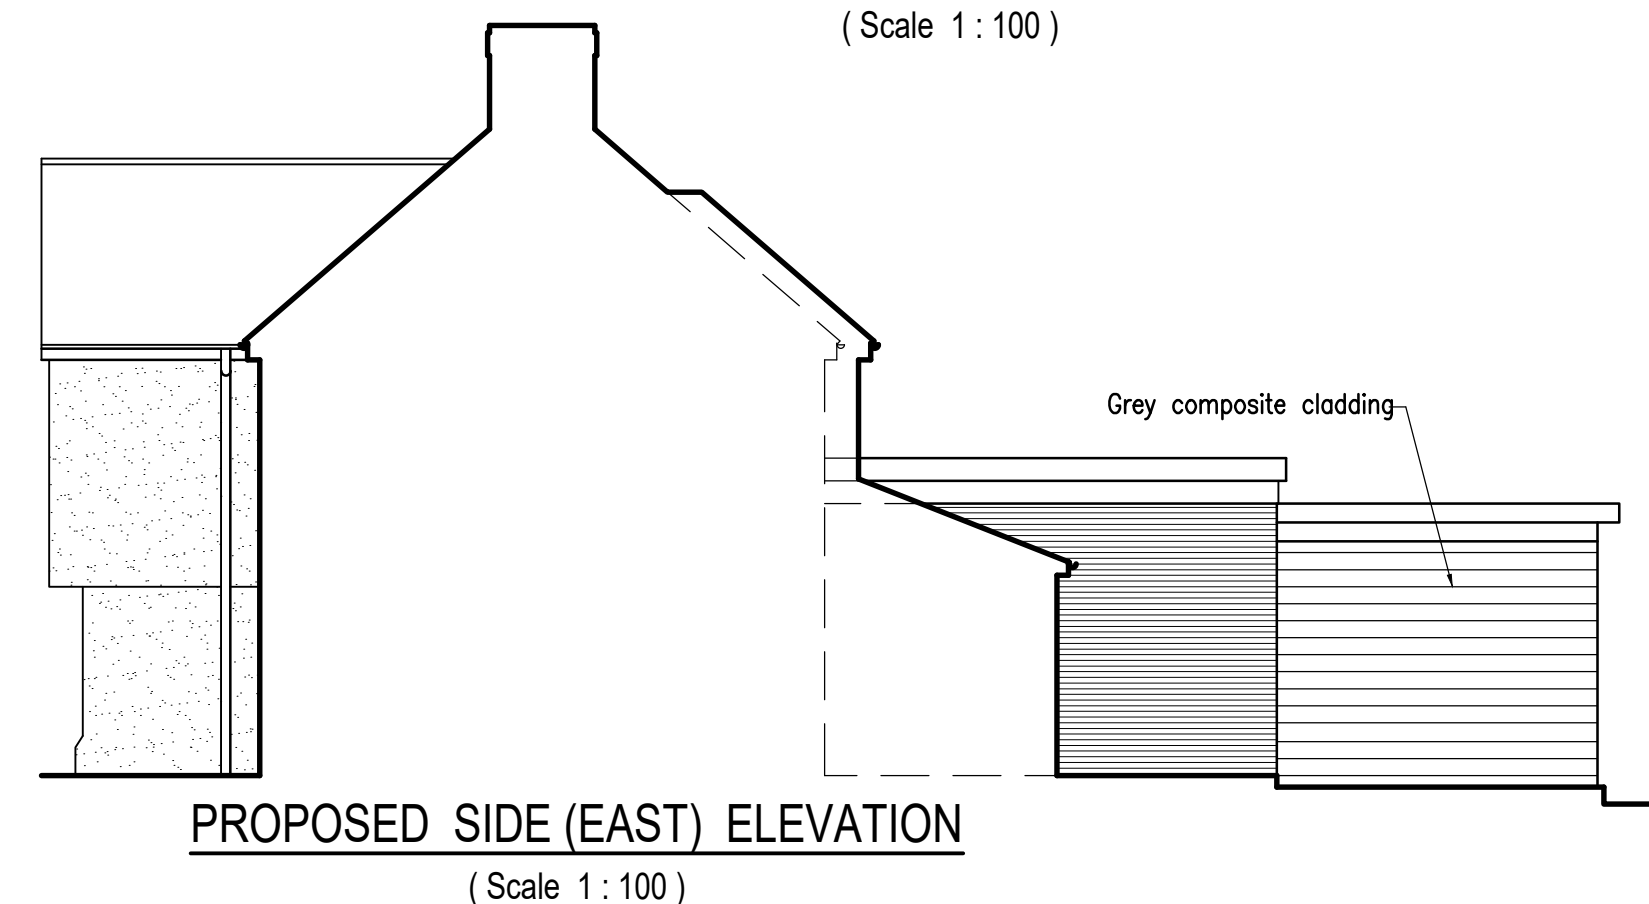
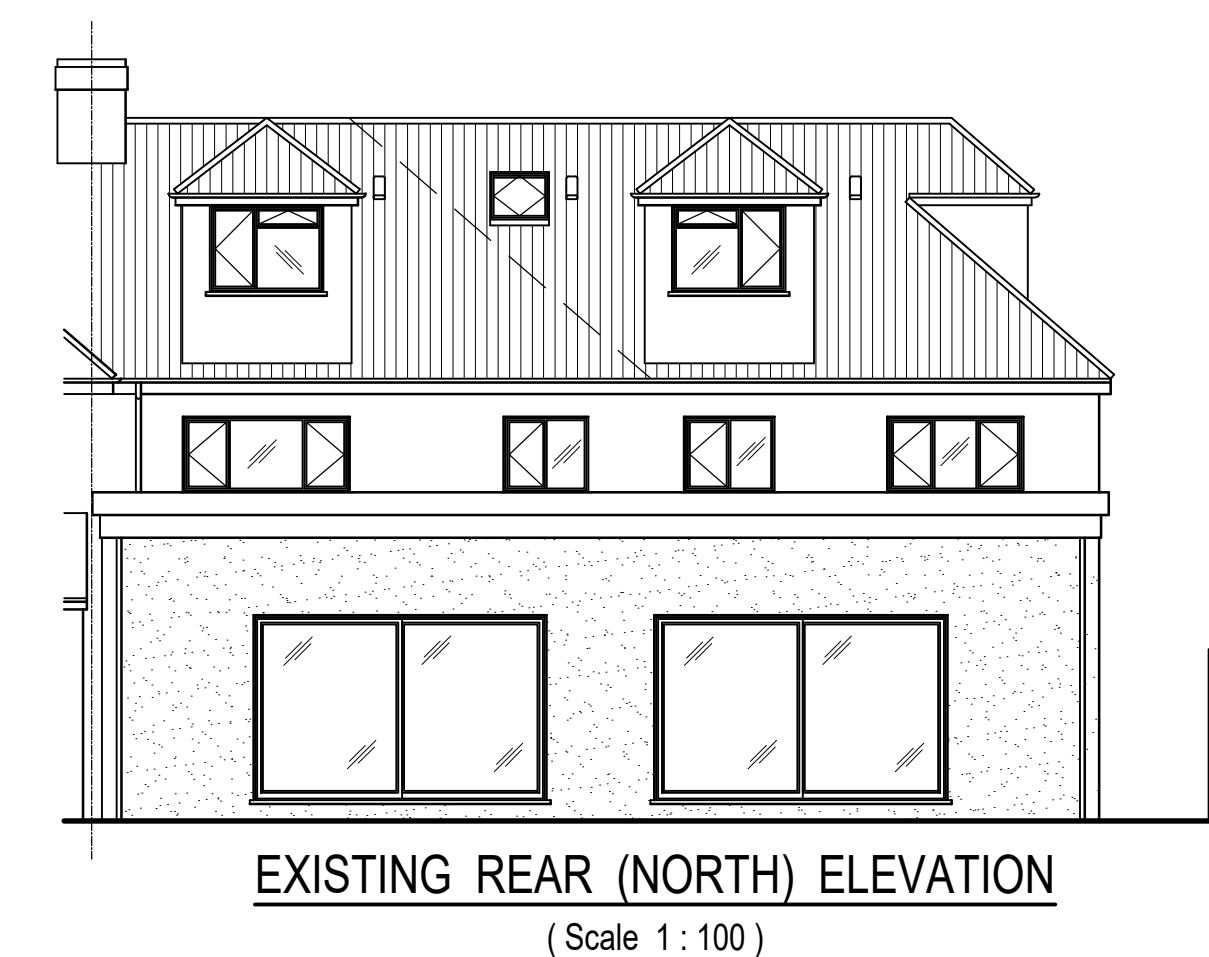
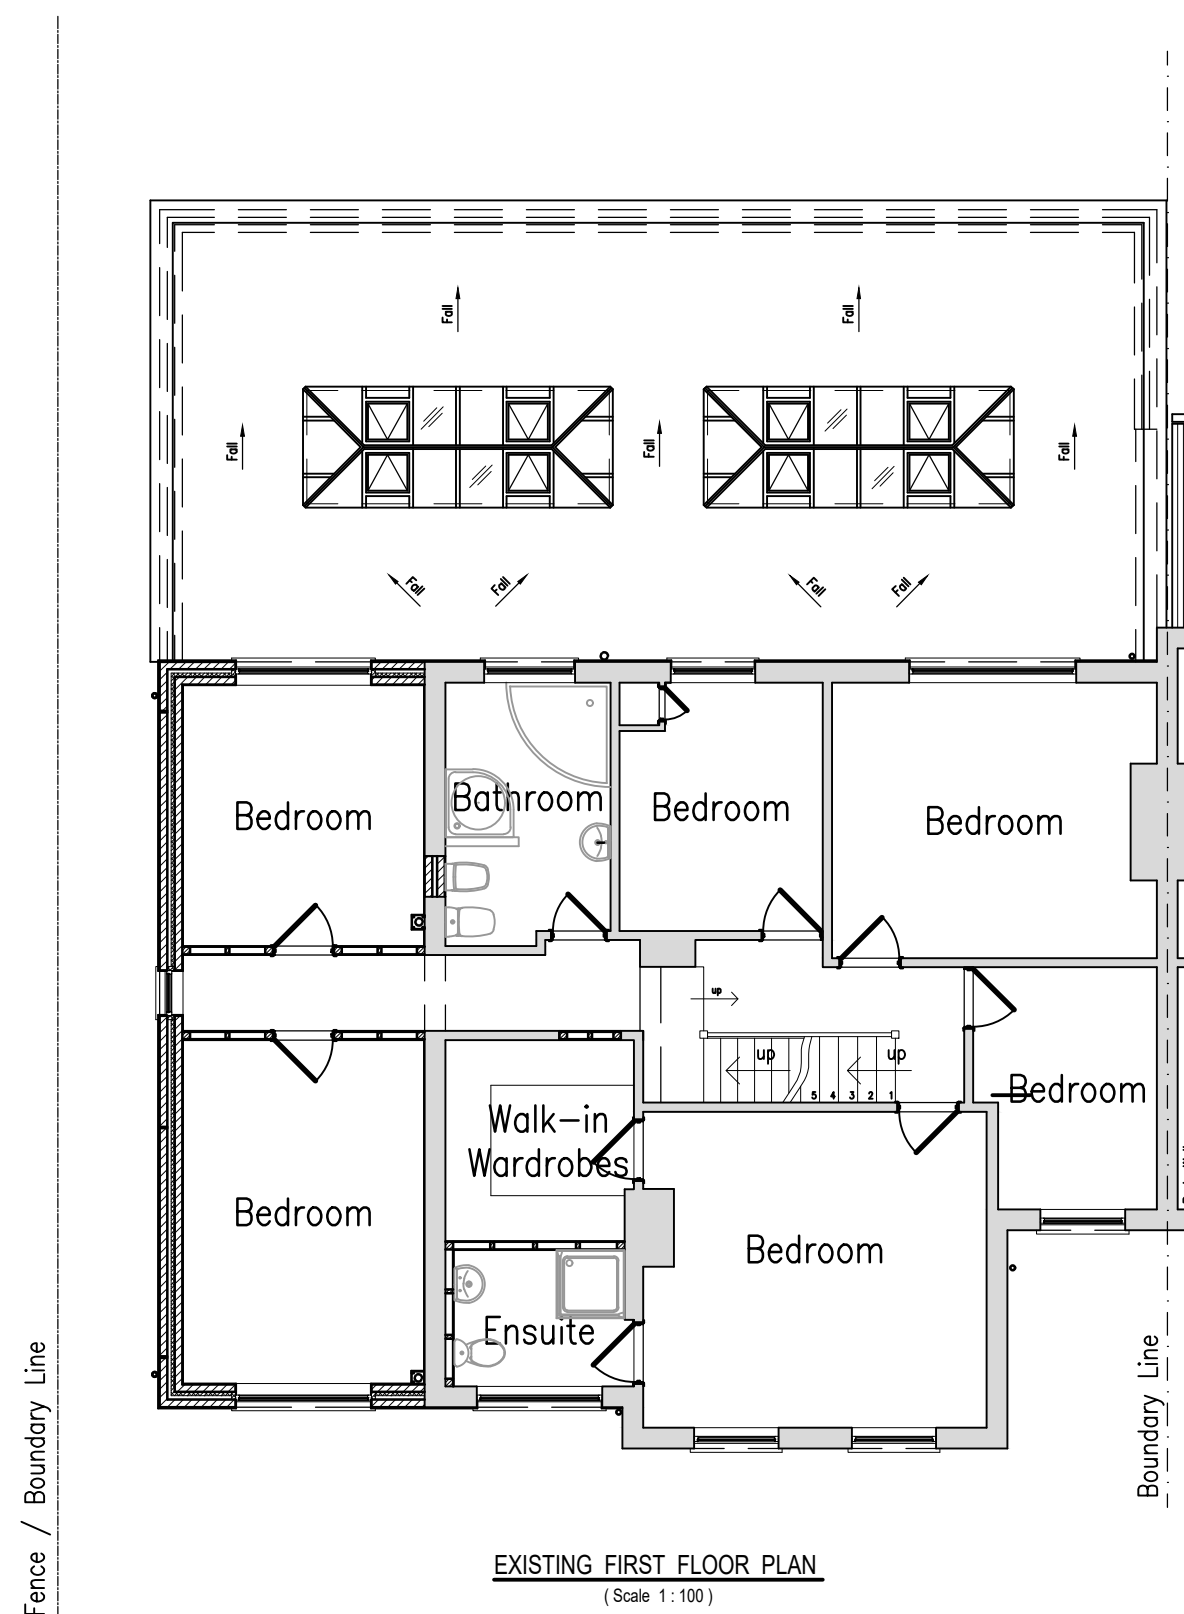


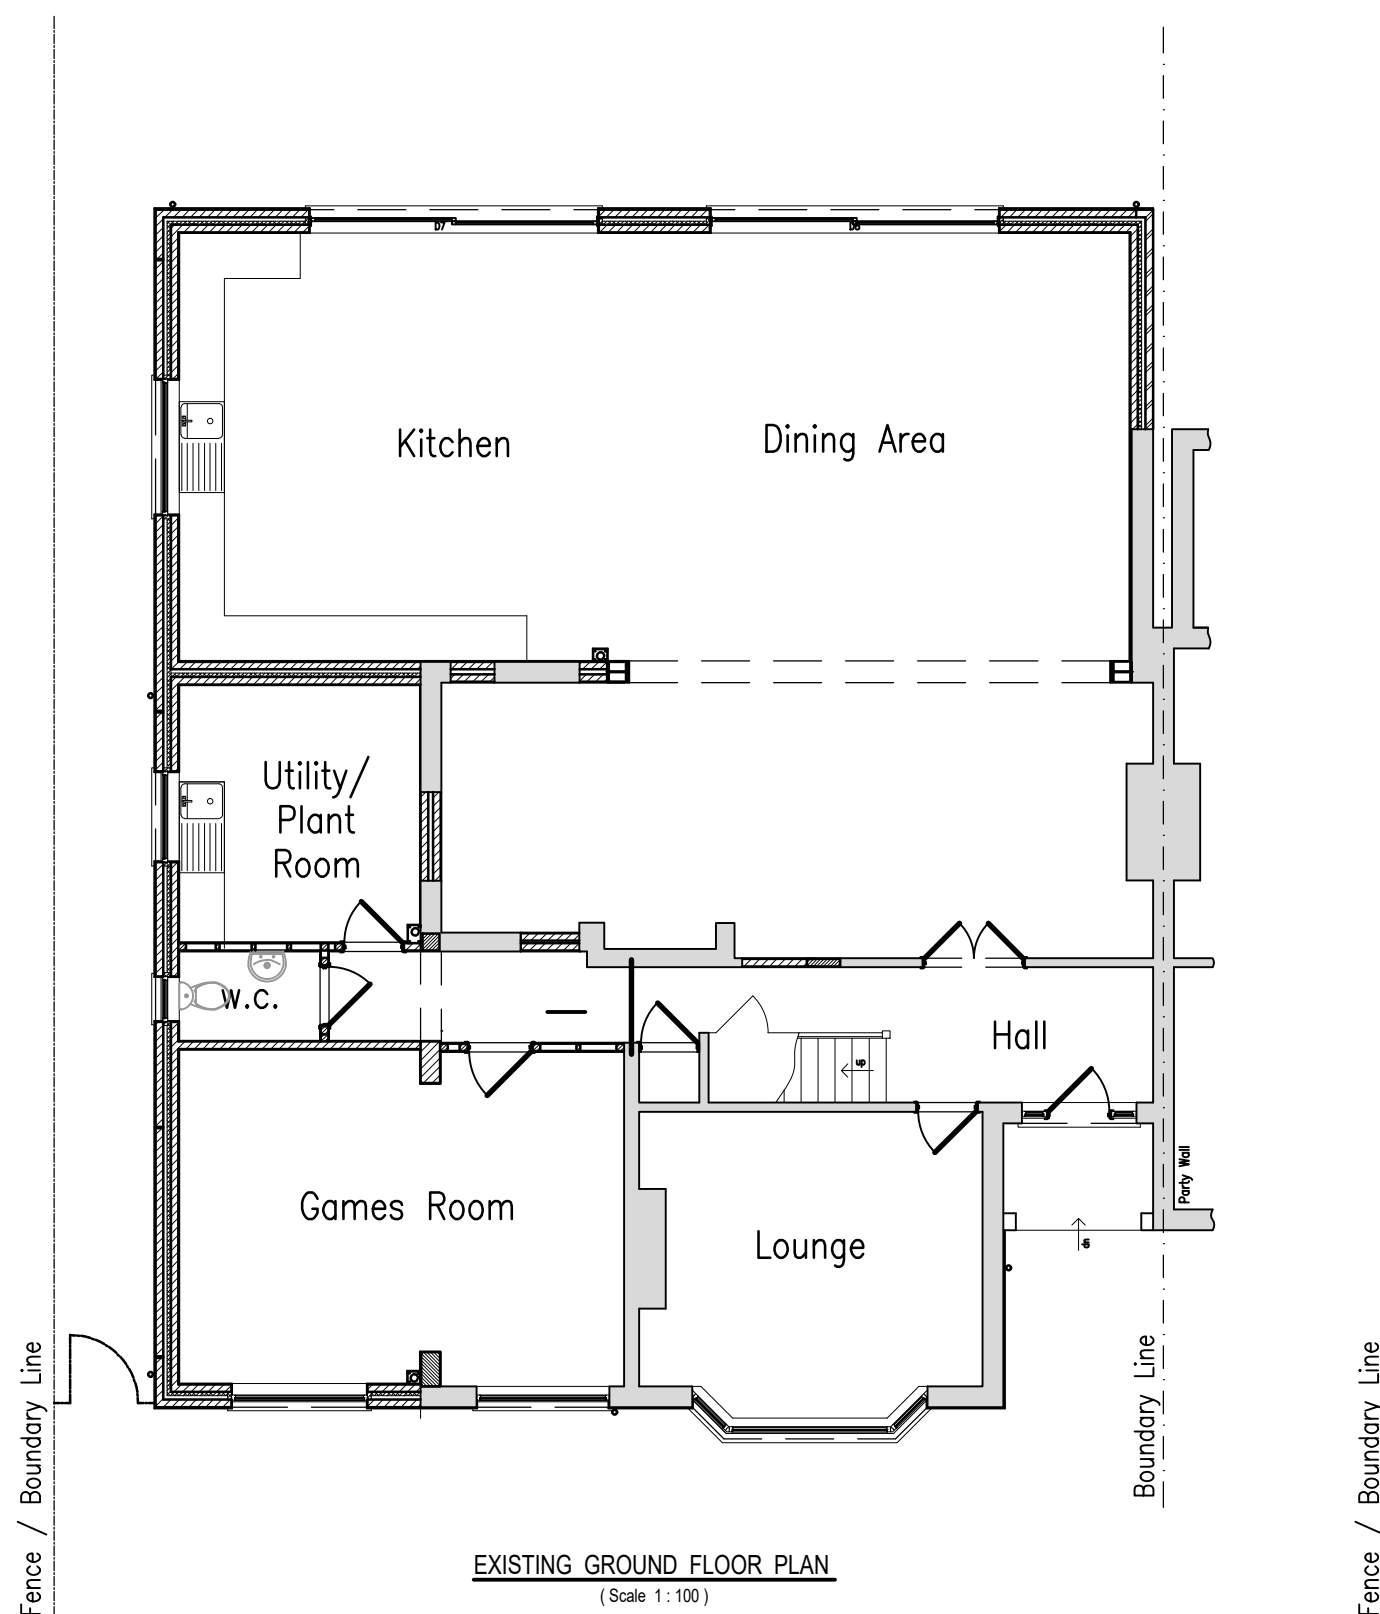

Revisions	Notes	Client: Mr. & Mrs. M. Sandall, Gable End, Watling Street, Rochester, Kent, ME2 3UQ.	Project: Rear Covered Pergola	HEMHURST TECHNICAL SERVICES LIMITED 22, Nursery Avenue, Bexleyheath, Kent, DA7 4JZ. e-mail: mail@hemhurst-ts.co.uk Tel: 020 8304 5520 website: www.hemhurst-ts.co.uk			
	1. This drawing is copyright and should not be reproduced without written permission. 2. This drawing is issued by 'Hemhurst Technical Services Ltd,' subject to the condition that it is not copied, reproduced or distributed either in whole, or in part, or used in anyway detrimental to 'Hemhurst Technical Services Ltd's' interests. 3. This drawing is to be read in conjunction with Drg. Nos. HHL/629-1, 2, 4, 5 and 10. 4. For general notes, refer to Drg. No. HHL/629-21.		Drawing: Plans & Elevations	Drawn: P. Brooks Date: May 2023 Scale: 1:100 & 1:1250	Drawing No. HHL/629-20	Rev.	