



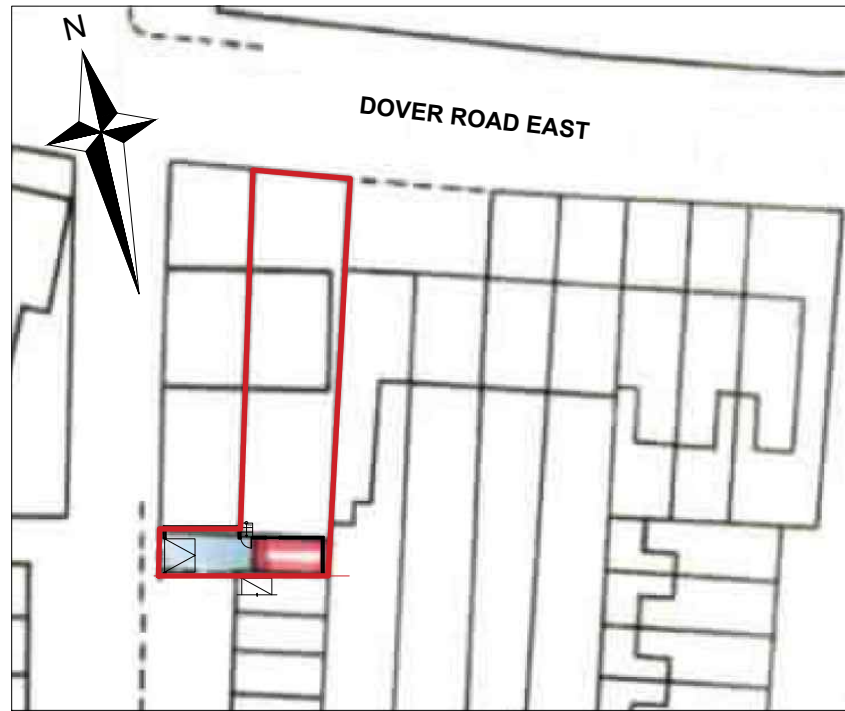


EXISTING BLOCK PLAN
SCALE-1:500

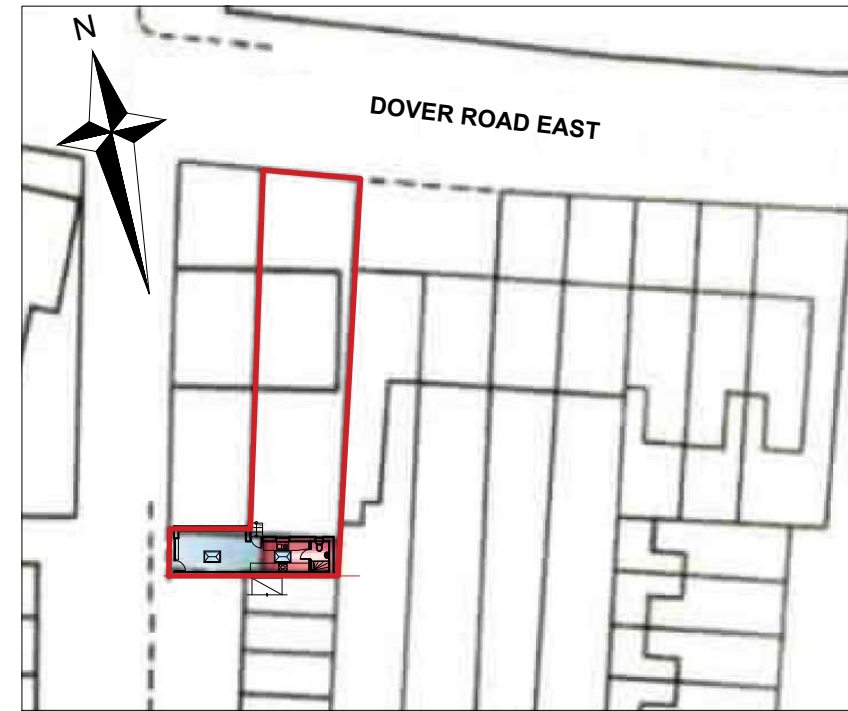

PROPOSED BLOCK PLAN
SCALE-1:500

MATCHING MATERIALS TO BE USED FOR GARAGE CONVERSION
GARAGE CONVERSION TO BE TILE HUNG WITH MATERIALS TO
MATCH EXISTING.
ALL DIMENSIONS IN MILLIMETRES & TO BE CHECKED ON SITE
PRIOR TO COMMENCEMENT OF ANY BUILDING WORKS.
FOR EXTENSION TO HABITABLE ROOFSPACE INVOLVING DEMOLITION
OF EXISTING SIDE ELEMENT.
THIS DRAWING IS THE COPYRIGHT OF REHAL PLANNING.
IT MUST NOT BE COPIED OR REPRODUCED OR USED IN ANY WAY
WITHOUT WRITTEN PERMISSION FROM REHAL PLANNING

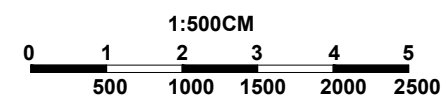



REHAL PLANNING

P: +44 7453 333775
E: enquiries@rehalplanning.co.uk

Project
17A DOVER ROAD, DA11 0RQ,
GRAVESEND

Drawing Title
PROPOSED GARAGE CONVERSION

Scale 1:500	Date 04/12/23	Drawn By NC	Checked REH
Drawing Number D03			Revision