



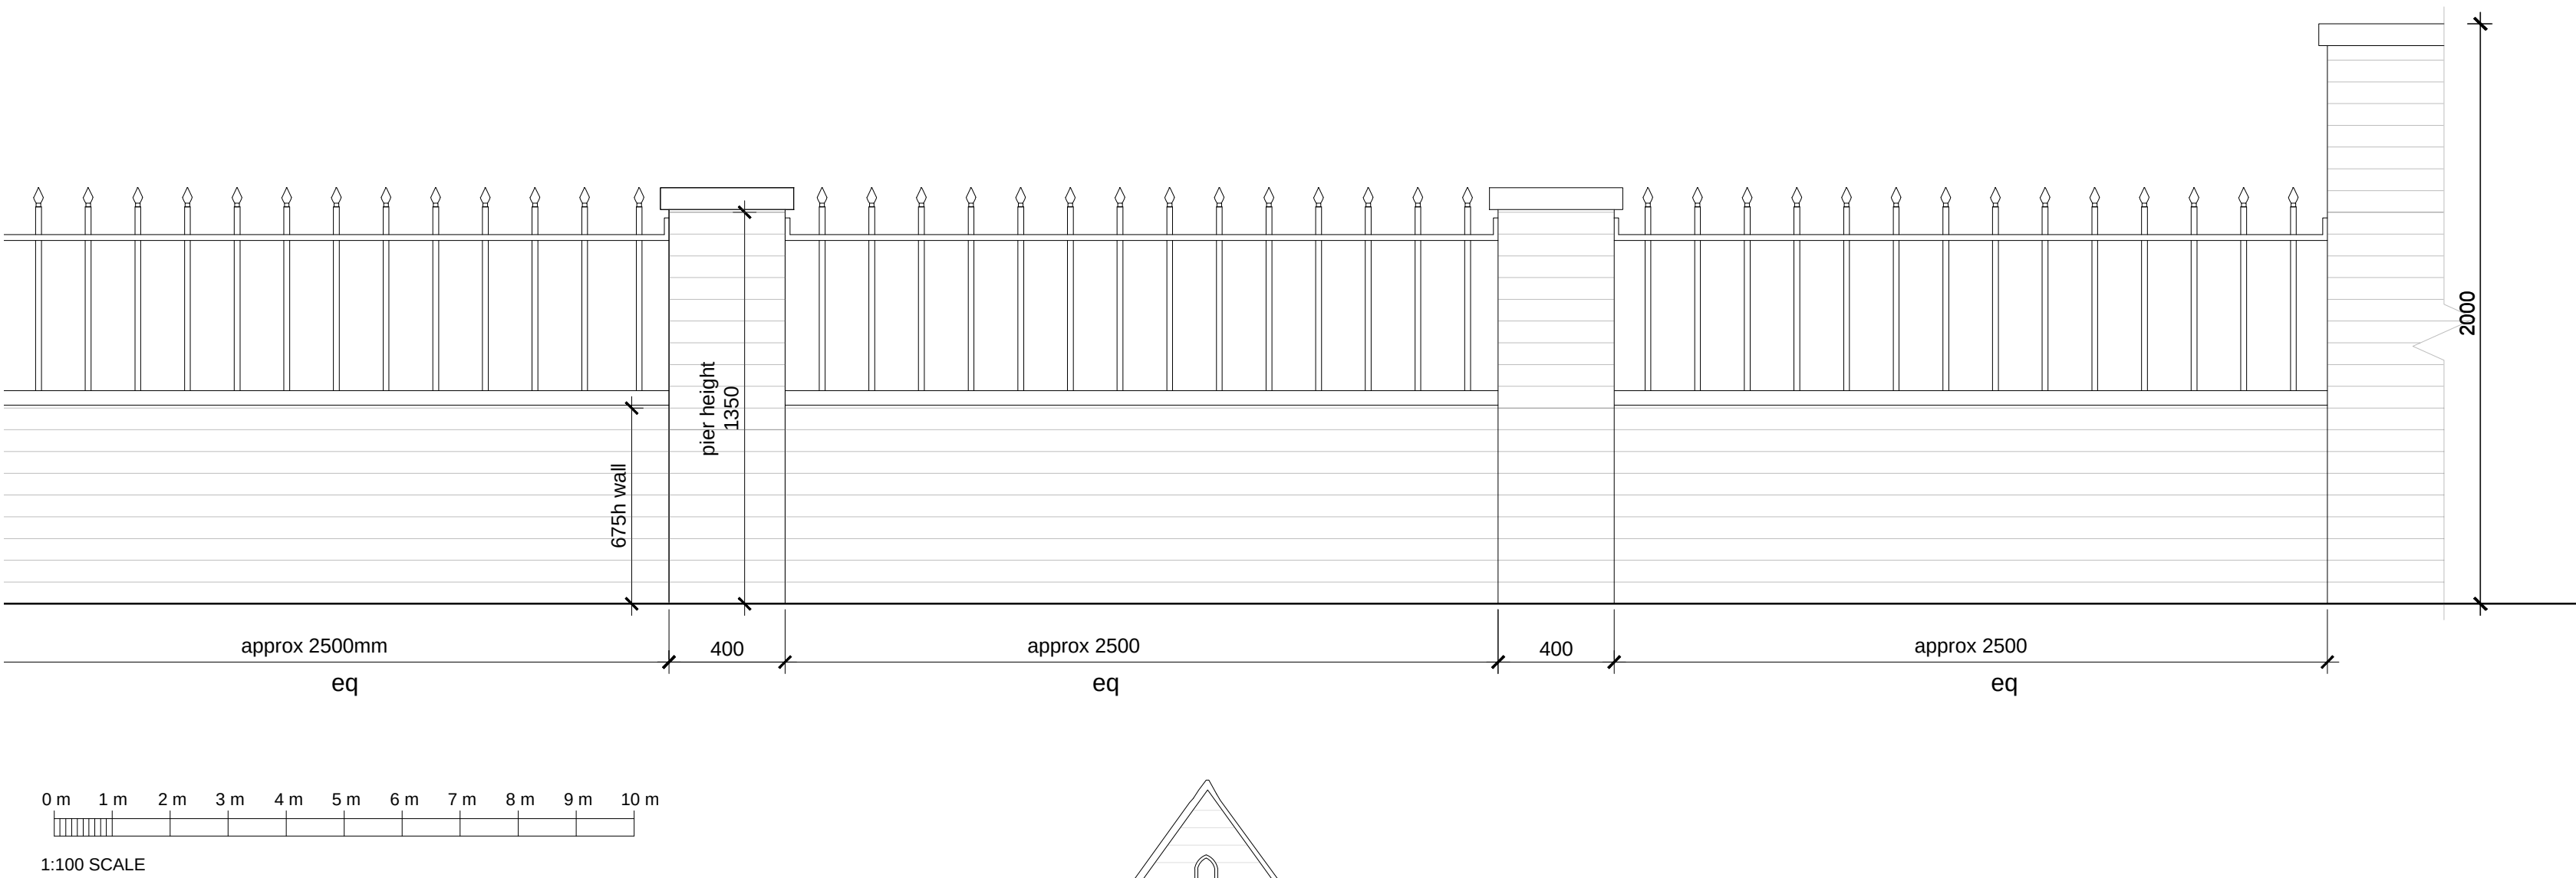

NEW METAL RAILINGS TO MATCH THOSE TO RECREATION GROUND OPPOSITE SITE

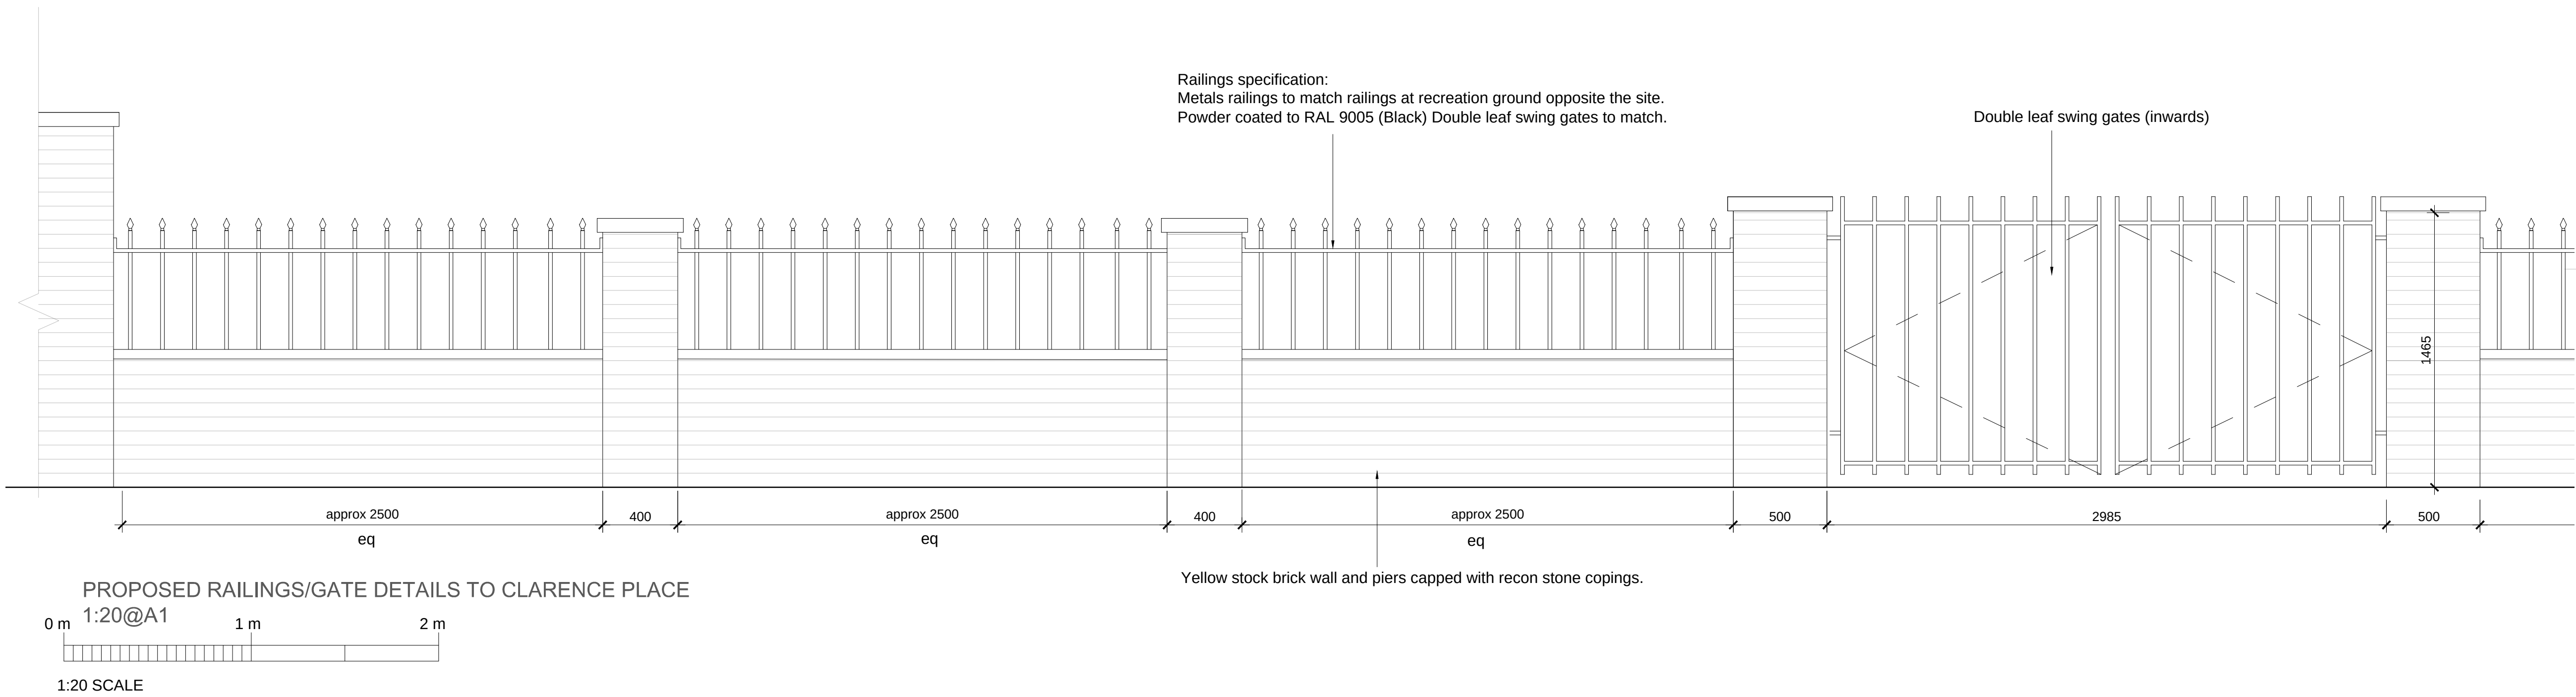

Yellow stock brick boundary wall with stone coping, black metal railings and entrance gates.

PROPOSED CLARENCE PLACE STREET SCENE SCALE 1:100@ A1

B 10.01.24 Issued to Planners.		
A 22.12.23 Rendered wall changed to London Stock brick. Railings image added. Draft Stage 4 issue		
Rev	Date	Comments
Client		
Guru Nanak Darbar Gurdwara Gravesend		
Project		
Proposed Development Site Sikh Temple Site Clarence Place Gravesend DA12 1LD		
Title		
Proposed metal railings detail to front wall including street scene		
Project No.		Date
181		SEPT 2023
Drawing No.		Revision
PD-22		B
Scale		Drawn
1:20/100@A1		GH
		Check
		JH