


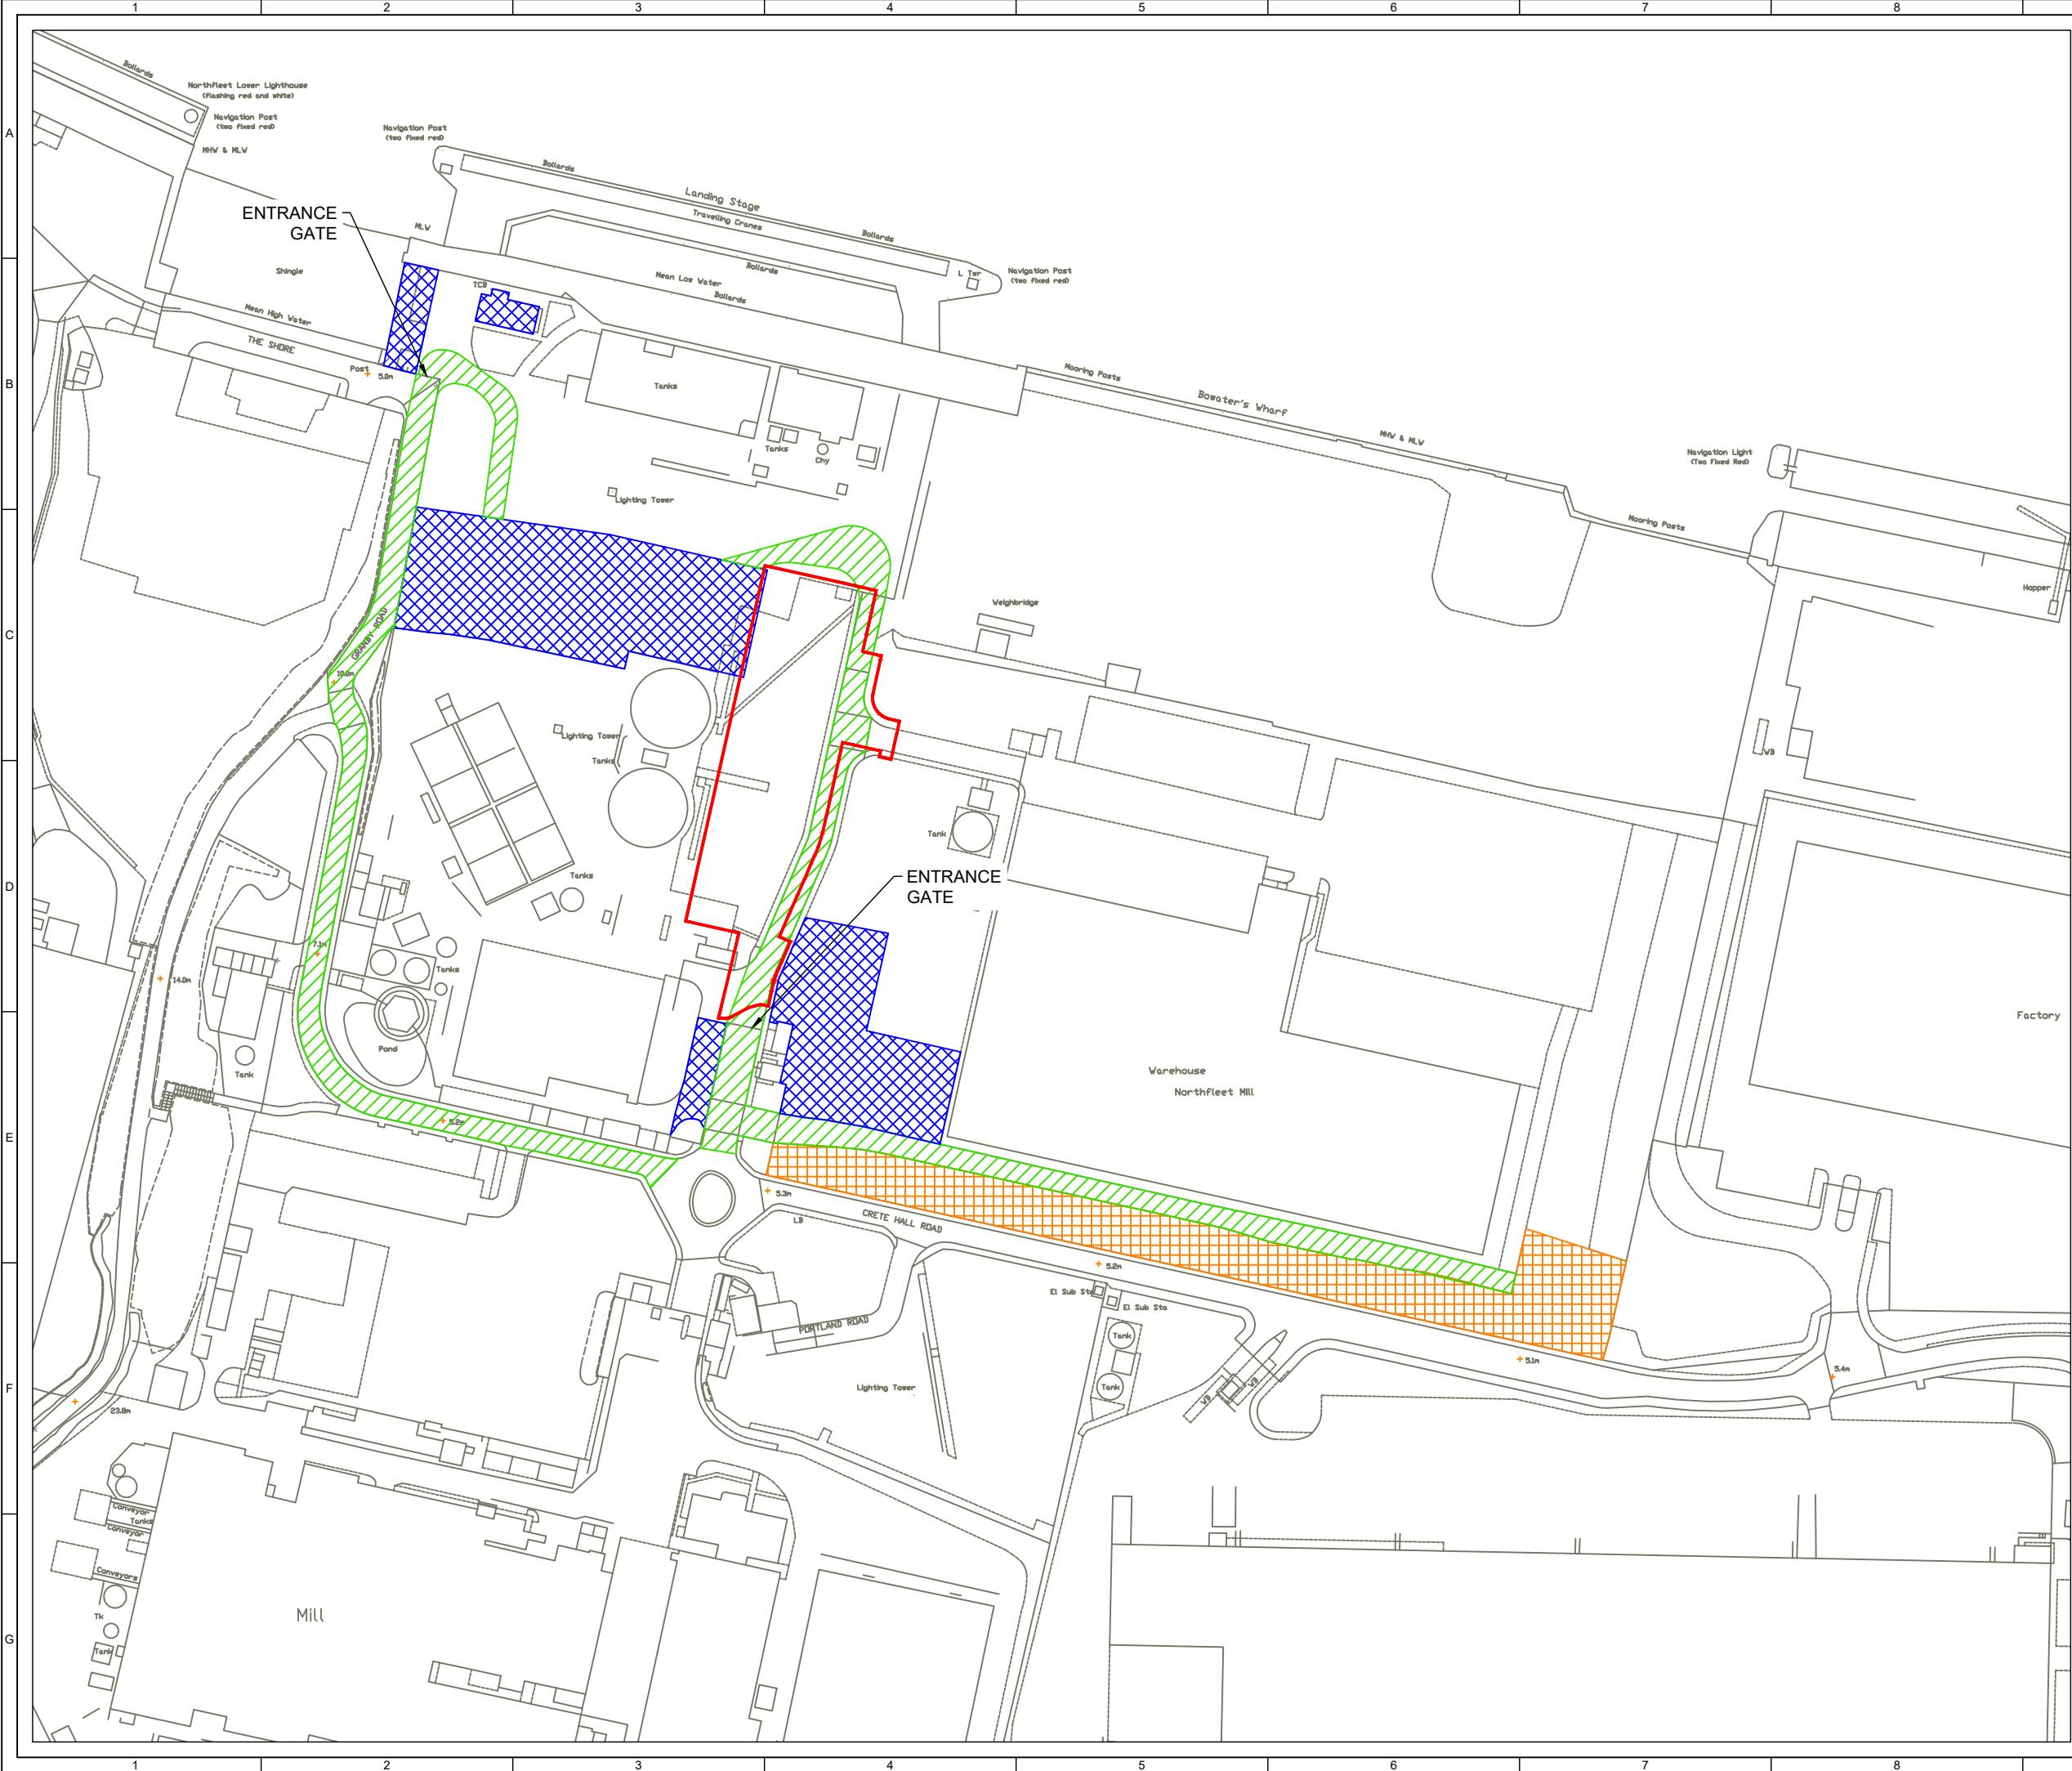

© CROWN COPYRIGHT, ALL RIGHTS RESERVED.
2025 LICENCE NUMBER AC0000808122.

KEY:

DEVELOPMENT BOUNDARY
(BOUNDARY INDICATED BY
OUTSIDE EDGE OF THE LINE)

CONSTRUCTION ACCESS ROUTE

CONSTRUCTION FACILITIES AND
/ OR PARKING

CONSTRUCTION OVERSPILL
PARKING (SEE NOTE 1)

NOTES:

1. CONSTRUCTION OVERSPILL PARKING
LIMITED TO AREA FREE OF HEDGEROW
AND MIXED SCRUB. AREA SHALL BE
COMPLETELY REINSTATED AT THE END OF
CONSTRUCTION PHASE.

020406080100

m

SCALE 1:2,000

2	BM	BY APPD	BS	2025-12-16	GENERAL AMENDMENTS
1	BM	MK	IB	2025-02-14	FIRST ISSUE
ISSUE	DRAWN	CHKD	APPD	DATE	REVISION NOTES
PURPOSE	PRELIMINARY				COORDINATES OSGB 1936
SCALE	1:2,000 @A3				DATUM N/A
LAYOUT DRAWING	N/A				T-LAYOUT NO N/A
PROJECT TITLE NORTHFLEET PULP LAYDOWN AREA					
DRAWING TITLE PROPOSED ACCESS ROUTE AND CONSTRUCTION SUPPORT AREAS					
RES DRAWING NUMBER 05135-RES-ACC-DR-PE-003					REV 2
THIS DRAWING IS THE PROPERTY OF RENEWABLE ENERGY SYSTEMS LIMITED AND NO REPRODUCTION MAY BE MADE IN WHOLE OR IN PART WITHOUT PERMISSION					
res					BEAUFORT COURT, EGG FARM LANE, KINGS LANGLEY, HERTS WD4 8LR. UK TEL +44 (0) 1923 299200 WWW.RES-GROUP.COM