


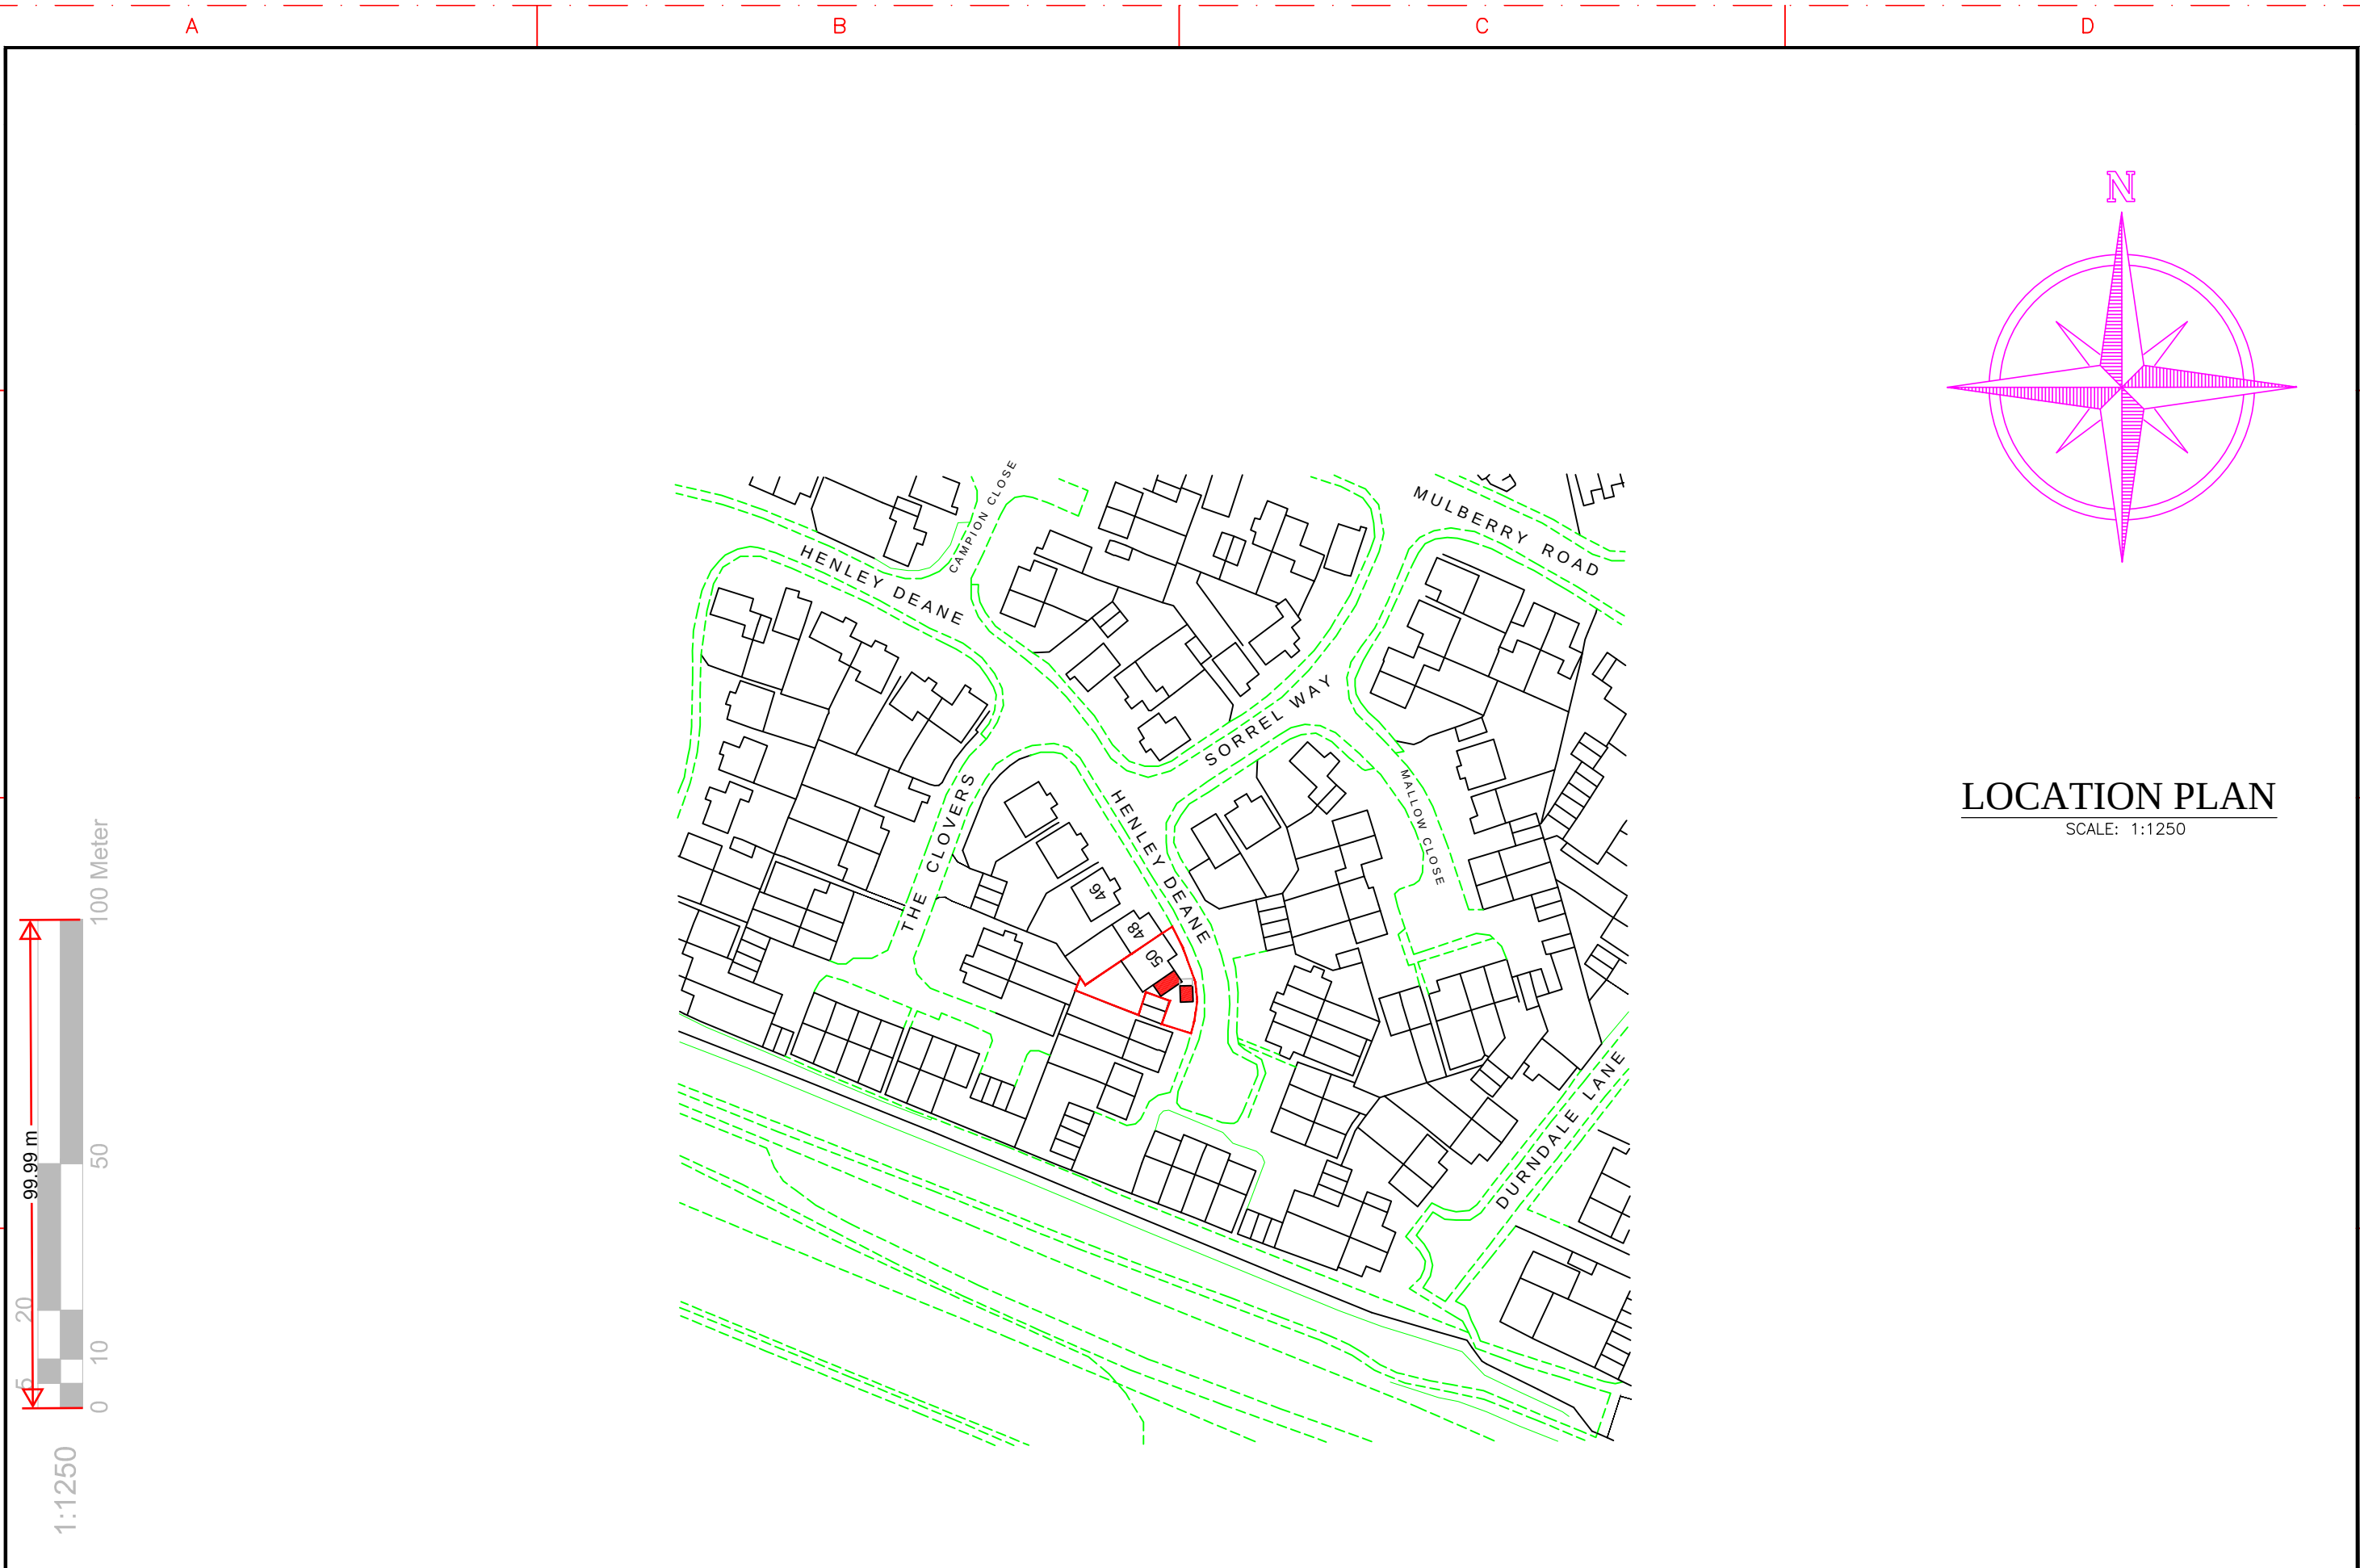

LOCATION PLAN
SCALE: 1:1250

REFERENCE DRAWINGS		GENERAL NOTES This drawing is for planning use only do not use this drawing for any purpose other than that for which it was issued. Structural Design and Building Control Approval is required before construction commences. This drawing is subject to copyright do not reproduce this drawing without prior permission.	No	DATE	REVISION		BY	CHK	CONSULTANT		DRAWN	CLIENT/PROJECT		DRAWING No.
									 CIVILS CONSULTING LTD. CIVIL ENGINEERS STRUCTURAL ENGINEERS ARCHITECTURAL DESIGNERS Contact: 07947249323	S.F	50 HENLEY DEANE		D13	
							CHECKED							
							A.R							
							PROJECT NO.							
											TITLE	SITE LOCATION		SCALE: 1:1250 @A3
														DATE: 02-04-2024