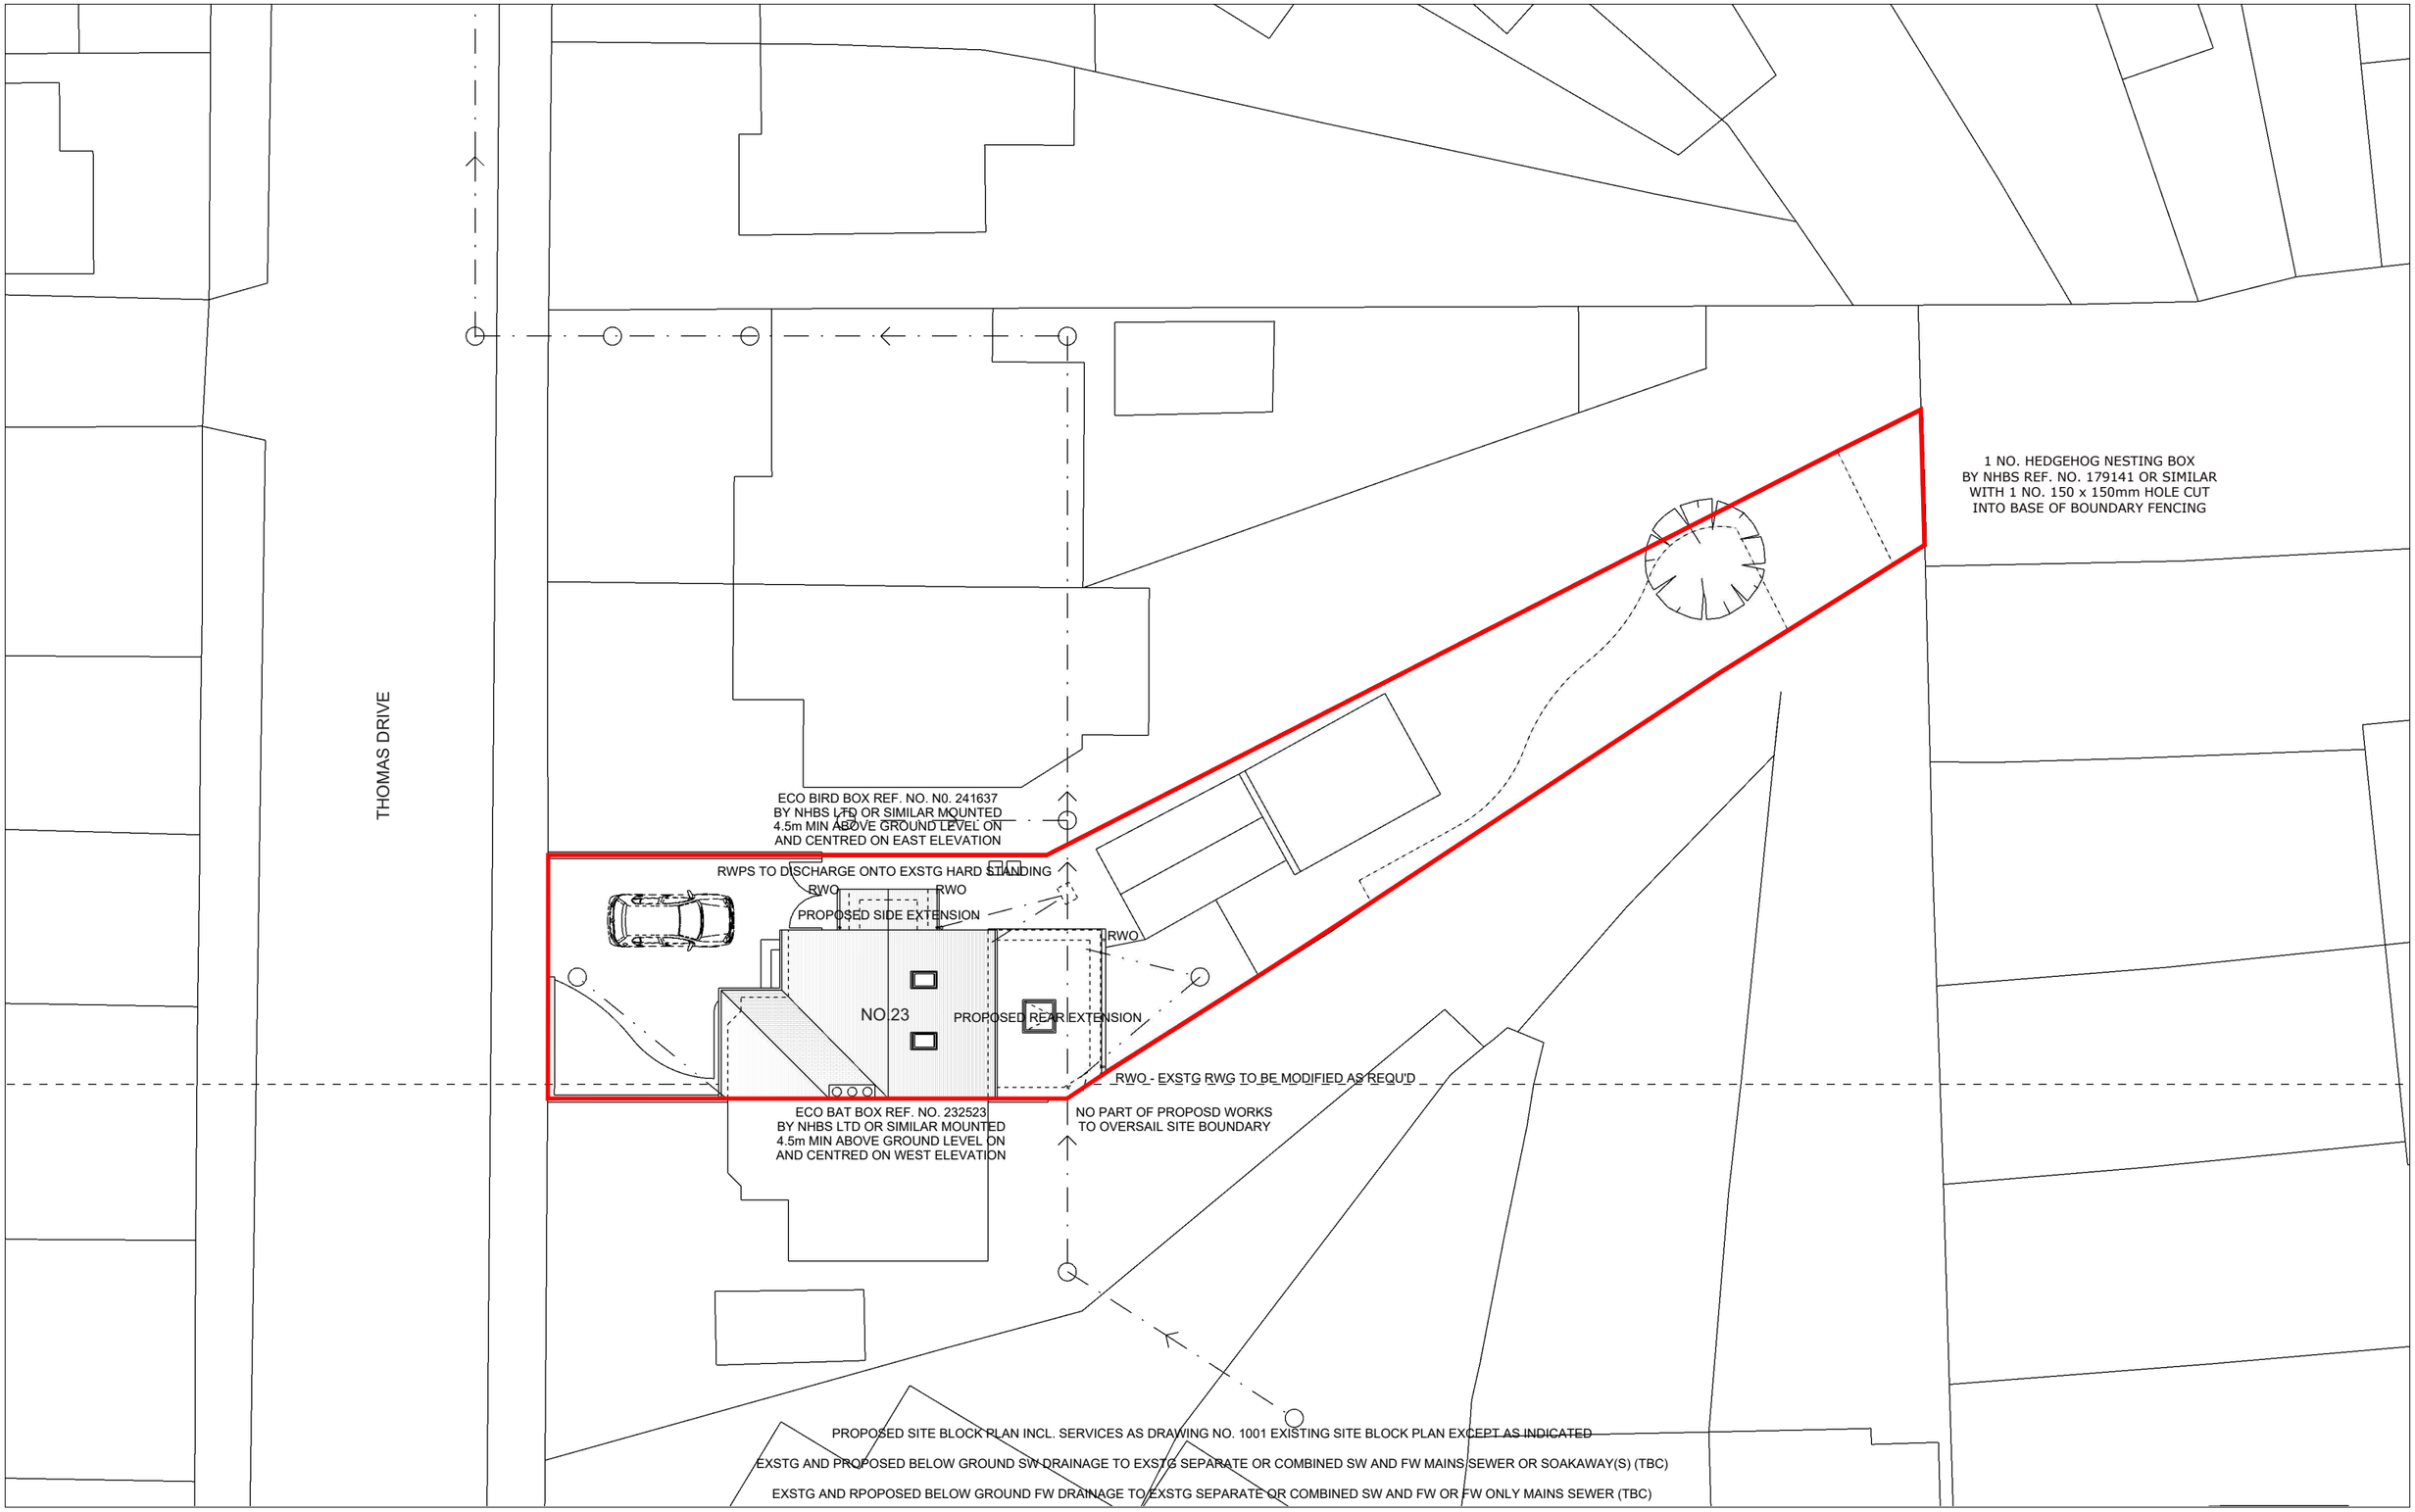



Steve Baker **Architect**

78 Pound Road East Peckham Tonbridge Kent TN12 5BJ

18 Hatton Place London EC1M 8RU

T:+44 (0)1622 870275
E:contact@stevebakerarchitect.com
W:www.stevebakerarchitect.com


| S | R | Date | Description |
|---|---|---|---|

Note - Do not scale from this drawing except for planning application purposes. All dimensions must be checked on site by the contractor and any discrepancies reported immediately.


© COPYRIGHT 2024 STEVE BAKER ARCHITECT
Ordnance Survey. © Crown Copyright 2024. All rights reserved.
Supplied by UK Map Centre Licence number 100048957.


Architects Registration Board

RIBA Chartered Practice

MR and MRS C. LOCK

0 2 1:100 @ A1 4 6m
0 4 1:200 @ A3 8 12m

Client: MR and MRS C. LOCK

Project Title: 23 THOMAS DRIVE, GRAVESEND

| Status: | Stage: | Scale: | Sheet: |
|---|---|---|---|
| PLANNING | P | 1:100/200 | A1/A3 |

Drawing Title: PROPOSED SITE BLOCK PLAN

| Project No: | Disc: | Building: | Package: | Drawing No: | Revision: |
|---|---|---|---|---|---|
| A25340 | A | - | - | 1101 | A |