



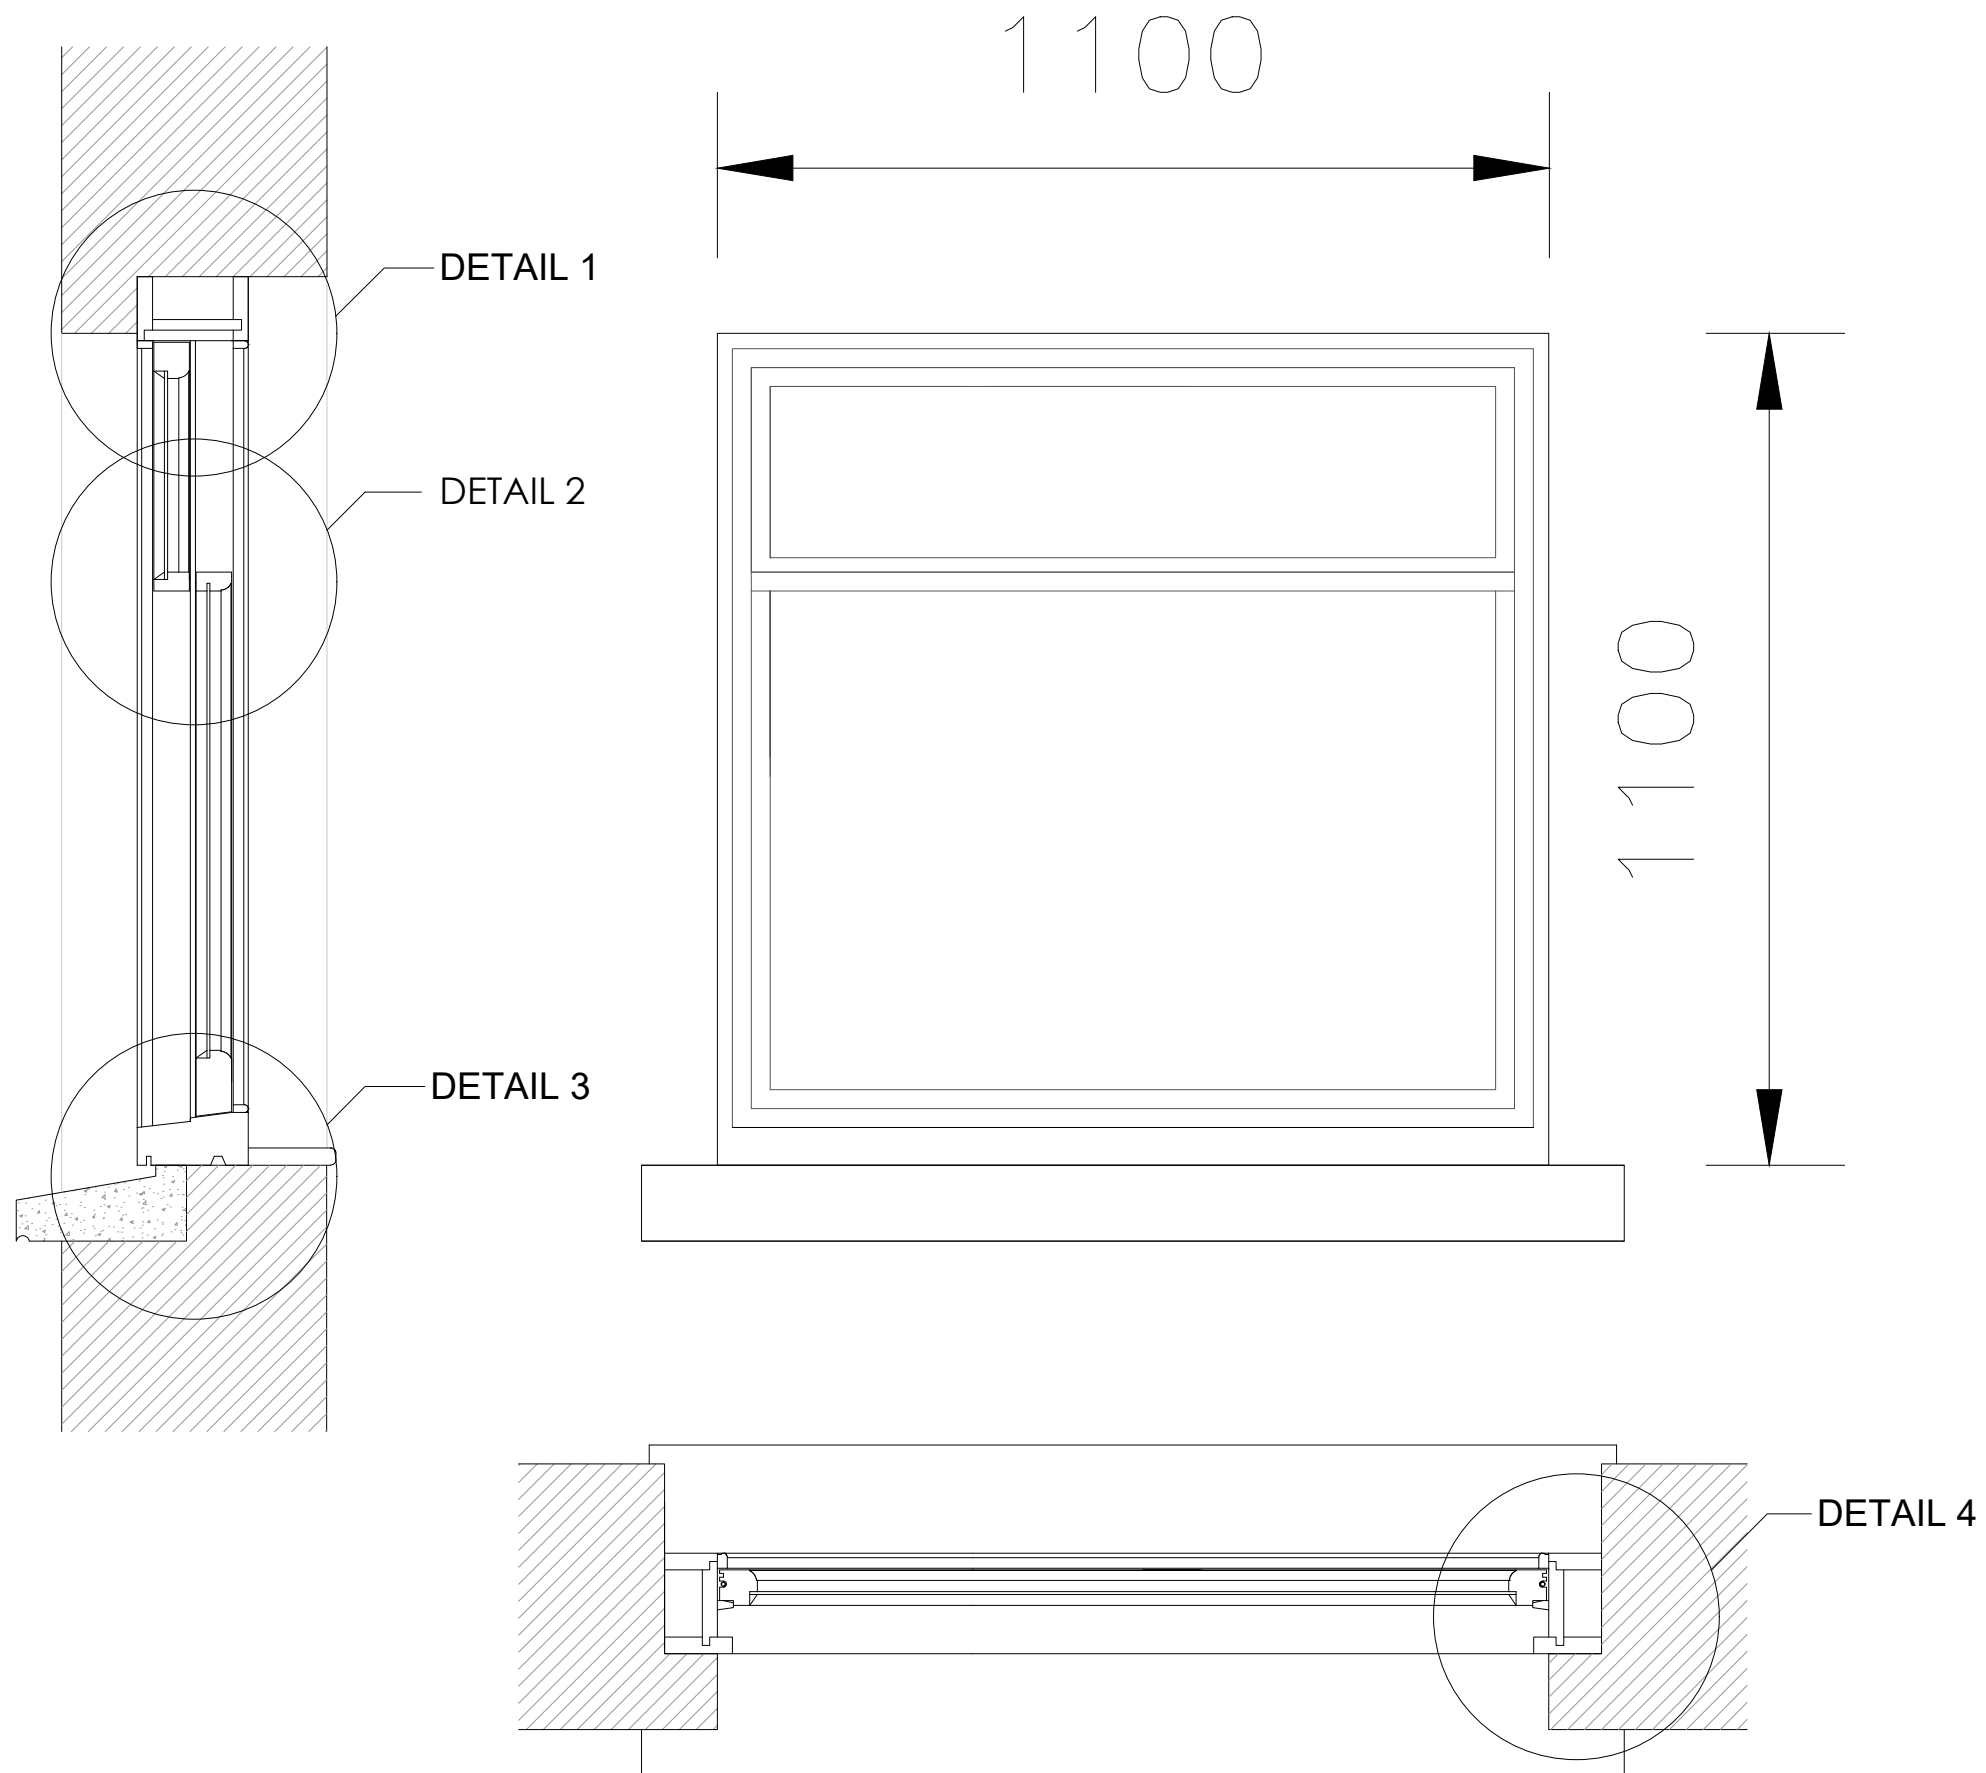

1:10

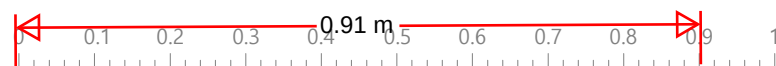

Site:
3 Milton Rd
Gravesend
DA12 2RE

Title:
Proposed
Window Details
(Condition 4)

Scale at A3:
1:10
Drawing no.:
001

Date:
29/11/2024
Revision:
A