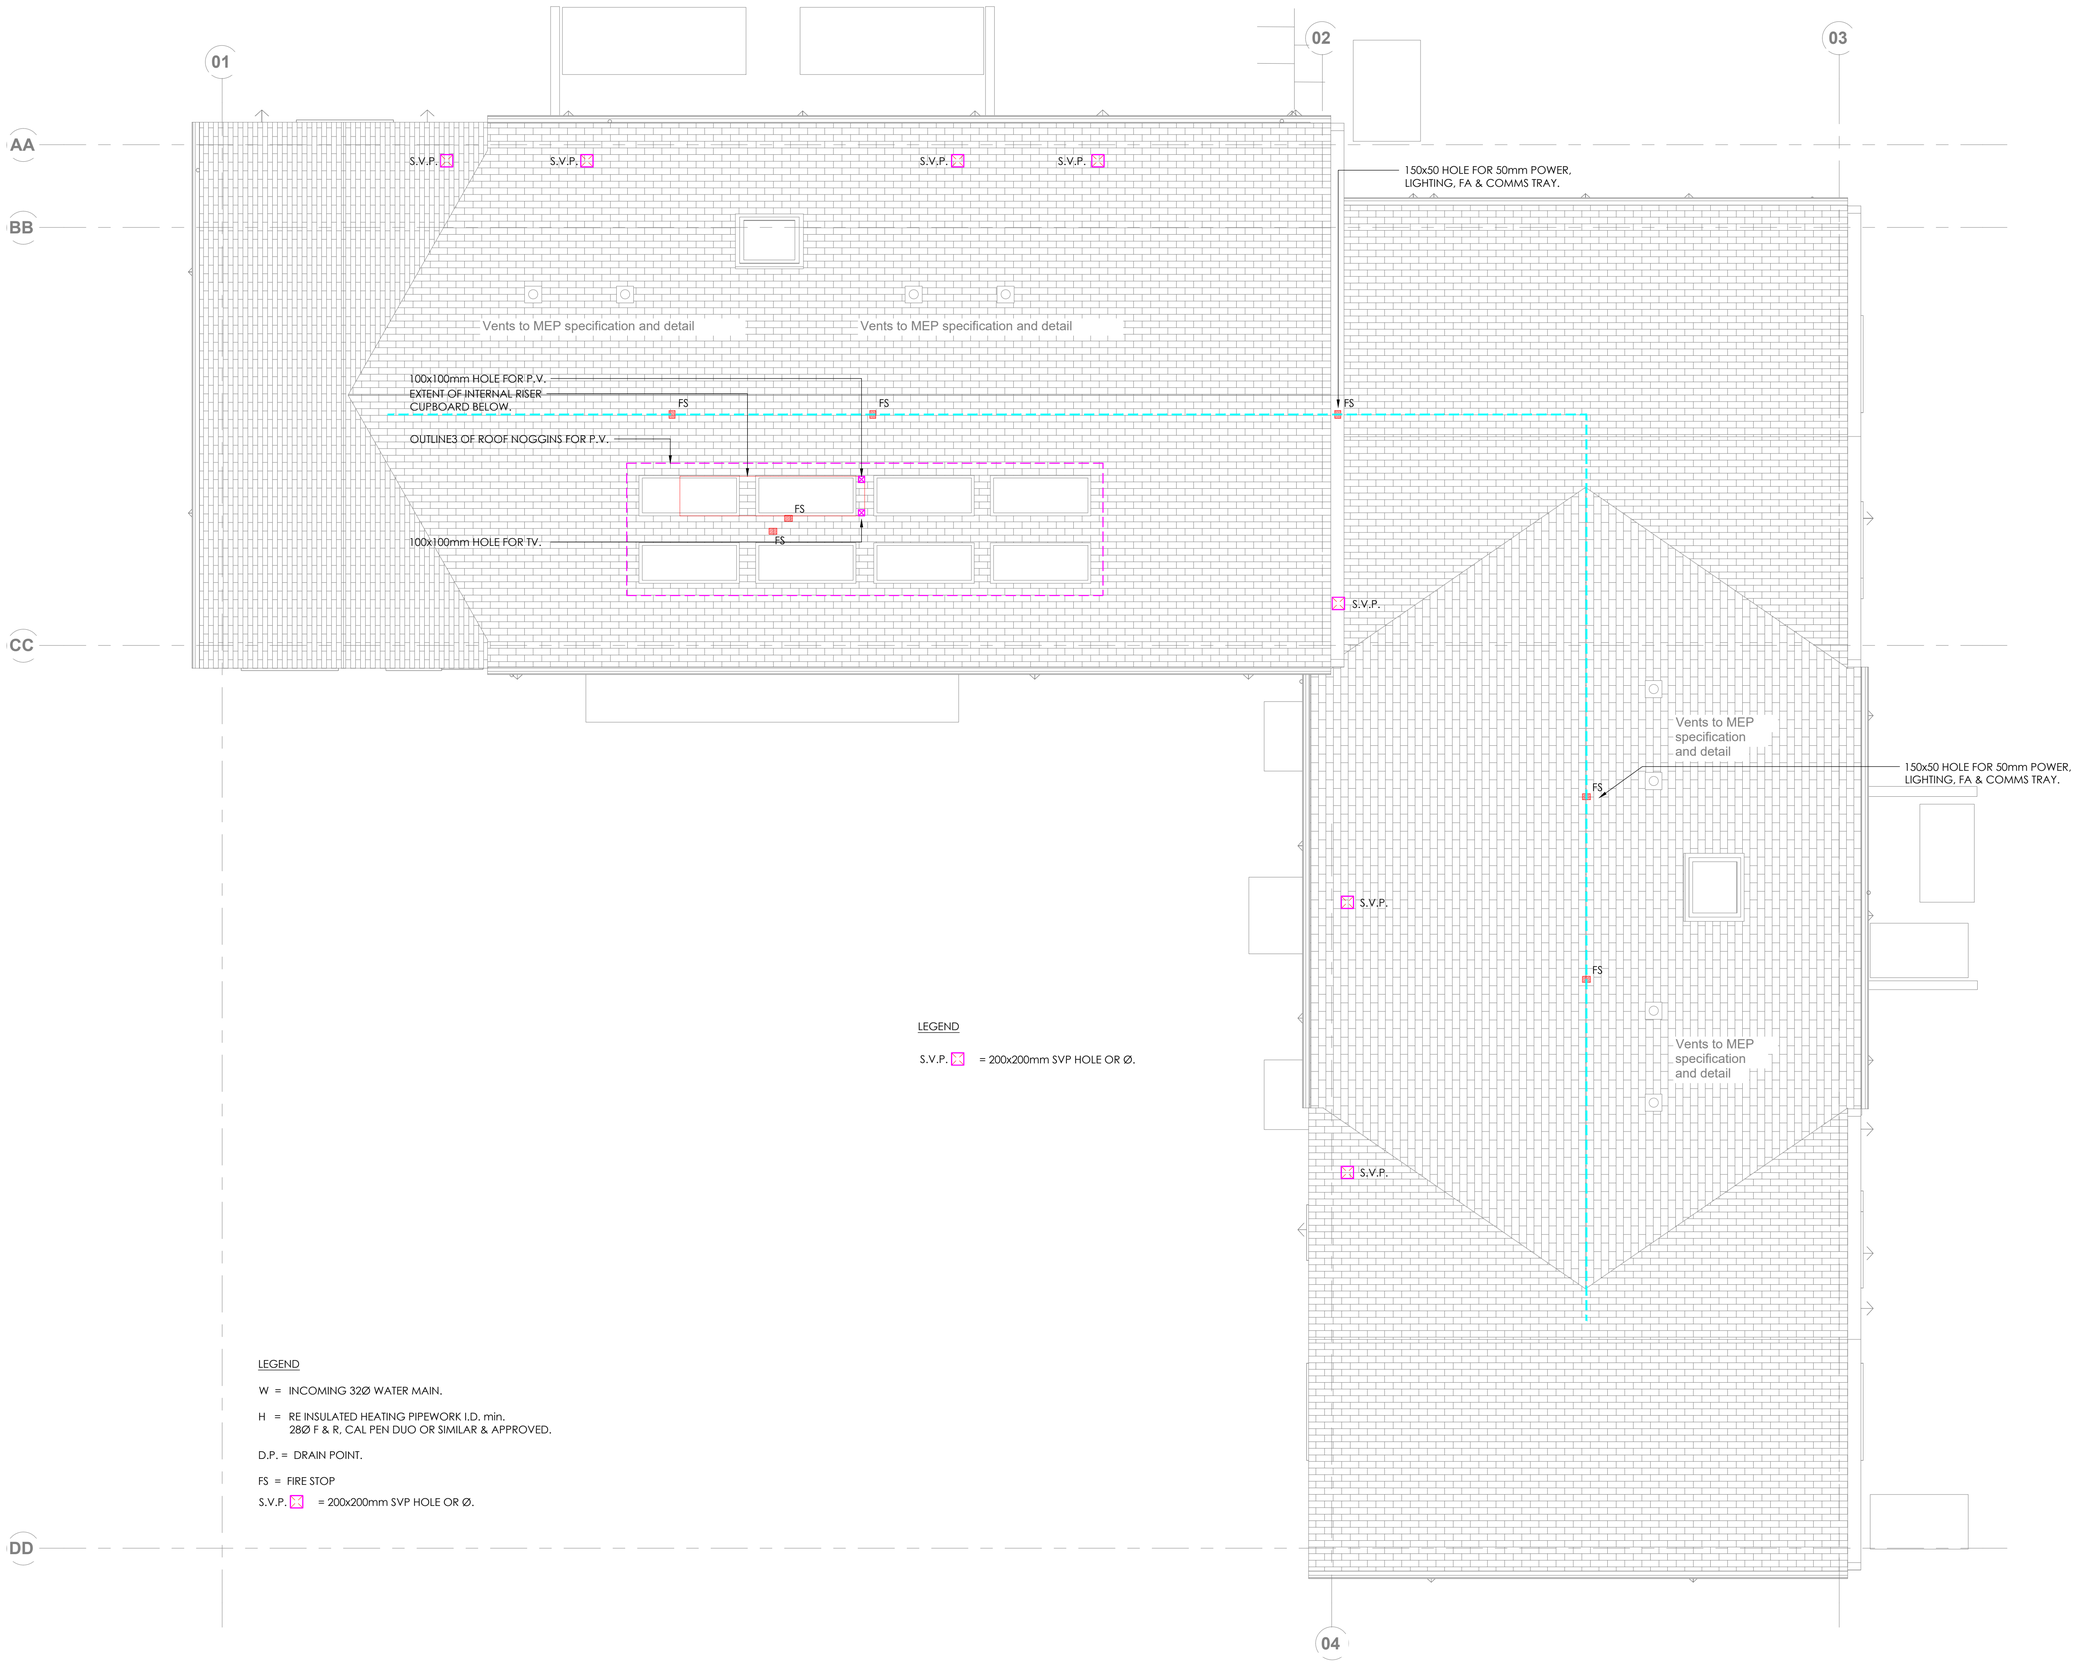

LEGEND

S.V.P. = 200x200mm SVP HOLE OR Ø.

LEGEND

W = INCOMING 32Ø WATER MAIN.

H = RE INSULATED HEATING PIPEWORK I.D. min. 28Ø F & R, CAL PEN DUO OR SIMILAR & APPROVED.

D.P. = DRAIN POINT.

FS = FIRE STOP

S.V.P. = 200x200mm SVP HOLE OR Ø.

general notes

LOW CARBON CONSULTANTS
REGISTRATION No. LCC0044932

This drawing is the copyright of Energy Engineering Ltd and should not be reproduced without prior written approval.
This drawing is to be read in conjunction with all relevant specifications.

Do not scale from this drawing.

All dimensions are to be checked on site prior to work commencing or preparation of shop working drawings - any discrepancies should be notified immediately.

Unless otherwise stated all drawing revision / status conform to the RIBA plan of work 2020 as detailed in BSRIA BG 6.

REV No	REVISION DETAILS	AUTH
S4.1	CLIENTS COMMENTS AND DIMENSIONS.	DP
S5	CONSTRUCTION ISSUE.	DP

1:20 1:100 1:50 1:5
20mm 400mm 600mm 800mm 1000mm 1200mm 1400mm 1600mm
1m 2m 3m 4m 5m 6m 7m
100mm 200mm 300mm 400mm
TO SCALE @ A1

revision

N°	Revision	By	Date	Ck'd
S5	STAGE 5 ISSUE	JD	07.08.25	DP
S4.1	STAGE 4 ISSUE	JD	09.07.25	DP
S4	STAGE 4 ISSUE	JD	09.05.25	DP
S2	STAGE 2 ISSUE	J.D.	04.03.25	D.P.

contact

ENERGY ENGINEERING
Bellbine House
156, Shirehall Road,
Hawley, Kent,
DA2 7SN
Tel: 01322 277844
info@energyengineeringltd.com
www.energyengineeringltd.com

drawing status

STAGE 2	STAGE 3	STAGE 4			STAGE 5
CONCEPT DESIGN	DEVELOPED DESIGN	TECHNICAL DESIGN 4I	4II	4III	CONSTRUCTION
					✓

client

ELKINS construction

EEL project number

24101

project title

WORCESTER CLOSE

drawing

drawing title

ROOF LEVEL BUILDERSWORK DETAILS

scale (A1)	date	drawn	checked
1:50	DEC 2024	J.D.	D.P.

reference

drawing no. 24101-EEL-ZZ-R-DR-BW-7003

revision S5