



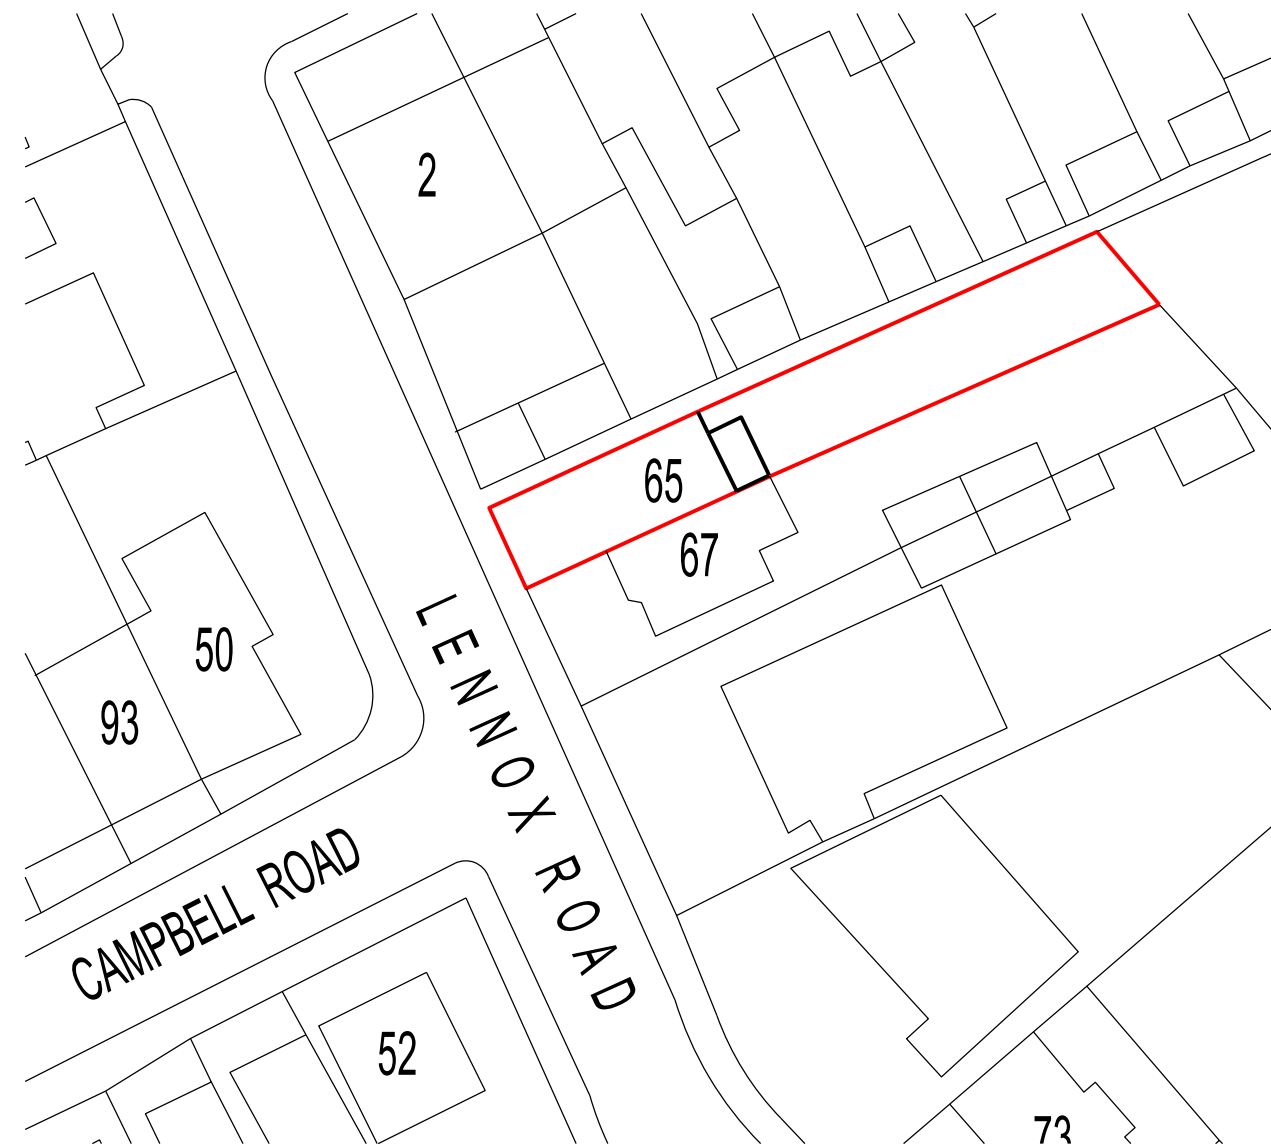


BLOCK PLAN scale 1:500

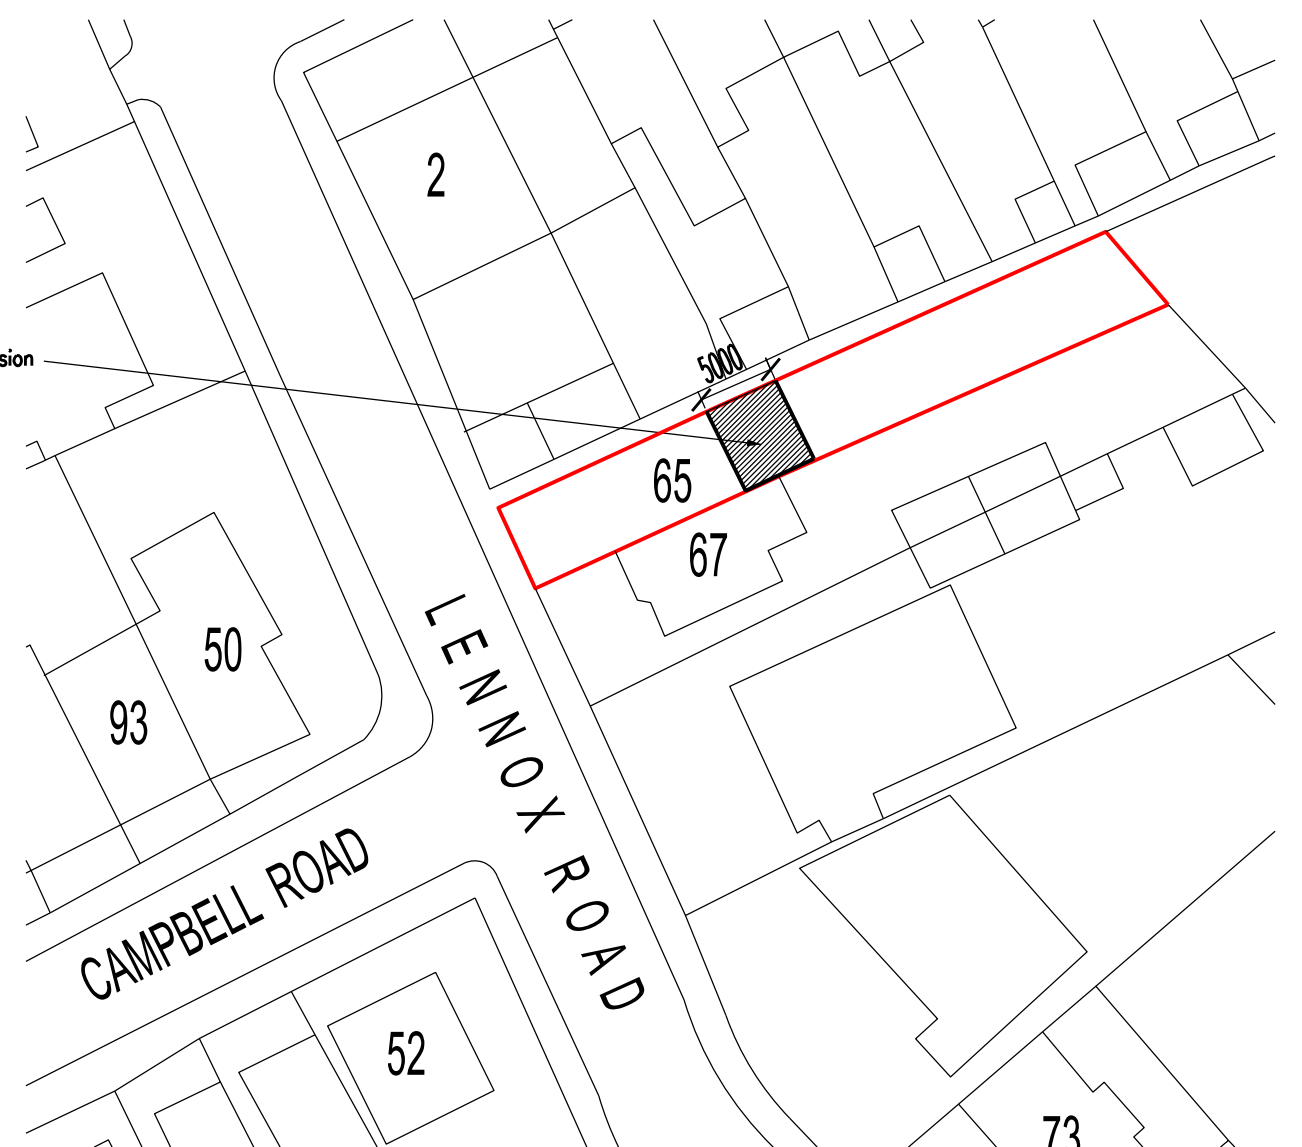

proposed extension
shown hatched



PROPOSED BLOCK PLAN scale 1:500

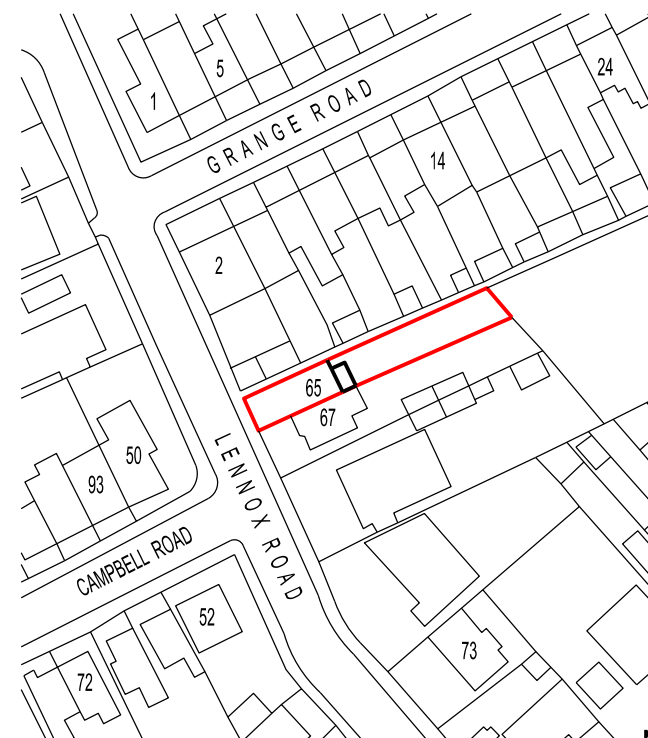

SITE LOCATION PLAN scale 1:1250



REVISION	DATE
ARCHITECT	
TA ARCHITECTS 11 JOYDENS WOOD ROAD BEXLEY KENT DA5 2HS Tel 07905 130591 ta140256@googlemail.com	
JOB	
PROPOSED SINGLE STOREY REAR EXTENSION AT 65 LENNOX ROAD GRAVESEND KENT DA11 0ES	
DRAWING	
EXISTING SITE LOCATION BLOCK PLANS & PROPOSED BLOCK PLAN	
SCALE	DATE
1:500 & 1250 AT A3	APRIL 2023
DRAWING NO.	
SS/01	