


PROPOSED BLOCK PLAN 85 CHALK RD, GRAVESEND

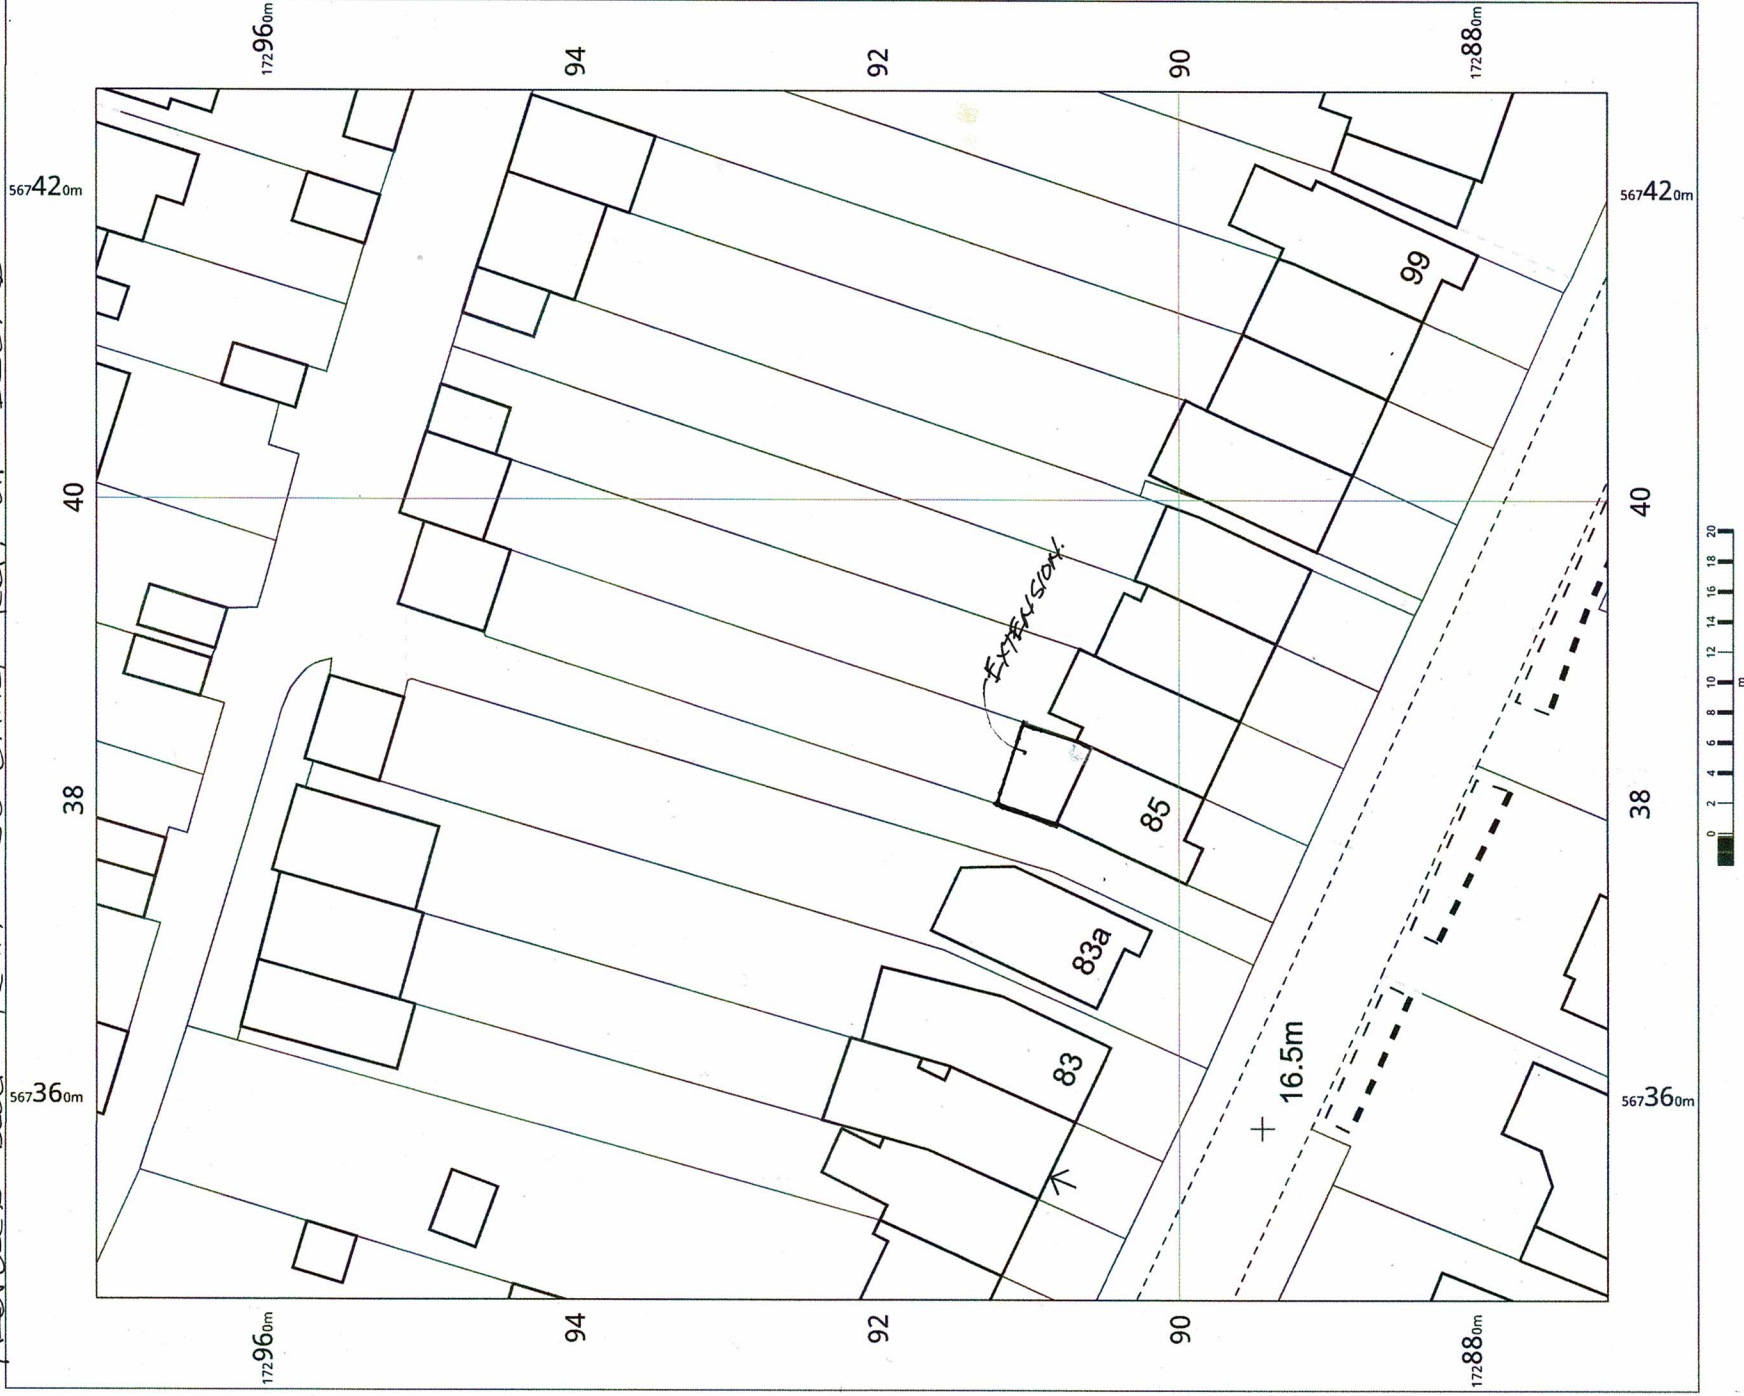

OS MasterMap 1250/2500/10000 scale
Monday, April 24, 2023, ID: CM-01099748
www.centremapslive.co.uk

1:500 scale print at A4, Centre: 567387 E, 172922 N

©Crown Copyright Ordnance Survey, Licence no. AC0000849896

