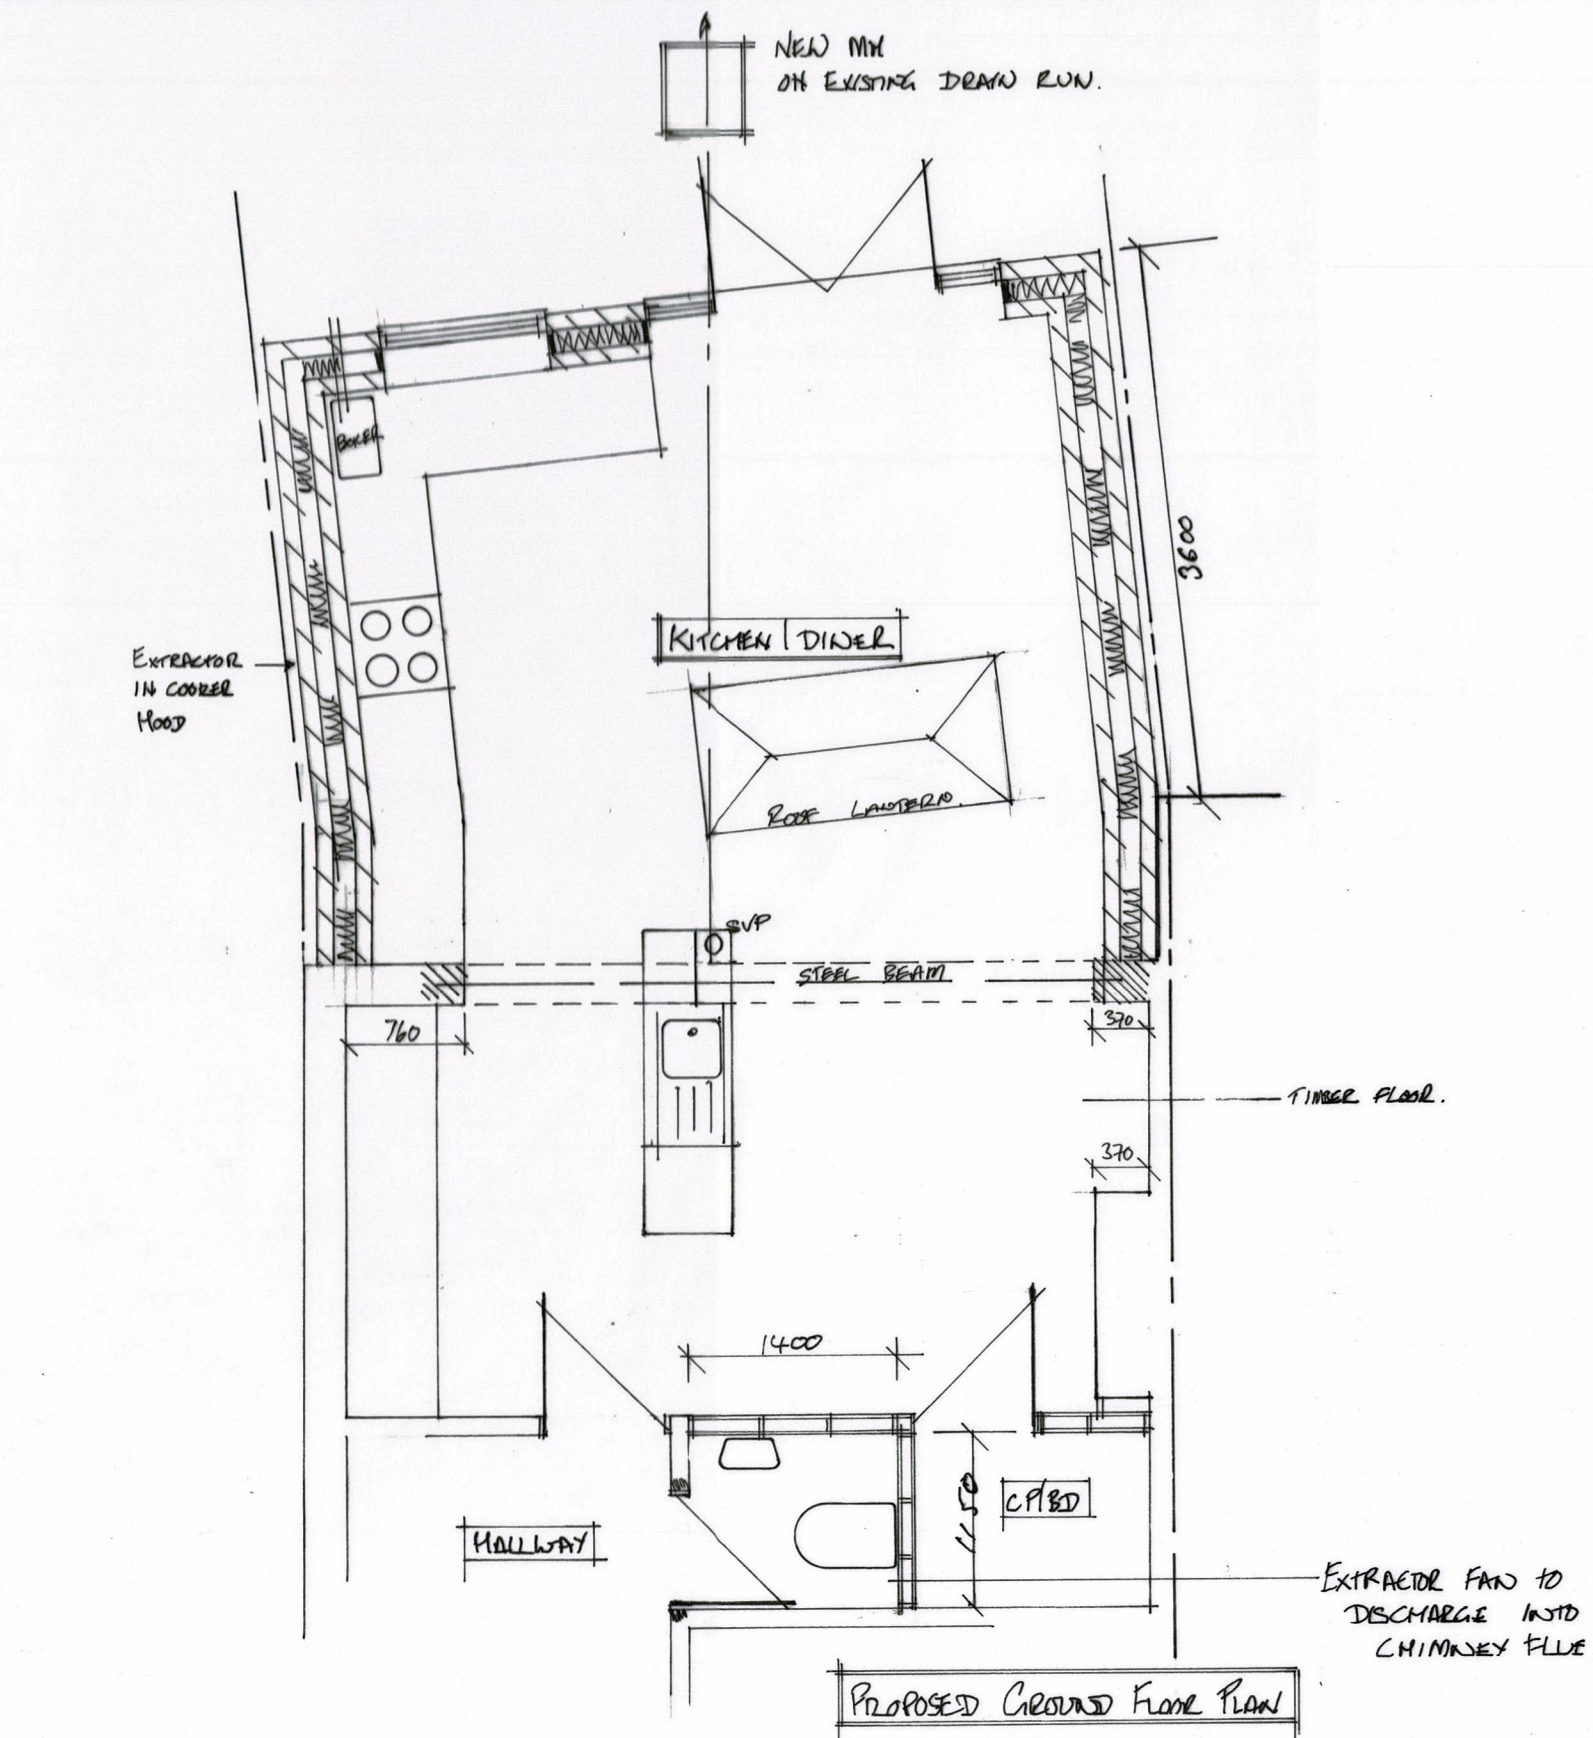
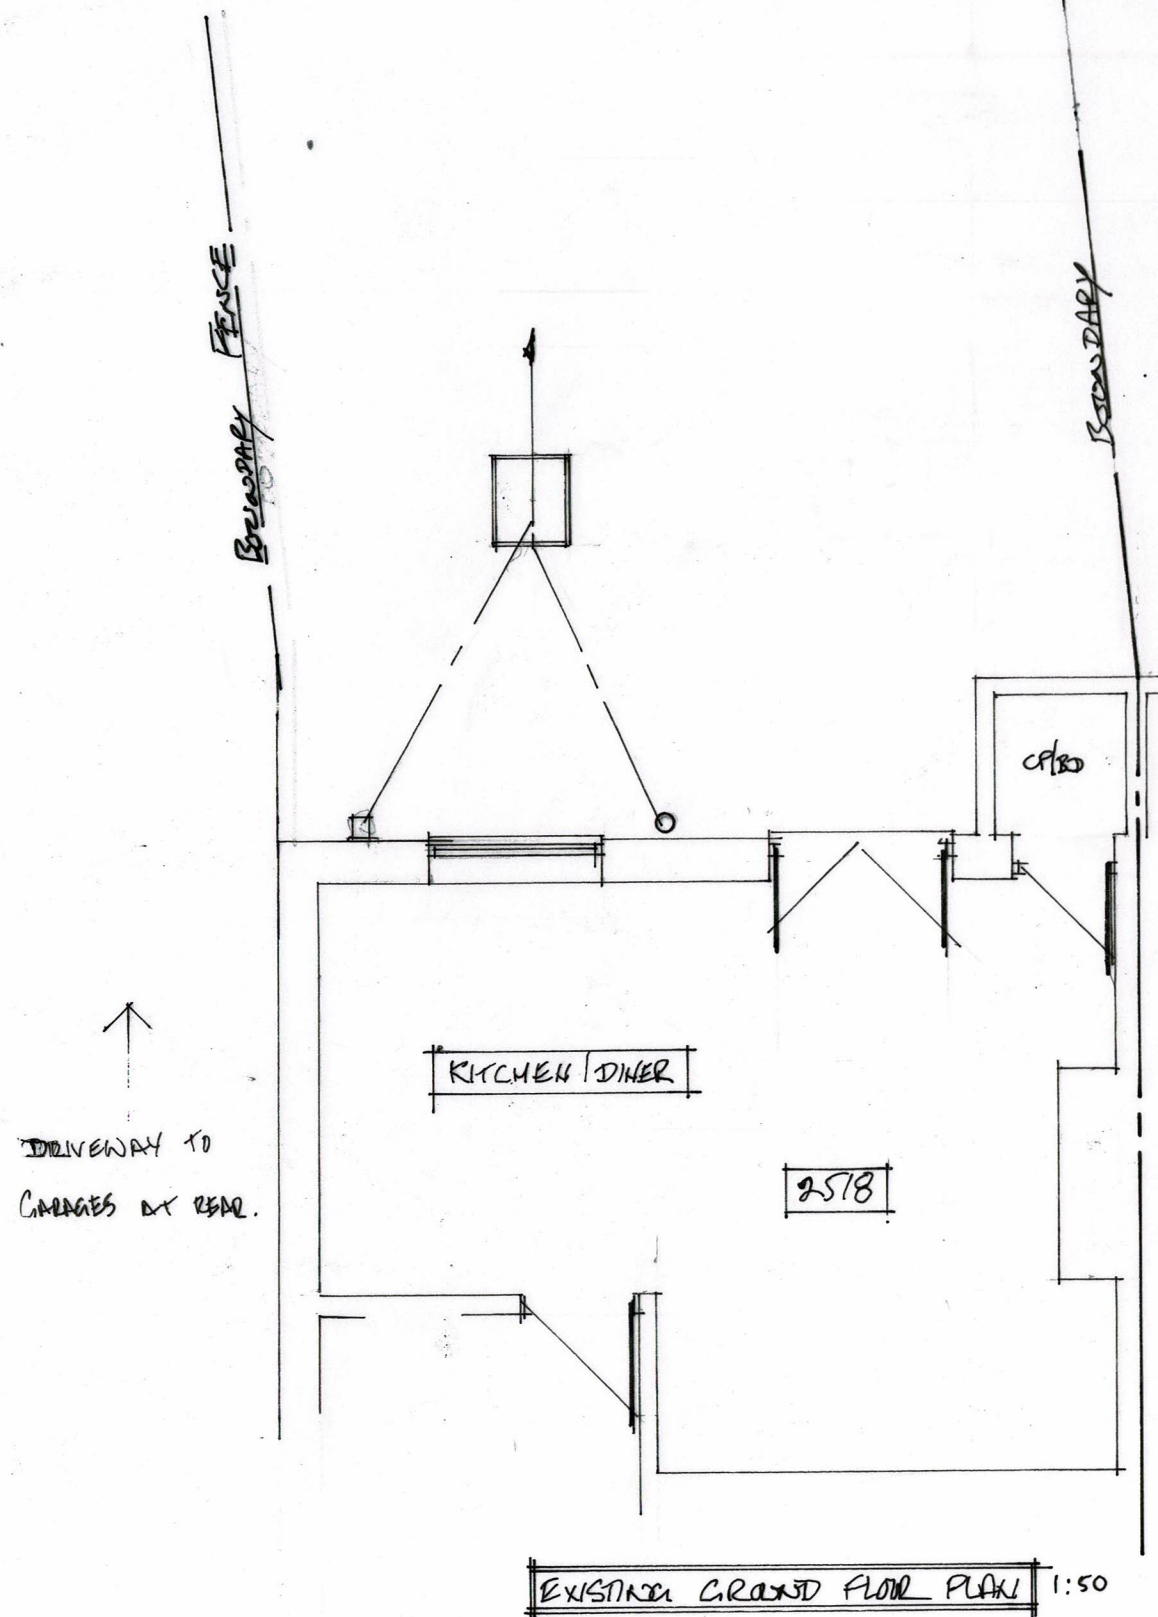


SINGLE STOREY REAR EXTENSION AND INTERNAL ALTERATIONS		MR J. BLOOMFIELD 85 CHALK ROAD GRAVESEND RENO. D1/2 LOT	
SCALE 1/50 1/100	DATE 14/3/23	DRAWING NO 23 102 103	01