


References List - Name, Version & Status:

Notes:

Ver	Date	Description Of Change	Drm
A	22.05.23	AVO Existing Elevations	CB
B	22.05.23	PV System Shown	CB
C	13.06.23	Added Scale Bar	CB
D	05.07.23	Updated Scale	CB

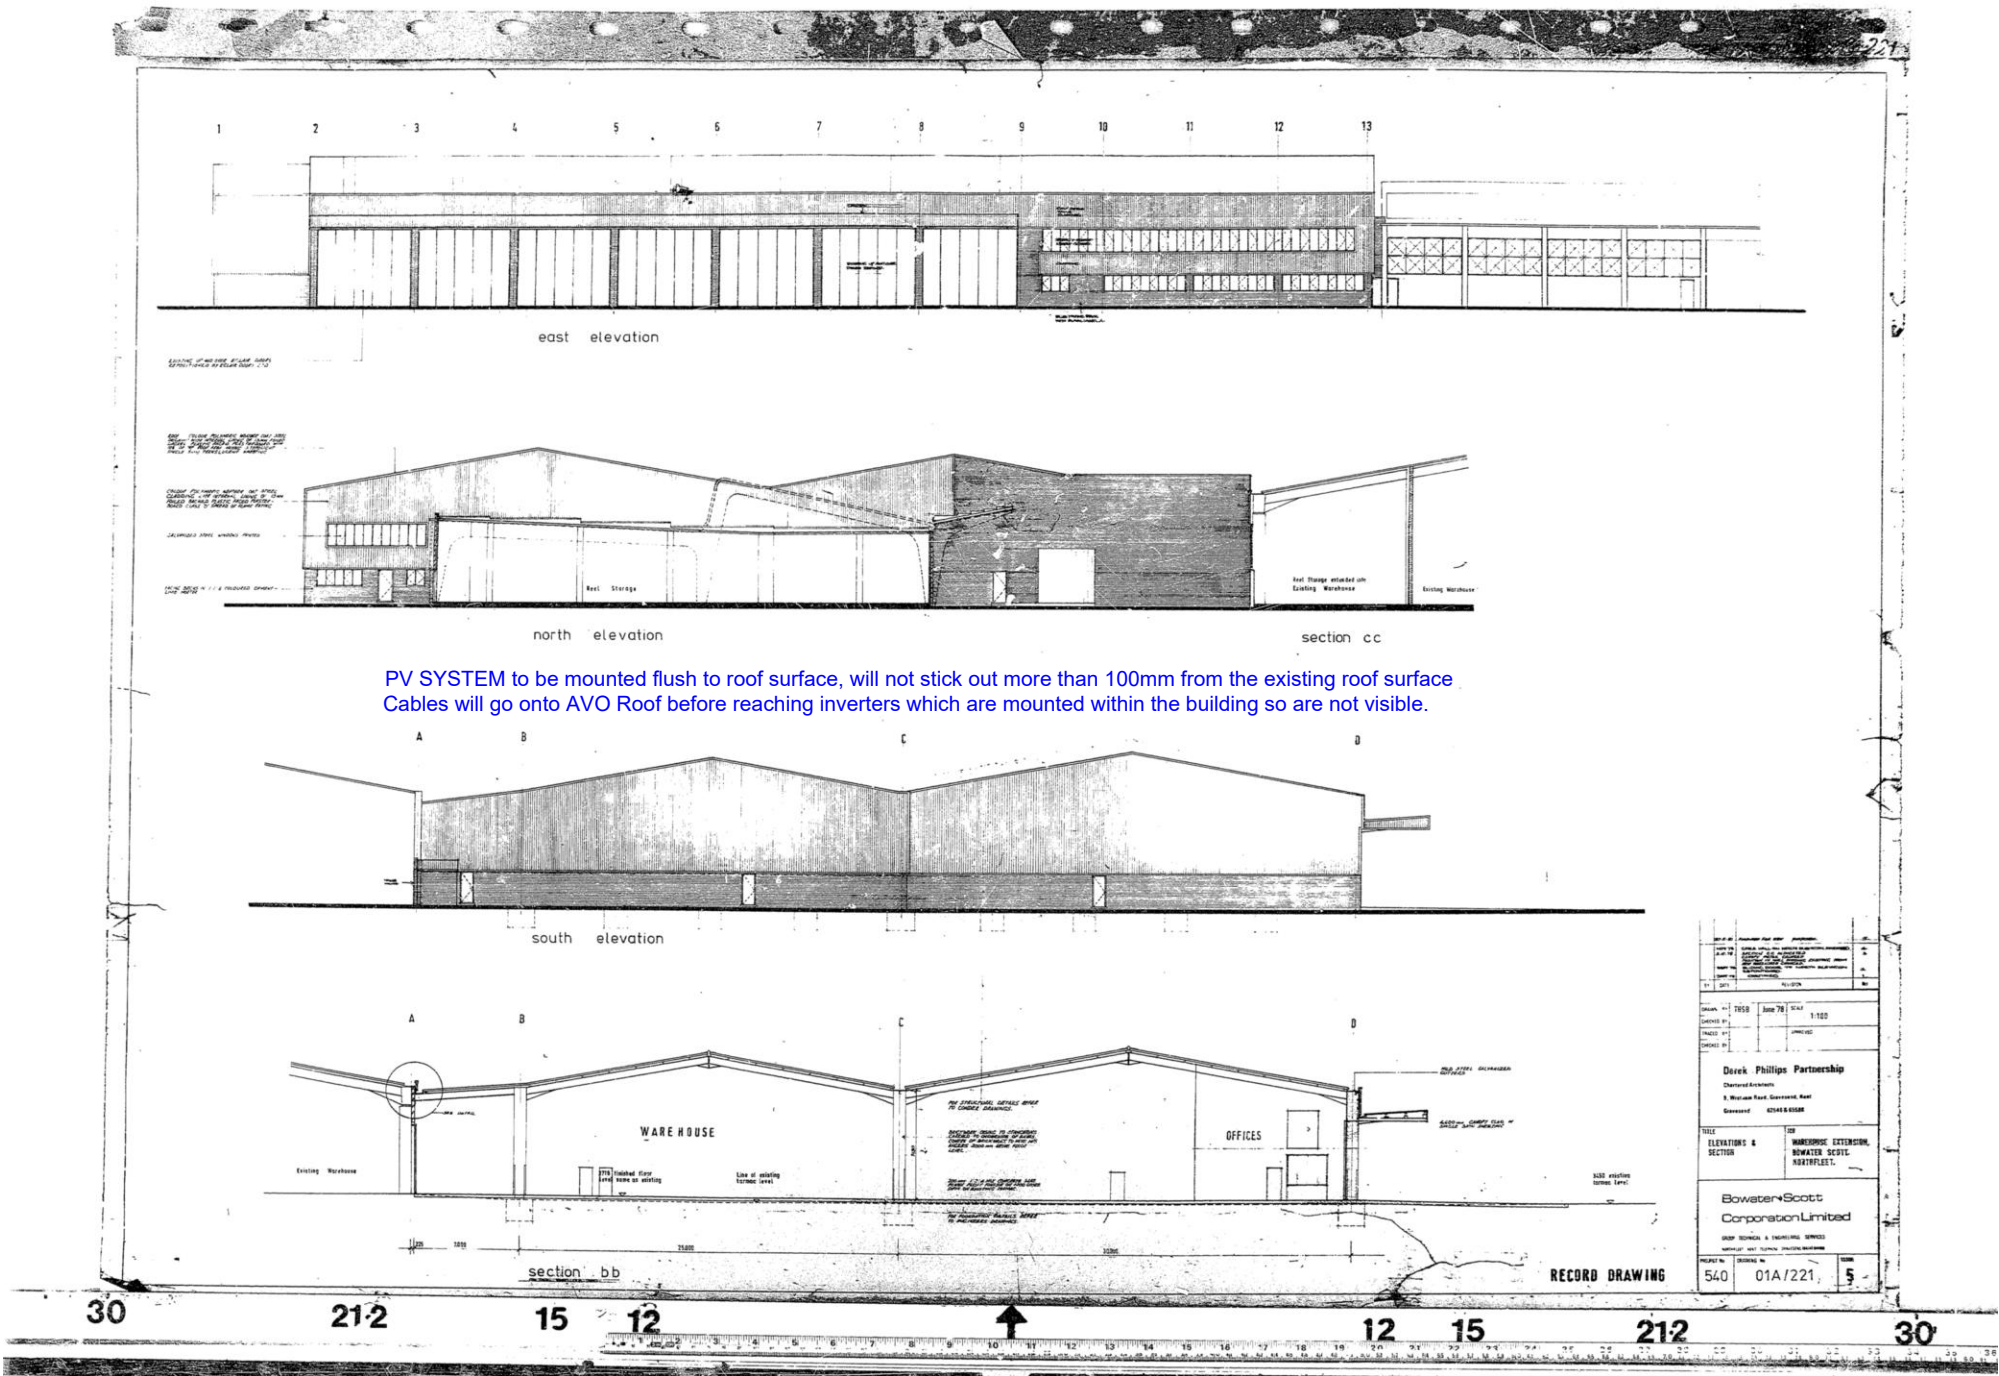

PV SYSTEM to be mounted flush to roof surface, will not stick out more than 100mm from the existing roof surface
Cables will go onto AVO Roof before reaching inverters which are mounted within the building so are not visible.

Key Plan



Custom Solar
Unit 6 Dunston Place
Dunston Road
Chesterfield, S41 8NL
T: 01246 488488
www.customsolar.co.uk
info@customsolar.co.uk
sales@customsolar.co.uk

© Custom Solar Limited

Client	CS Project No.
KIMBERLY CLARK	
Title	
Northfleet Mill	

Roof Layout

Drawn By	Chk/Approved	Drawn Date	Scale (A3)
CP	SM	05.08.20	1:500

Drawing Status
Work in Progress

Drawing Name
KIMBERLY CLARK NORTHFLEET ROOF LAYOUT REV L