



References List - Name, Version & Status:

Notes:

Ver	Date	Description Of Change	Drm
A	22.05.23	PULP Existing Elevations	CB
B	22.05.23	PV System Shown	CB
C	13.06.23	Added Scale Bar	CB
D	05.07.23	Updated Scale	CB

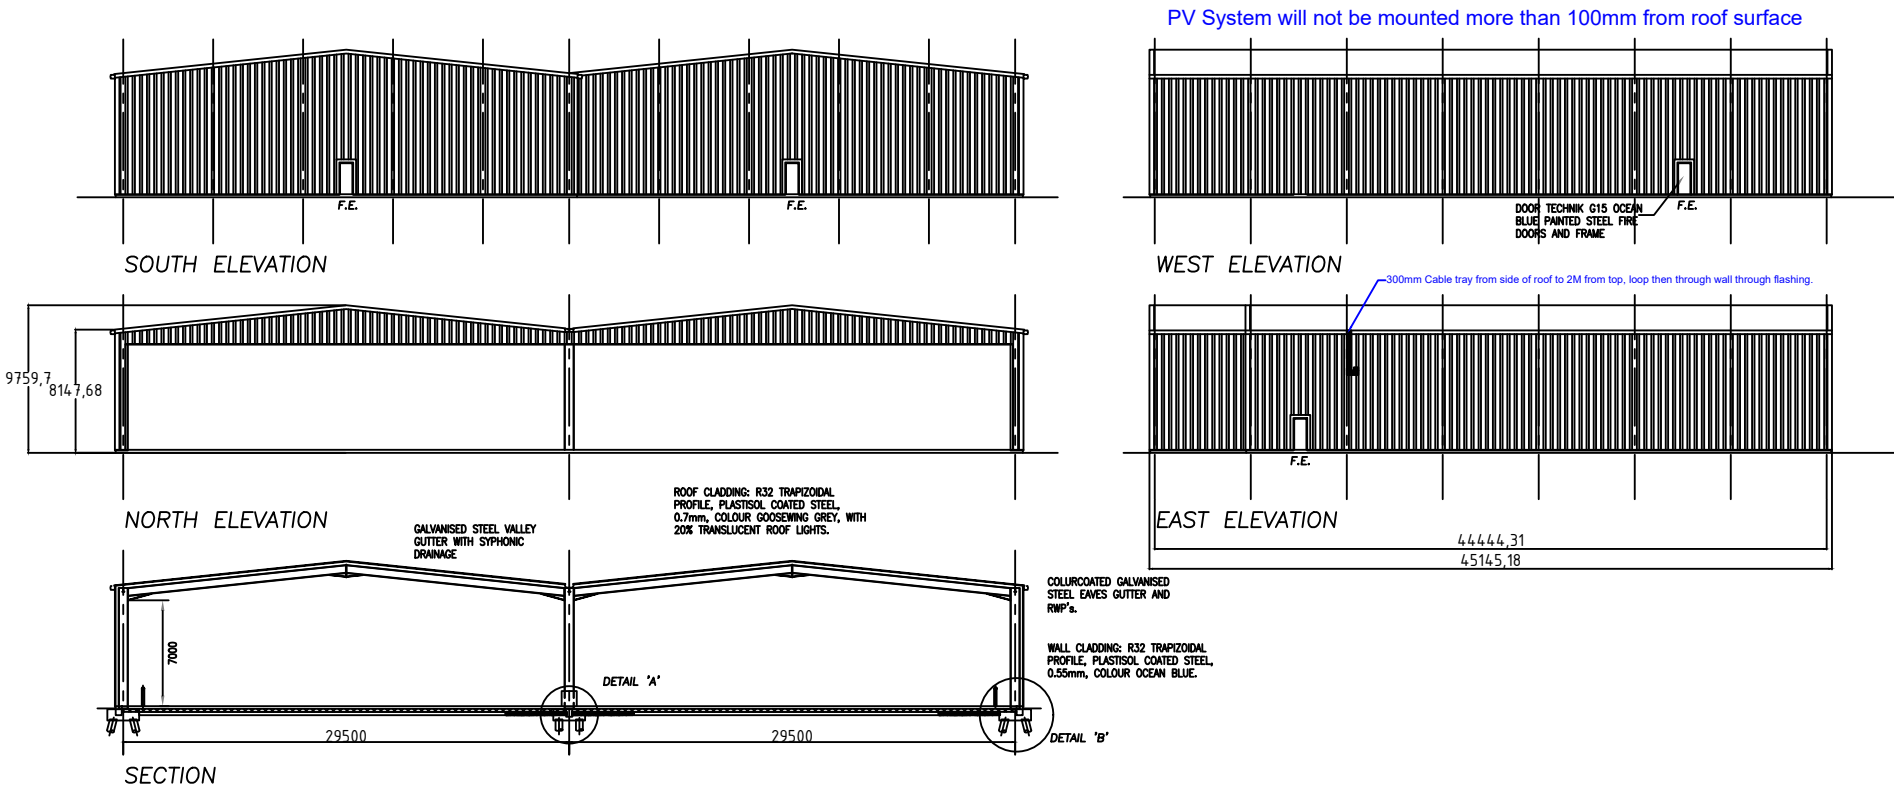

Key Plan

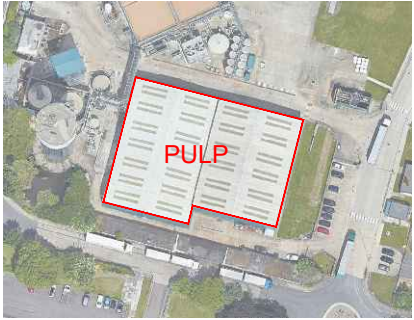



CUSTOM SOLAR

Custom Solar
Unit 6 Dunston Place
Dunston Road
Chesterfield, S41 8NL

T: 01246 488488
www.customsolar.co.uk
info@customsolar.co.uk
sales@customsolar.co.uk

© Custom Solar Limited			
Client KIMBERLY CLARK		CS Project No.	
Title Northfleet Mill			
Roof Layout			
Drawn By CP	Chk/Approved SM	Drawn Date 05.08.20	Scale (A3) 1:500
Drawing Status Work in Progress			
Drawing Name KIMBERLY CLARK NORTHFLEET ROOF LAYOUT REV L			

