


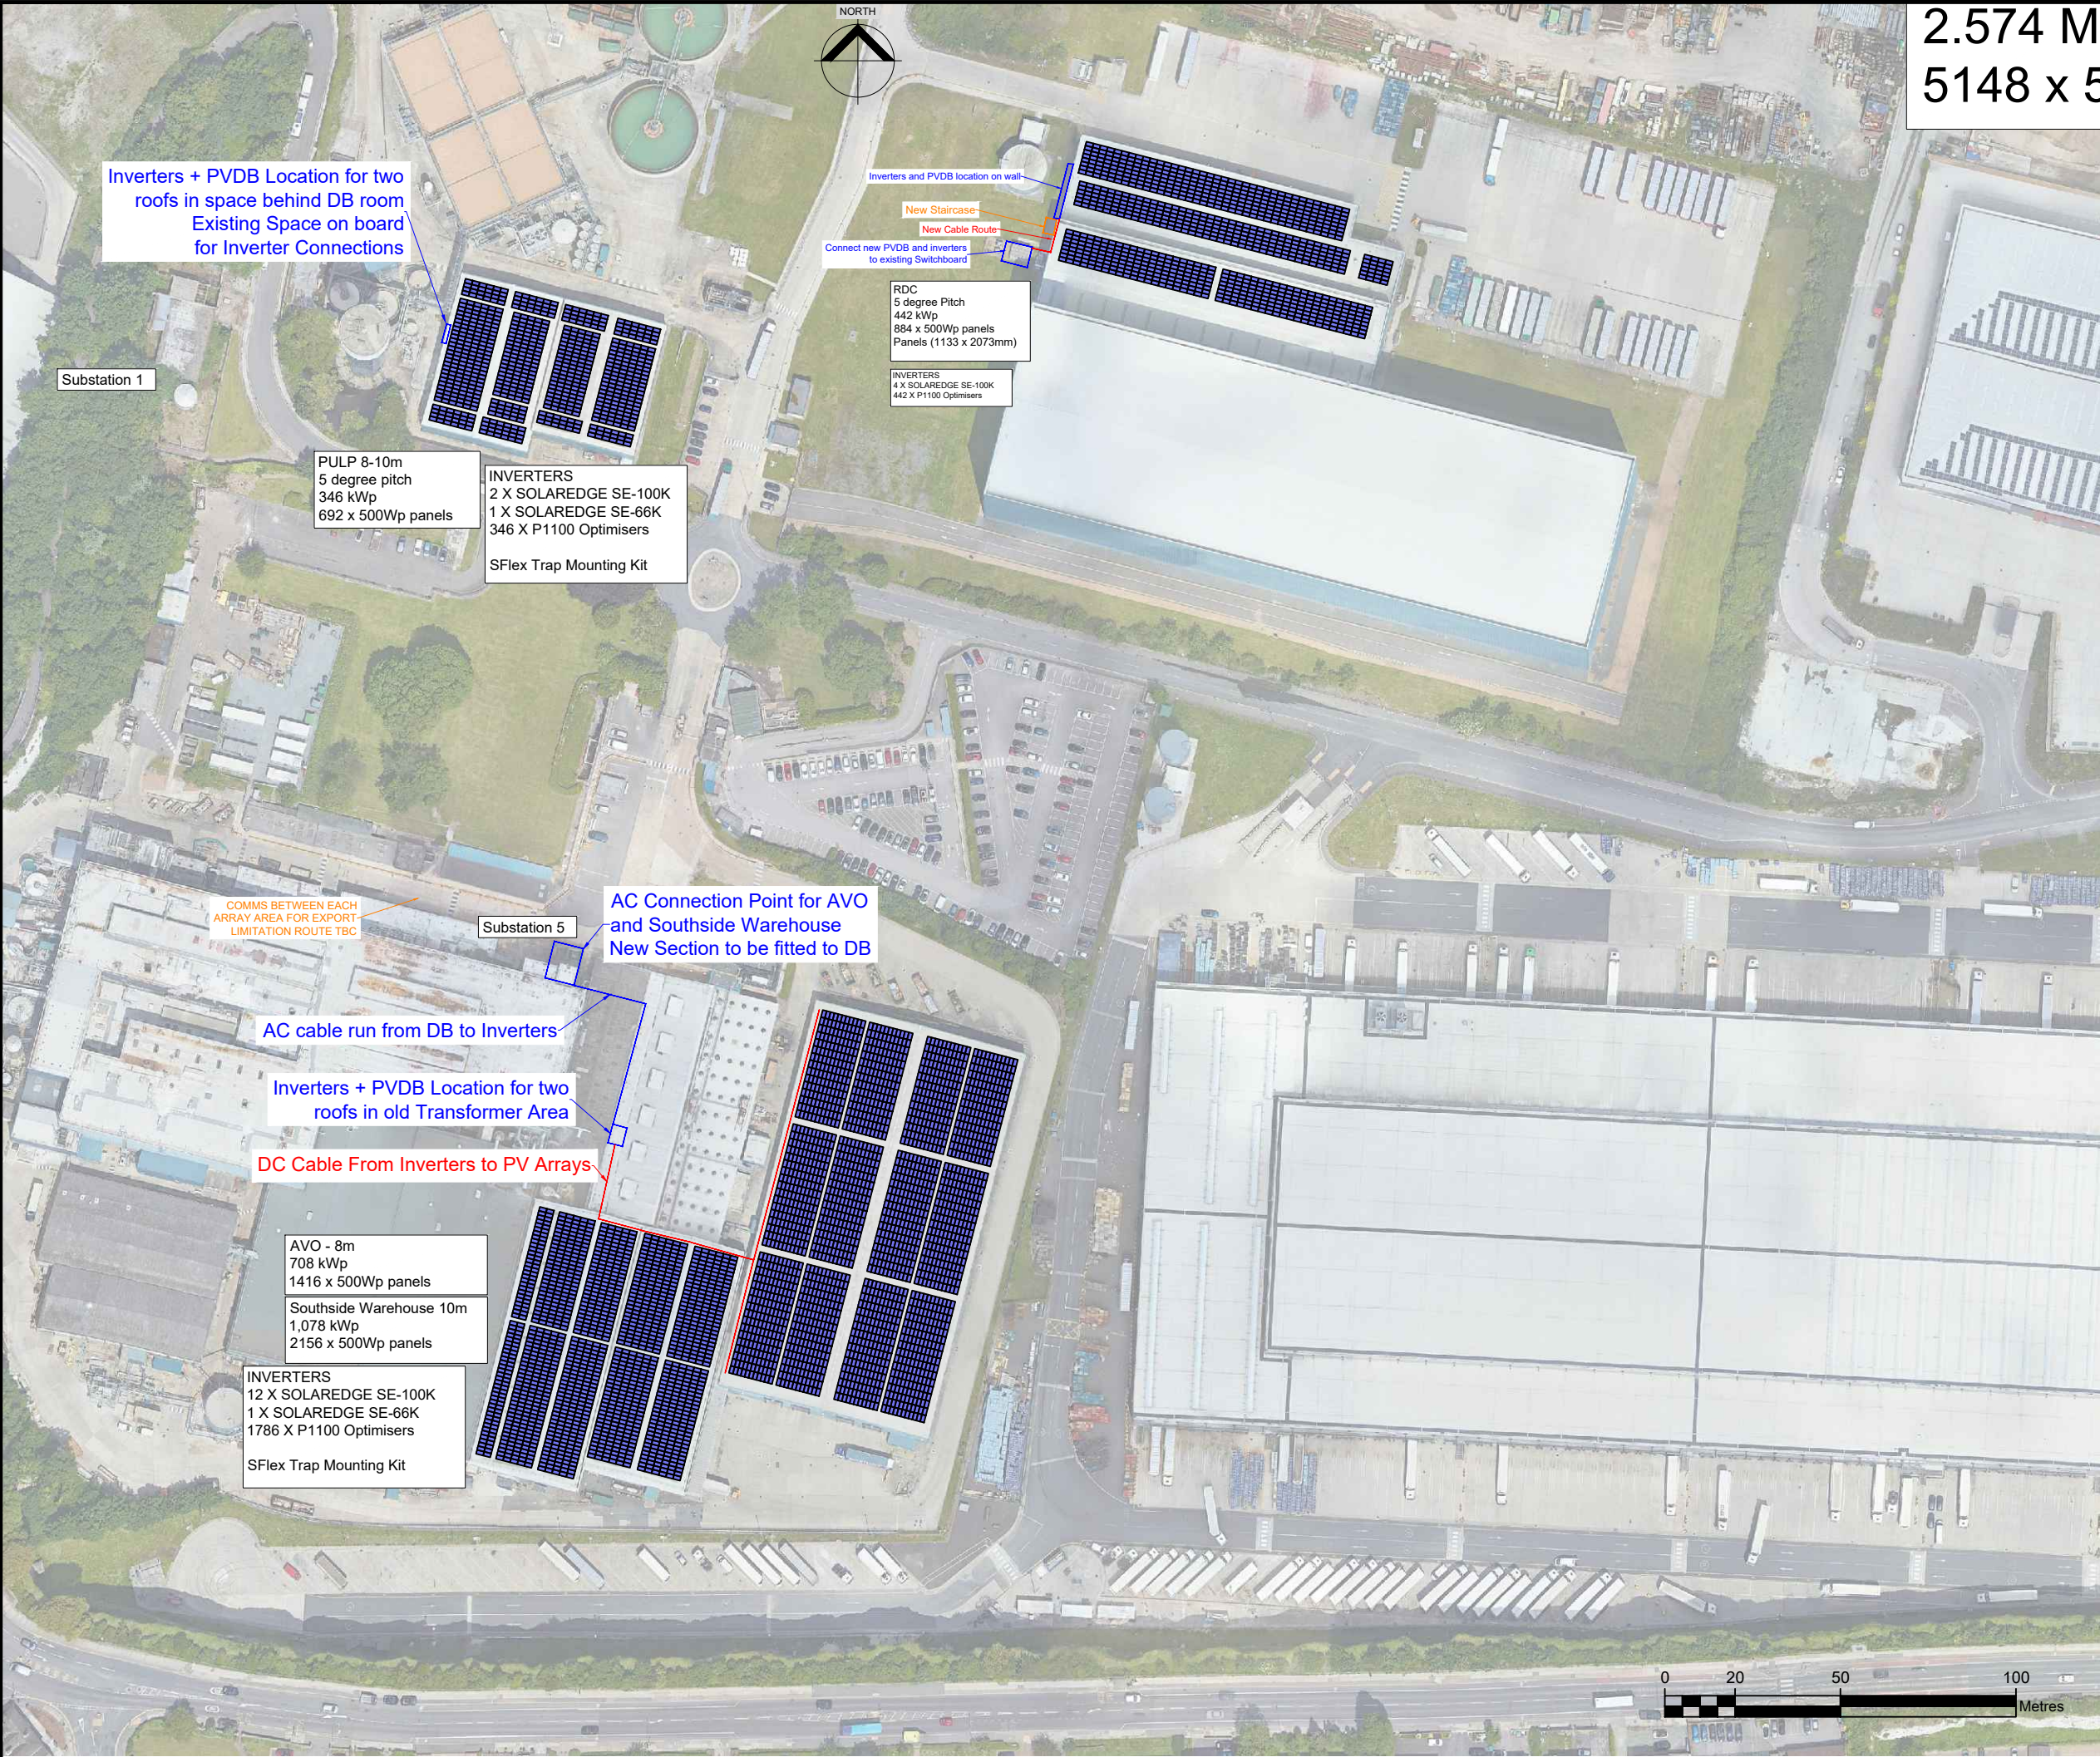

2.574 M
5148 x 5

This drawing may contain Ordnance Survey data © Crown copyright and database right 2011, Royal Mail data © Royal Mail copyright and database right 2011, and National Statistics data © Crown copyright and database right 2011. All rights reserved.

References List - Name, Version & Status:

Notes:

Ver	Date	Description Of Change	Drm
A	24.06.20	Roof Layout Initial Version	CP
B	04.08.20	Additional areas	CP
C	05.08.20	Altered Notation	CP
D	06.07.22	Updated size of system	CP
E	28.09.22	500W Panel Update	CB
F	28.09.22	Extra Panels on RDC Area	CB
G	01.12.22	Information Added	CB
H	19.12.22	Update Pre G99	CB
J	21.12.22	Update Increase System Size Pre G99	CB
K	09.03.23	Remove Large Building, Add Labels for Comms	CB
L	16.03.23	Update for >15m from distribution centre	CB
M	13.06.23	Added Scale Bar	CB





CUSTOM SOLAR

Custom Solar
Unit 6 Dunston Place
Dunston Road
Chesterfield, S41 8NL

T: 01246 488488
www.customsolar.co.uk
info@customsolar.co.uk
sales@customsolar.co.uk

© Custom Solar Limited			
Client KIMBERLY CLARK			CS Project No.
Title Northfleet Mill			
Roof Layout			
Drawn By CP	Chk/Approved SM	Drawn Date 05.08.20	Scale (A3) 1:2000
Drawing Status Work in Progress			
Drawing Name KIMBERLY CLARK NORTHFLEET ROOF LAYOUT REV L			