


Notes:

Health & Safety notes:


rev	revision details	by	date




10 Foxbush, Hildenborough, Kent, TN11 9HF
Tel: 01732 832358
email: jmi@smartarchitecture.co.uk

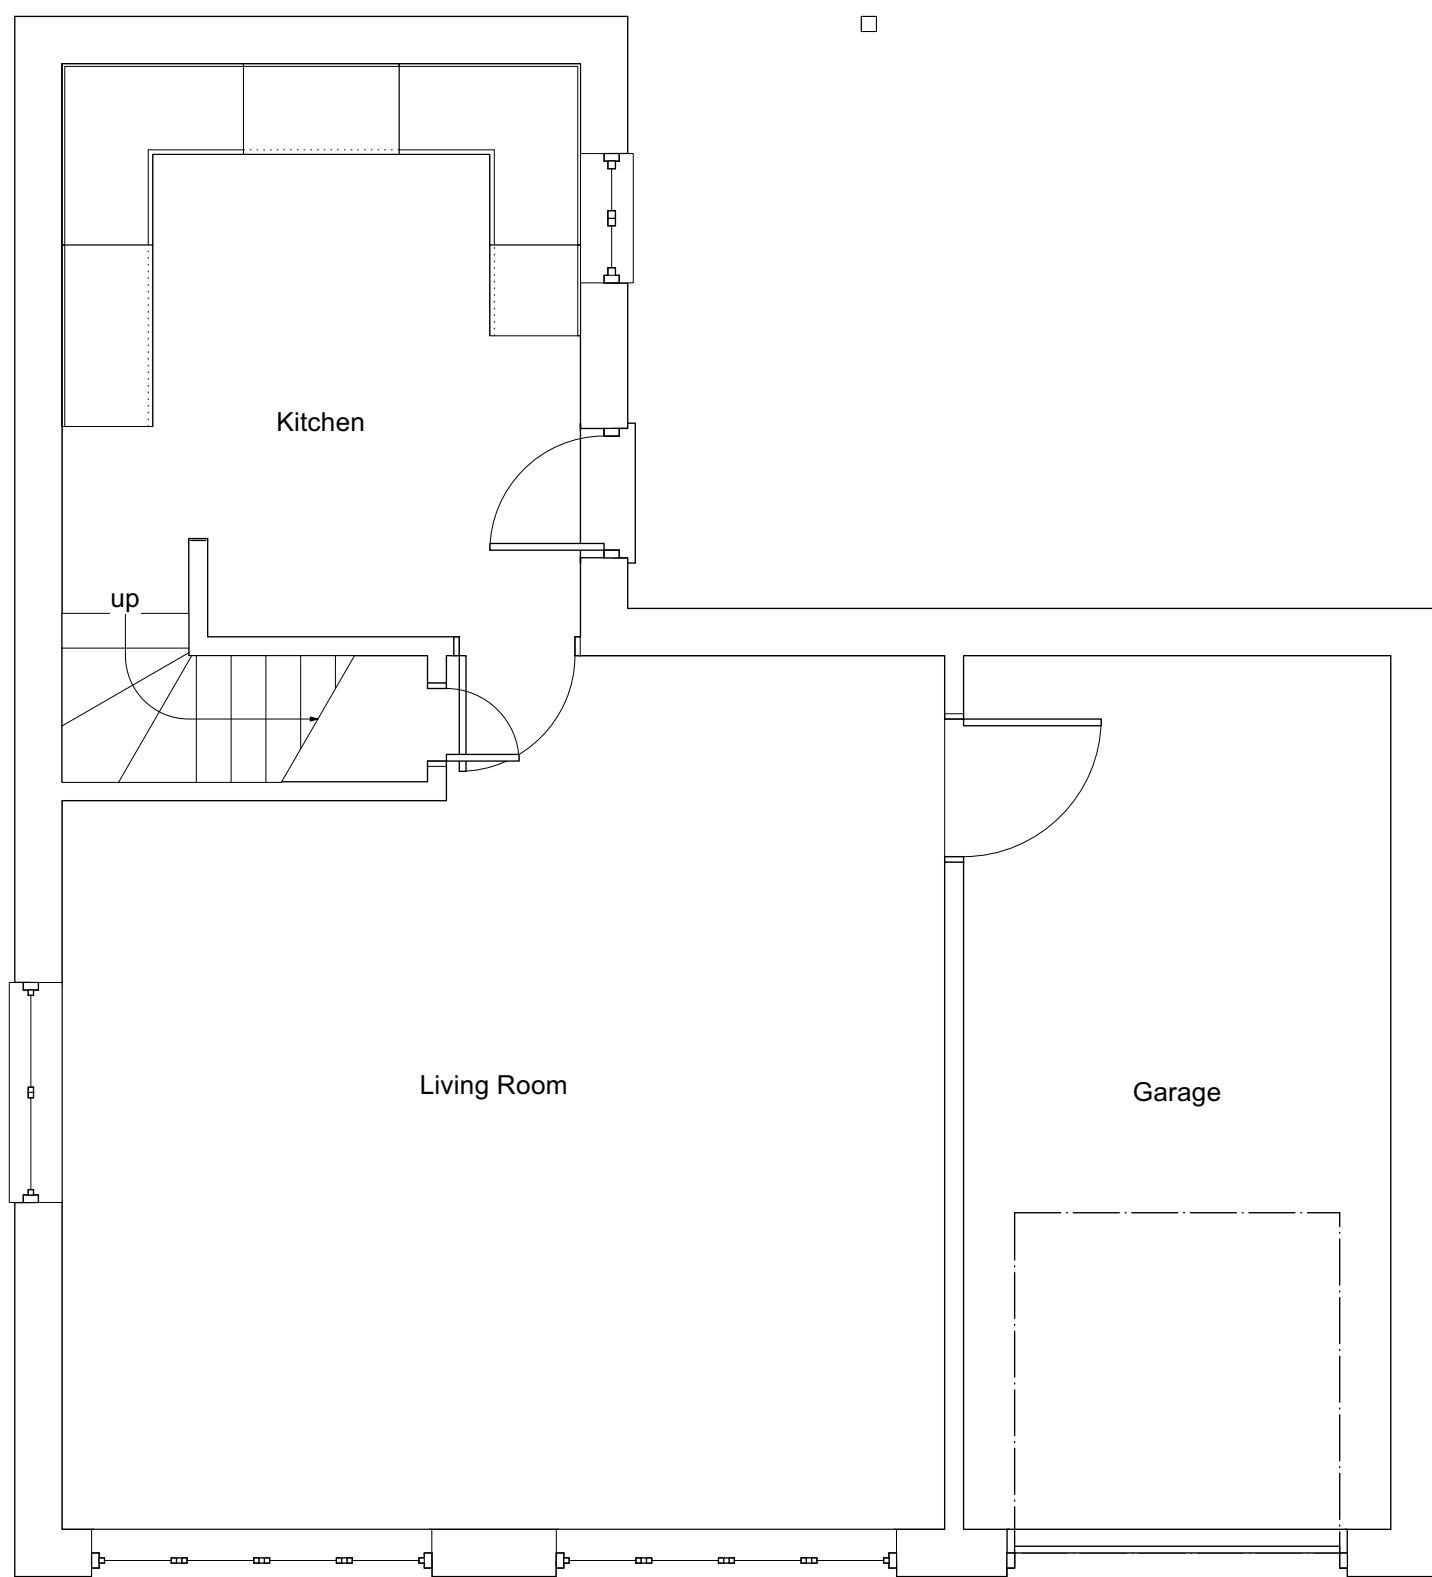

Existing Ground Floor Plan

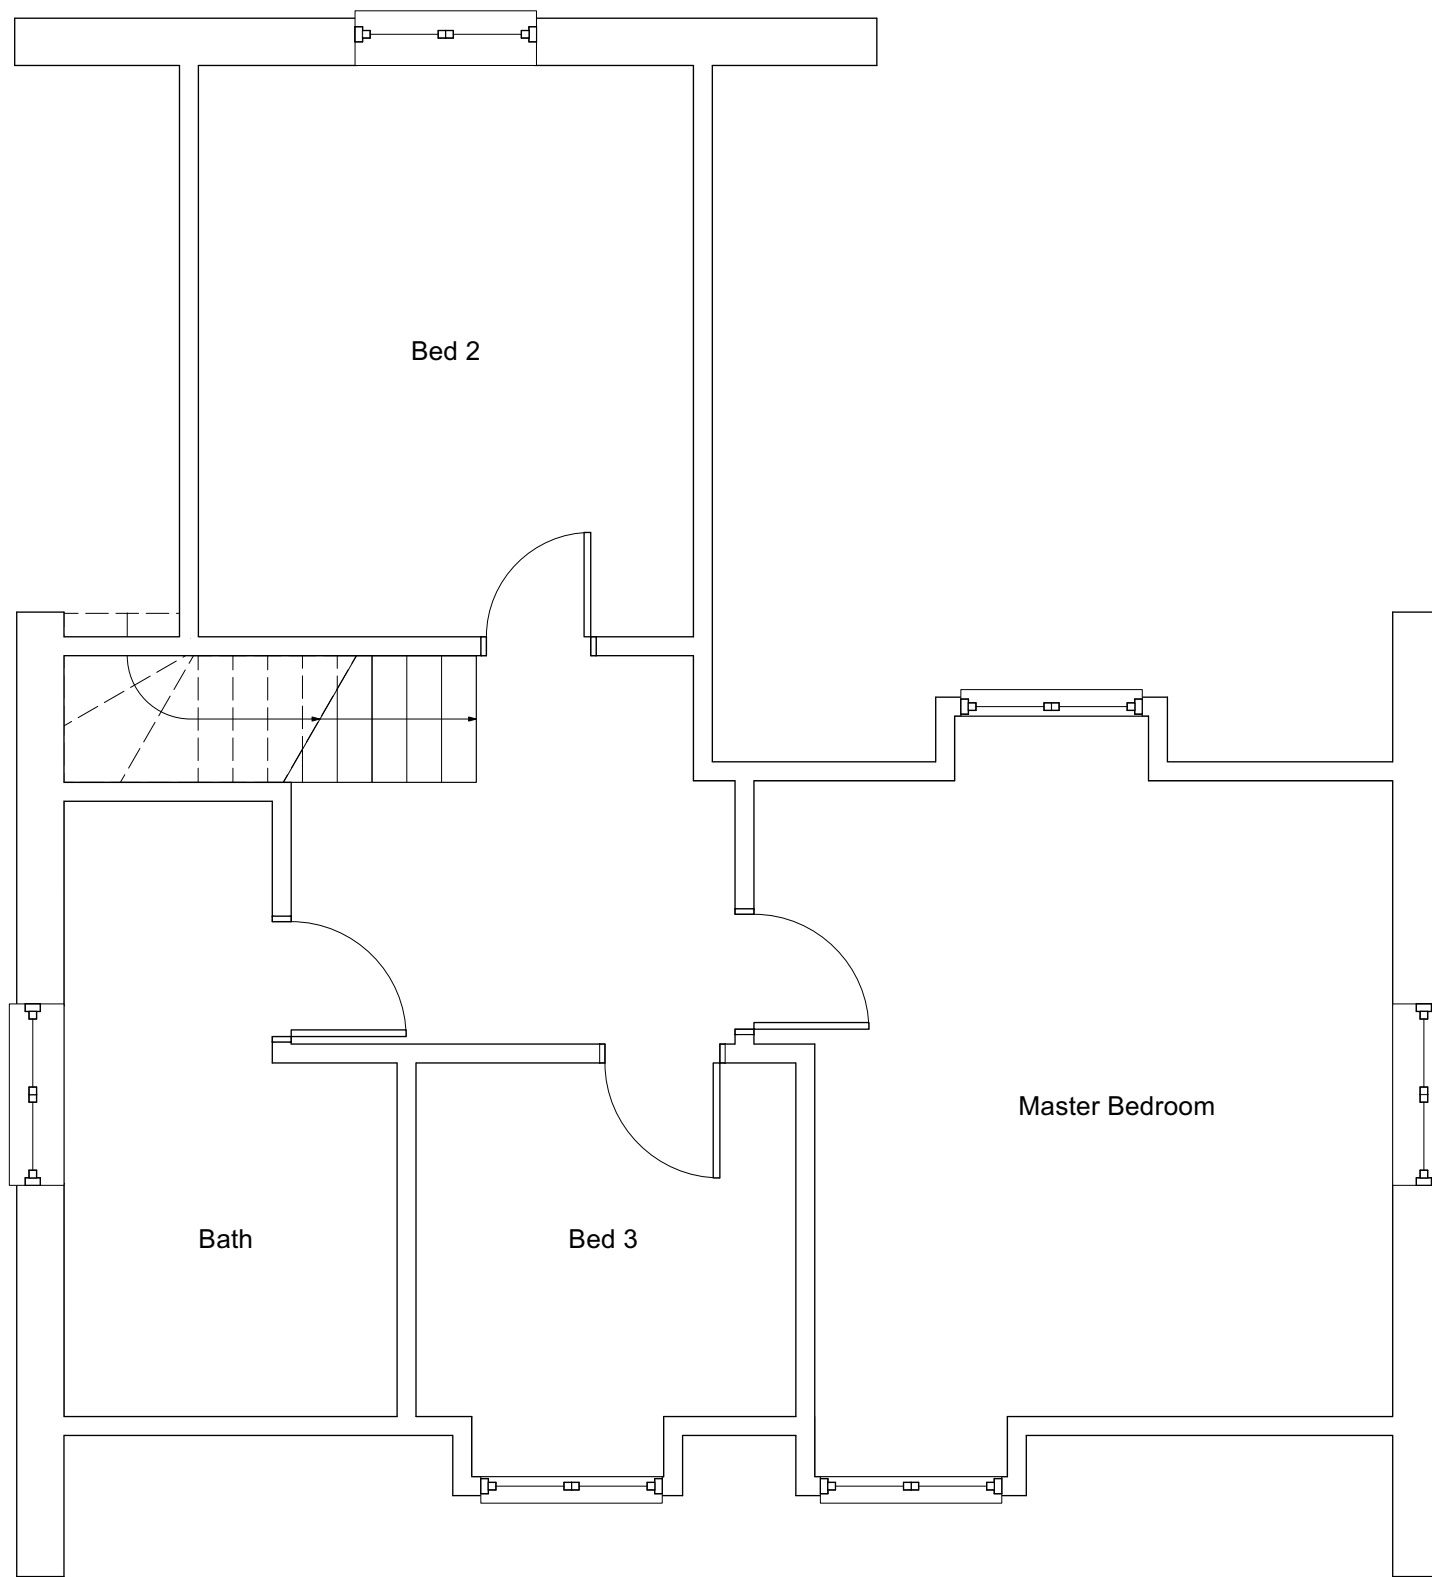

Existing First Floor Plan

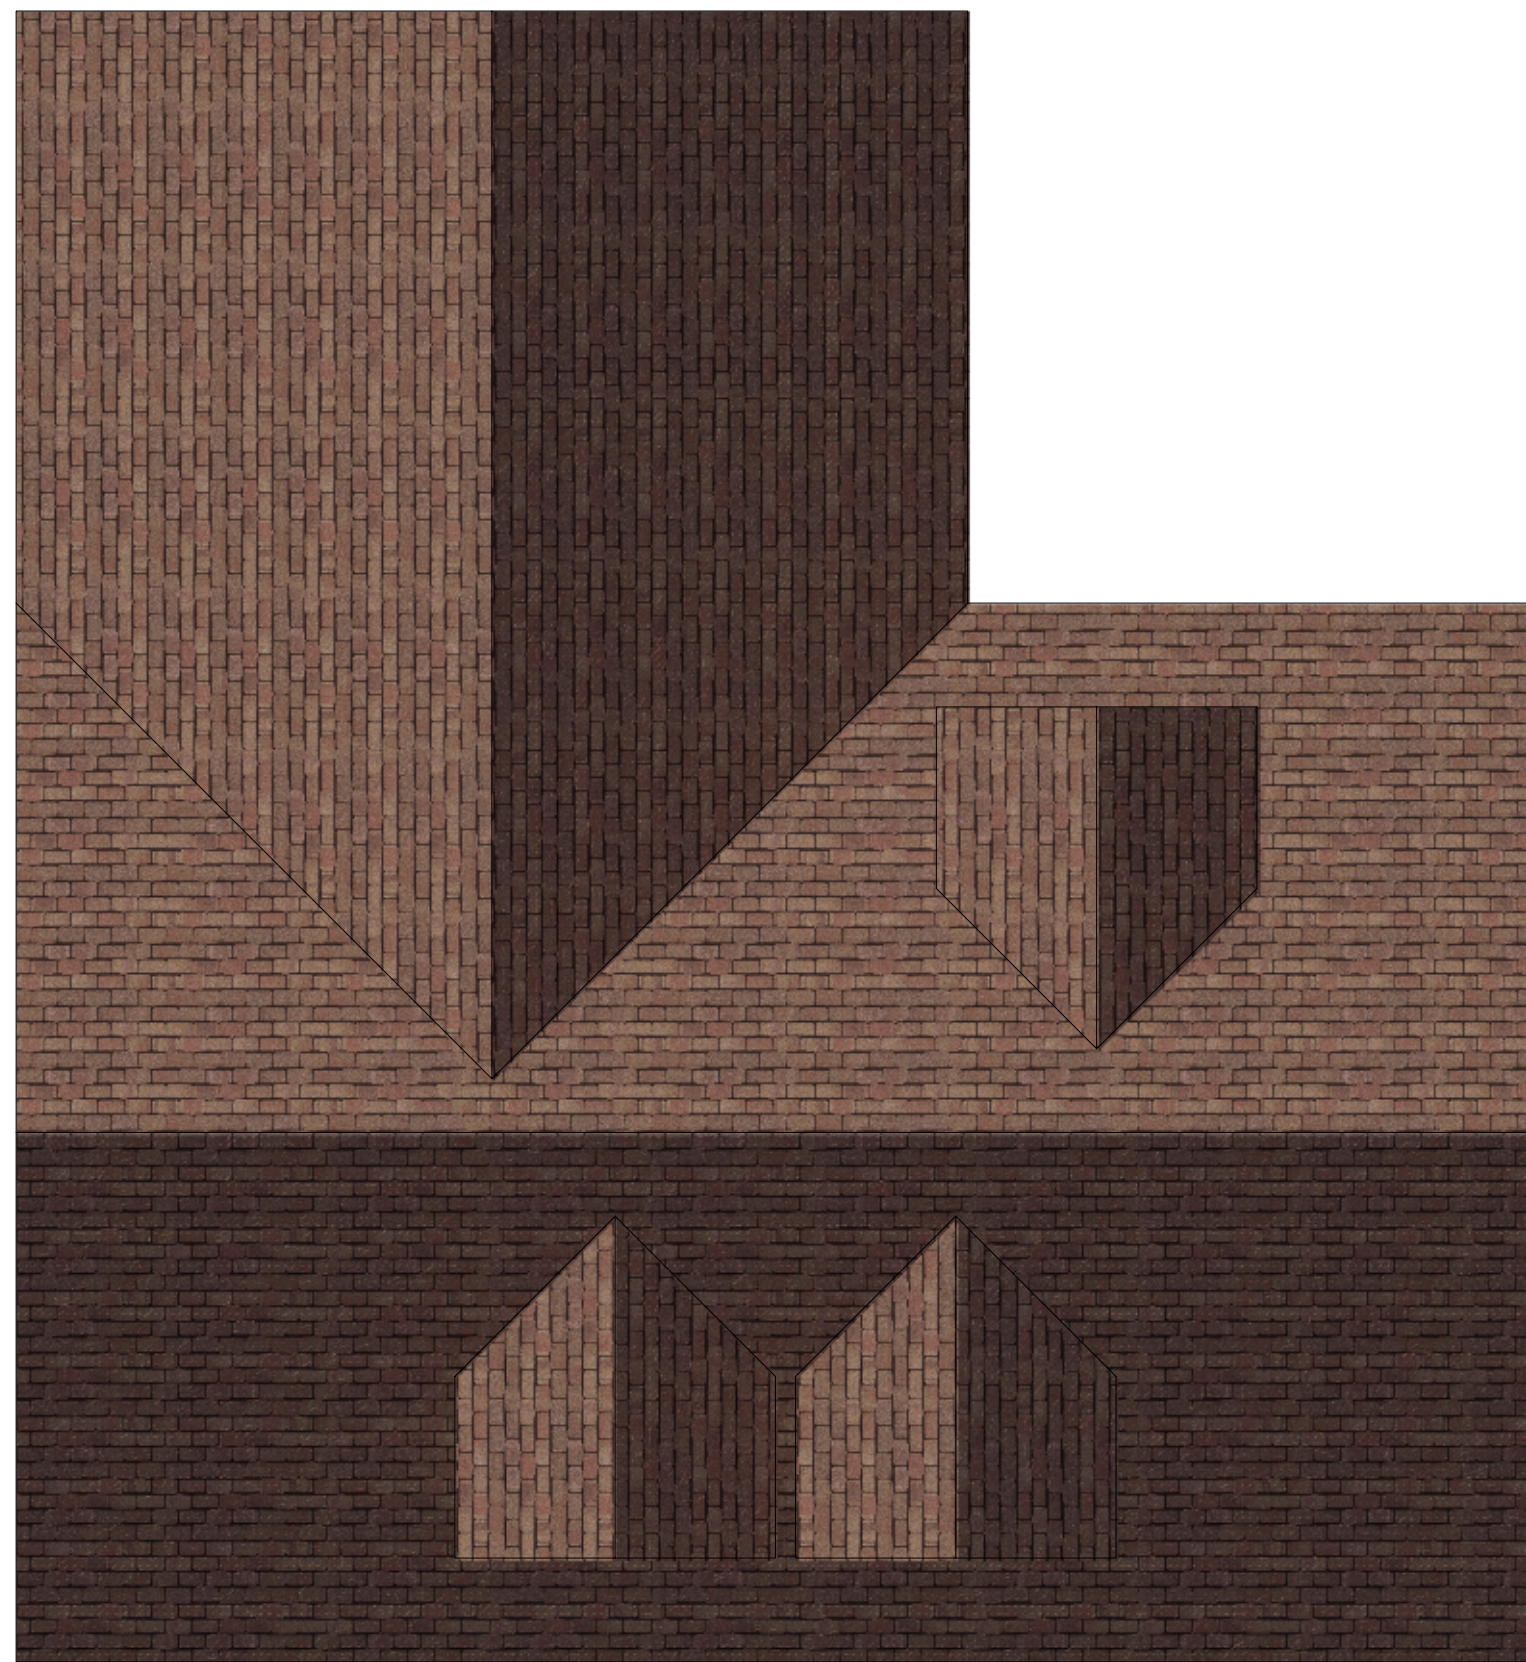

Existing Roof Plan

