



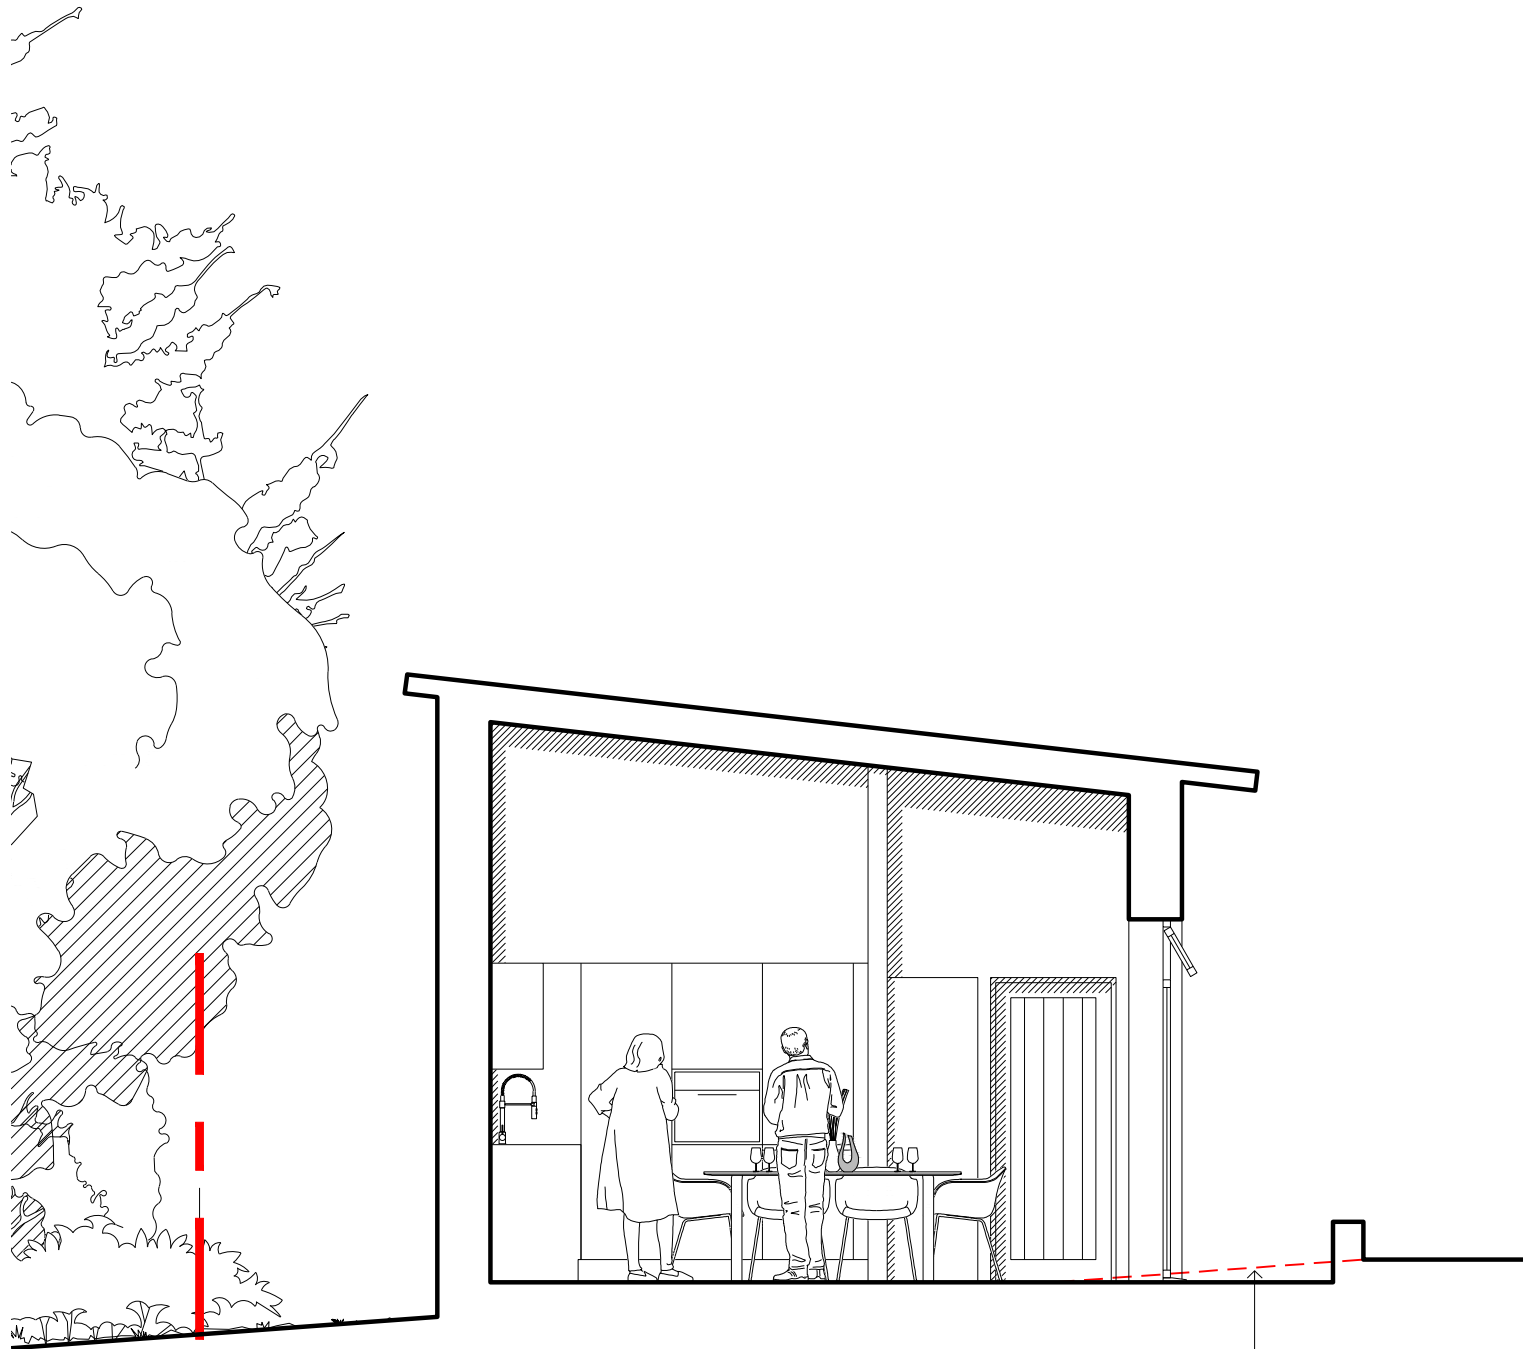

Red dashed line represents the level change compared to the current external ground level.

01 | 1:50 | SECTION A

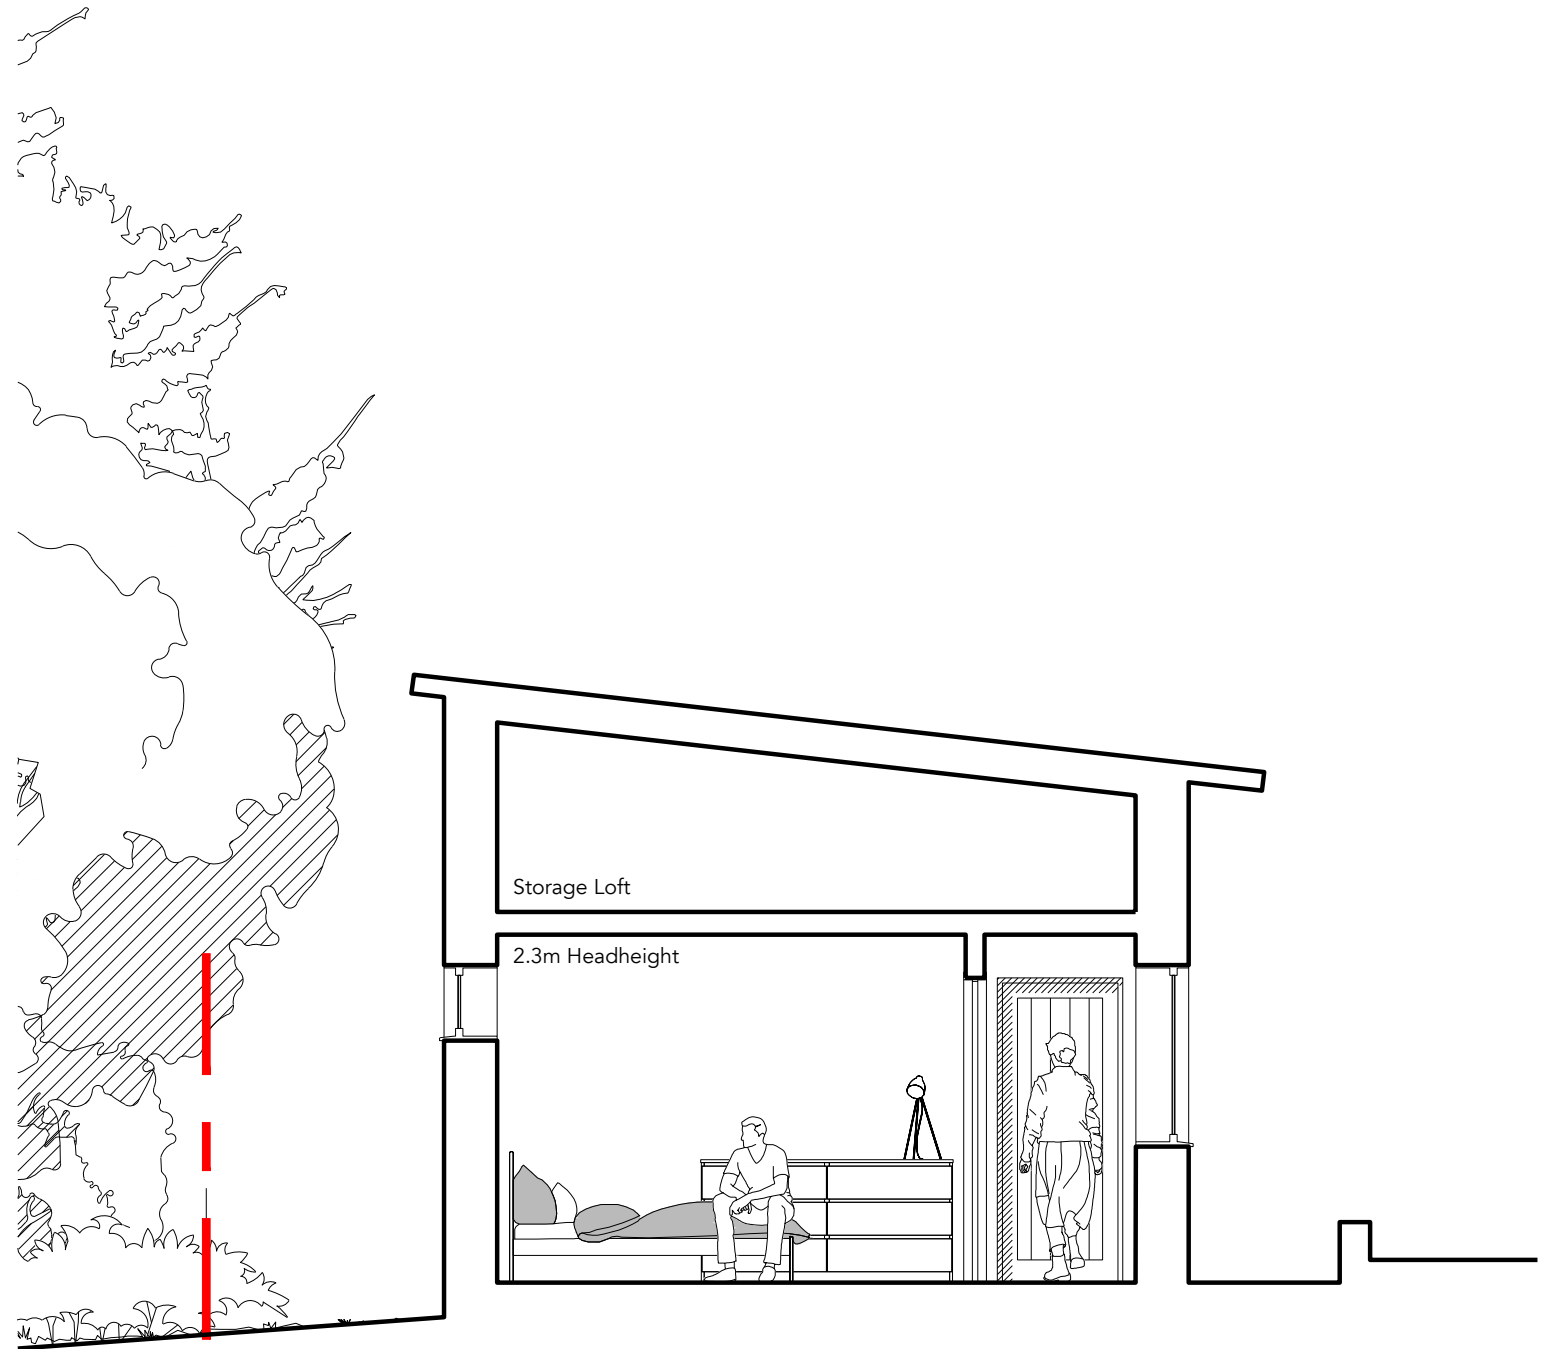

02 | 1:50 | SECTION B

SCALE 1:50 | 10m

0.5 1

2

2.5

--- Application Boundary
--- Site Ownership

D R A W I N G K E Y

STONEY WOOD, SOUTH STREET,
MEOPHAM DA13 0QJ
PROPOSED BARN SECTIONS


S C A L E 1:50 @ A3

D A T E OCTOBER

P U R P O S E PLANNING

R E F E R E N C E 2421 P 130

REV -

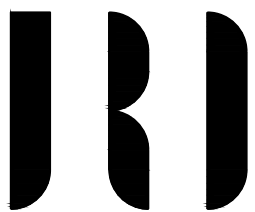

DRAWING INFORMATION DRAWING REVISIONS

Drawing copyright of JRD Kent. Do not scale from drawings. Report all discrepancies, errors & omissions. Check dimensions on site before commencing works. Materials, Components & Workmanship to comply with British & European Standards. JRD Kent Ltd | info@jrdkent.com | 07506 911494