
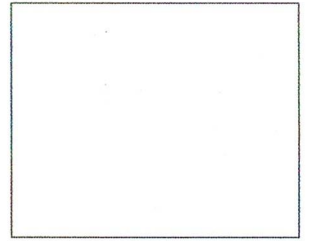


PROPOSED BACK ROAD, 11 / MARGAL DRIVE, RUP, GRAVESEND

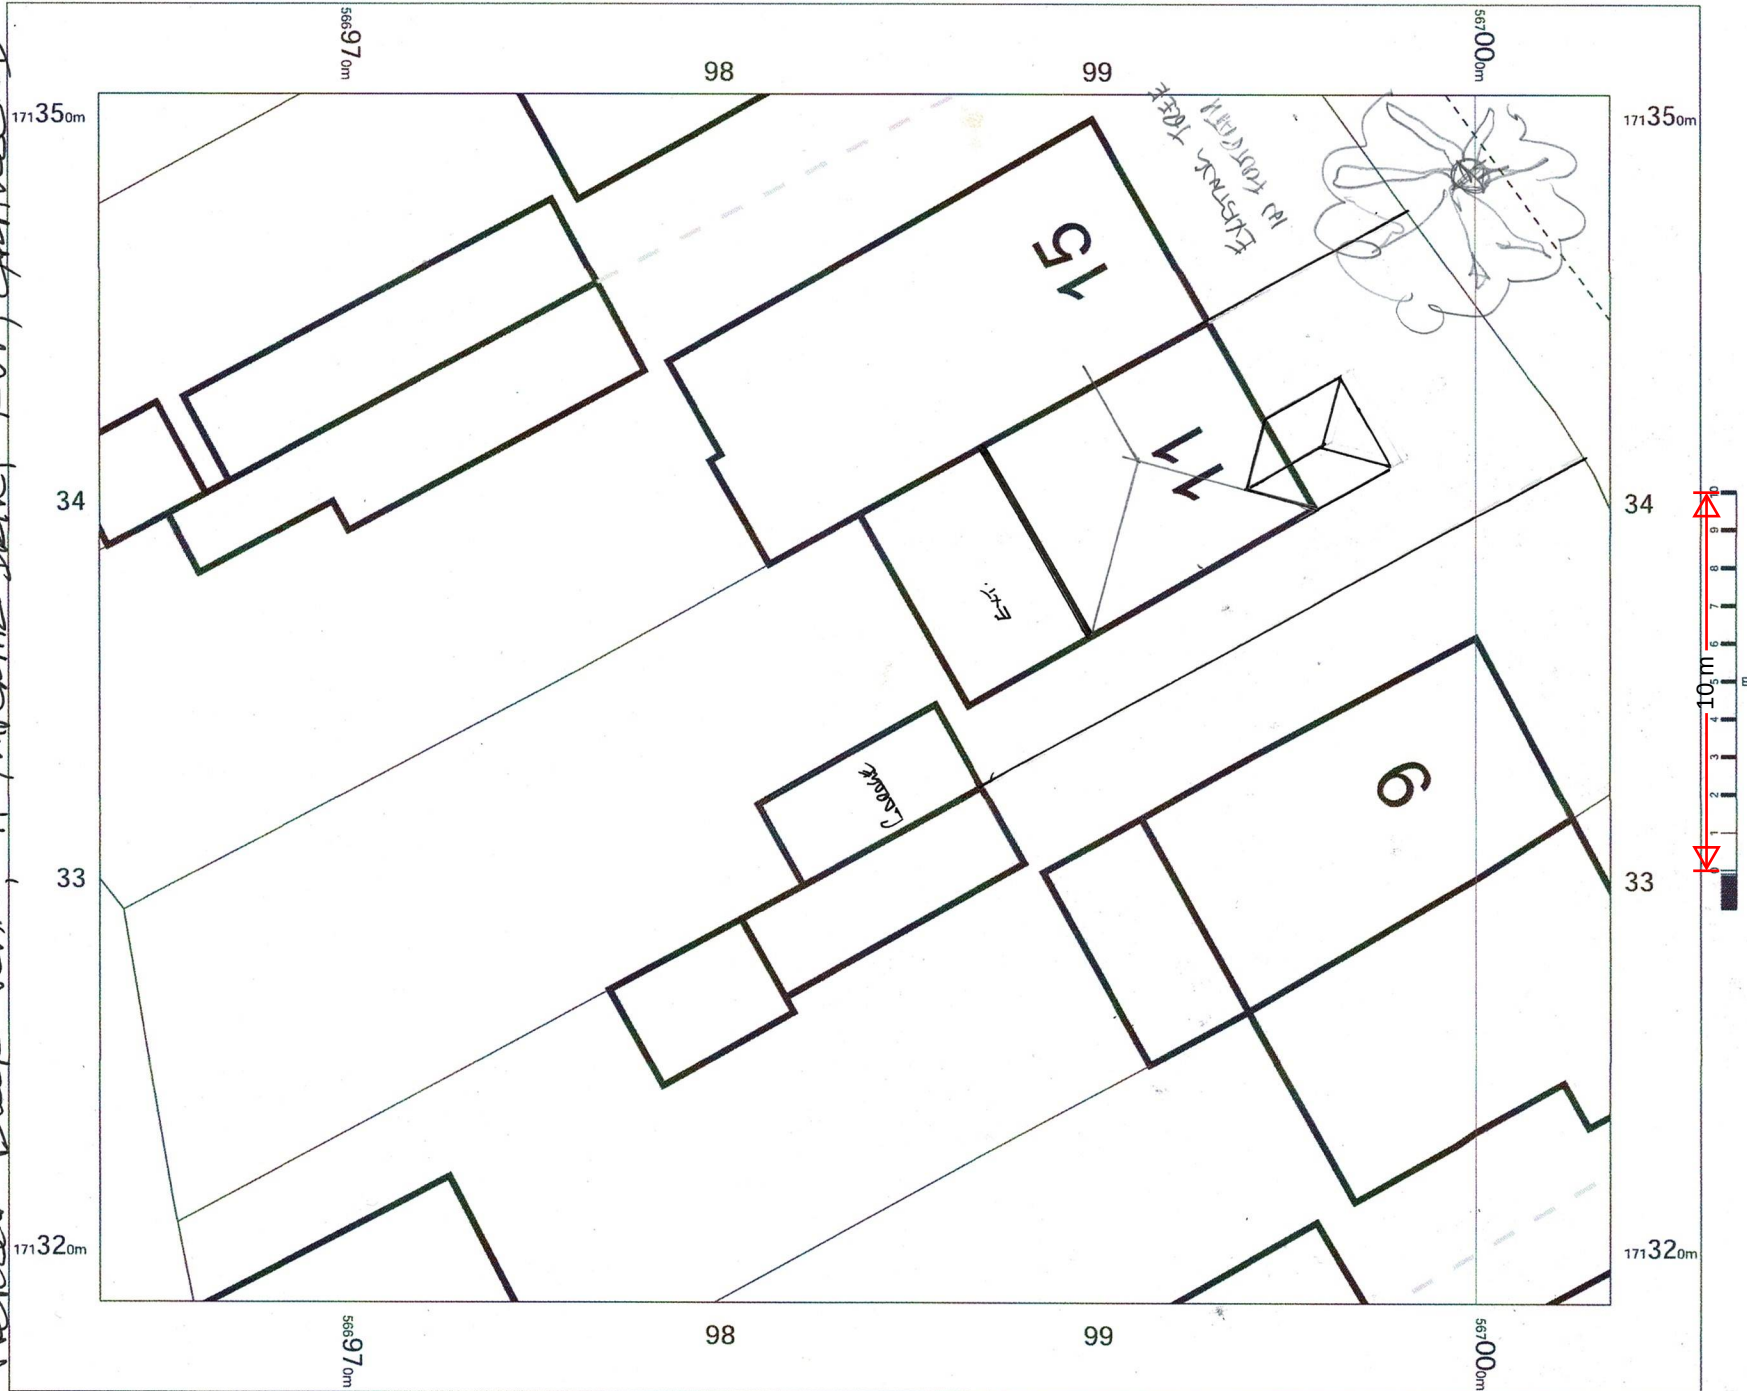

OS MasterMap 1250/2500/10000
scale
Thursday, October 3, 2024, 10:
CM-01187860
www.centremapslive.co.uk

1:200 scale print at A4, Centre:
566984 E, 171335 N

©Crown Copyright Ordnance
Survey. Licence no. AC0000849896

