


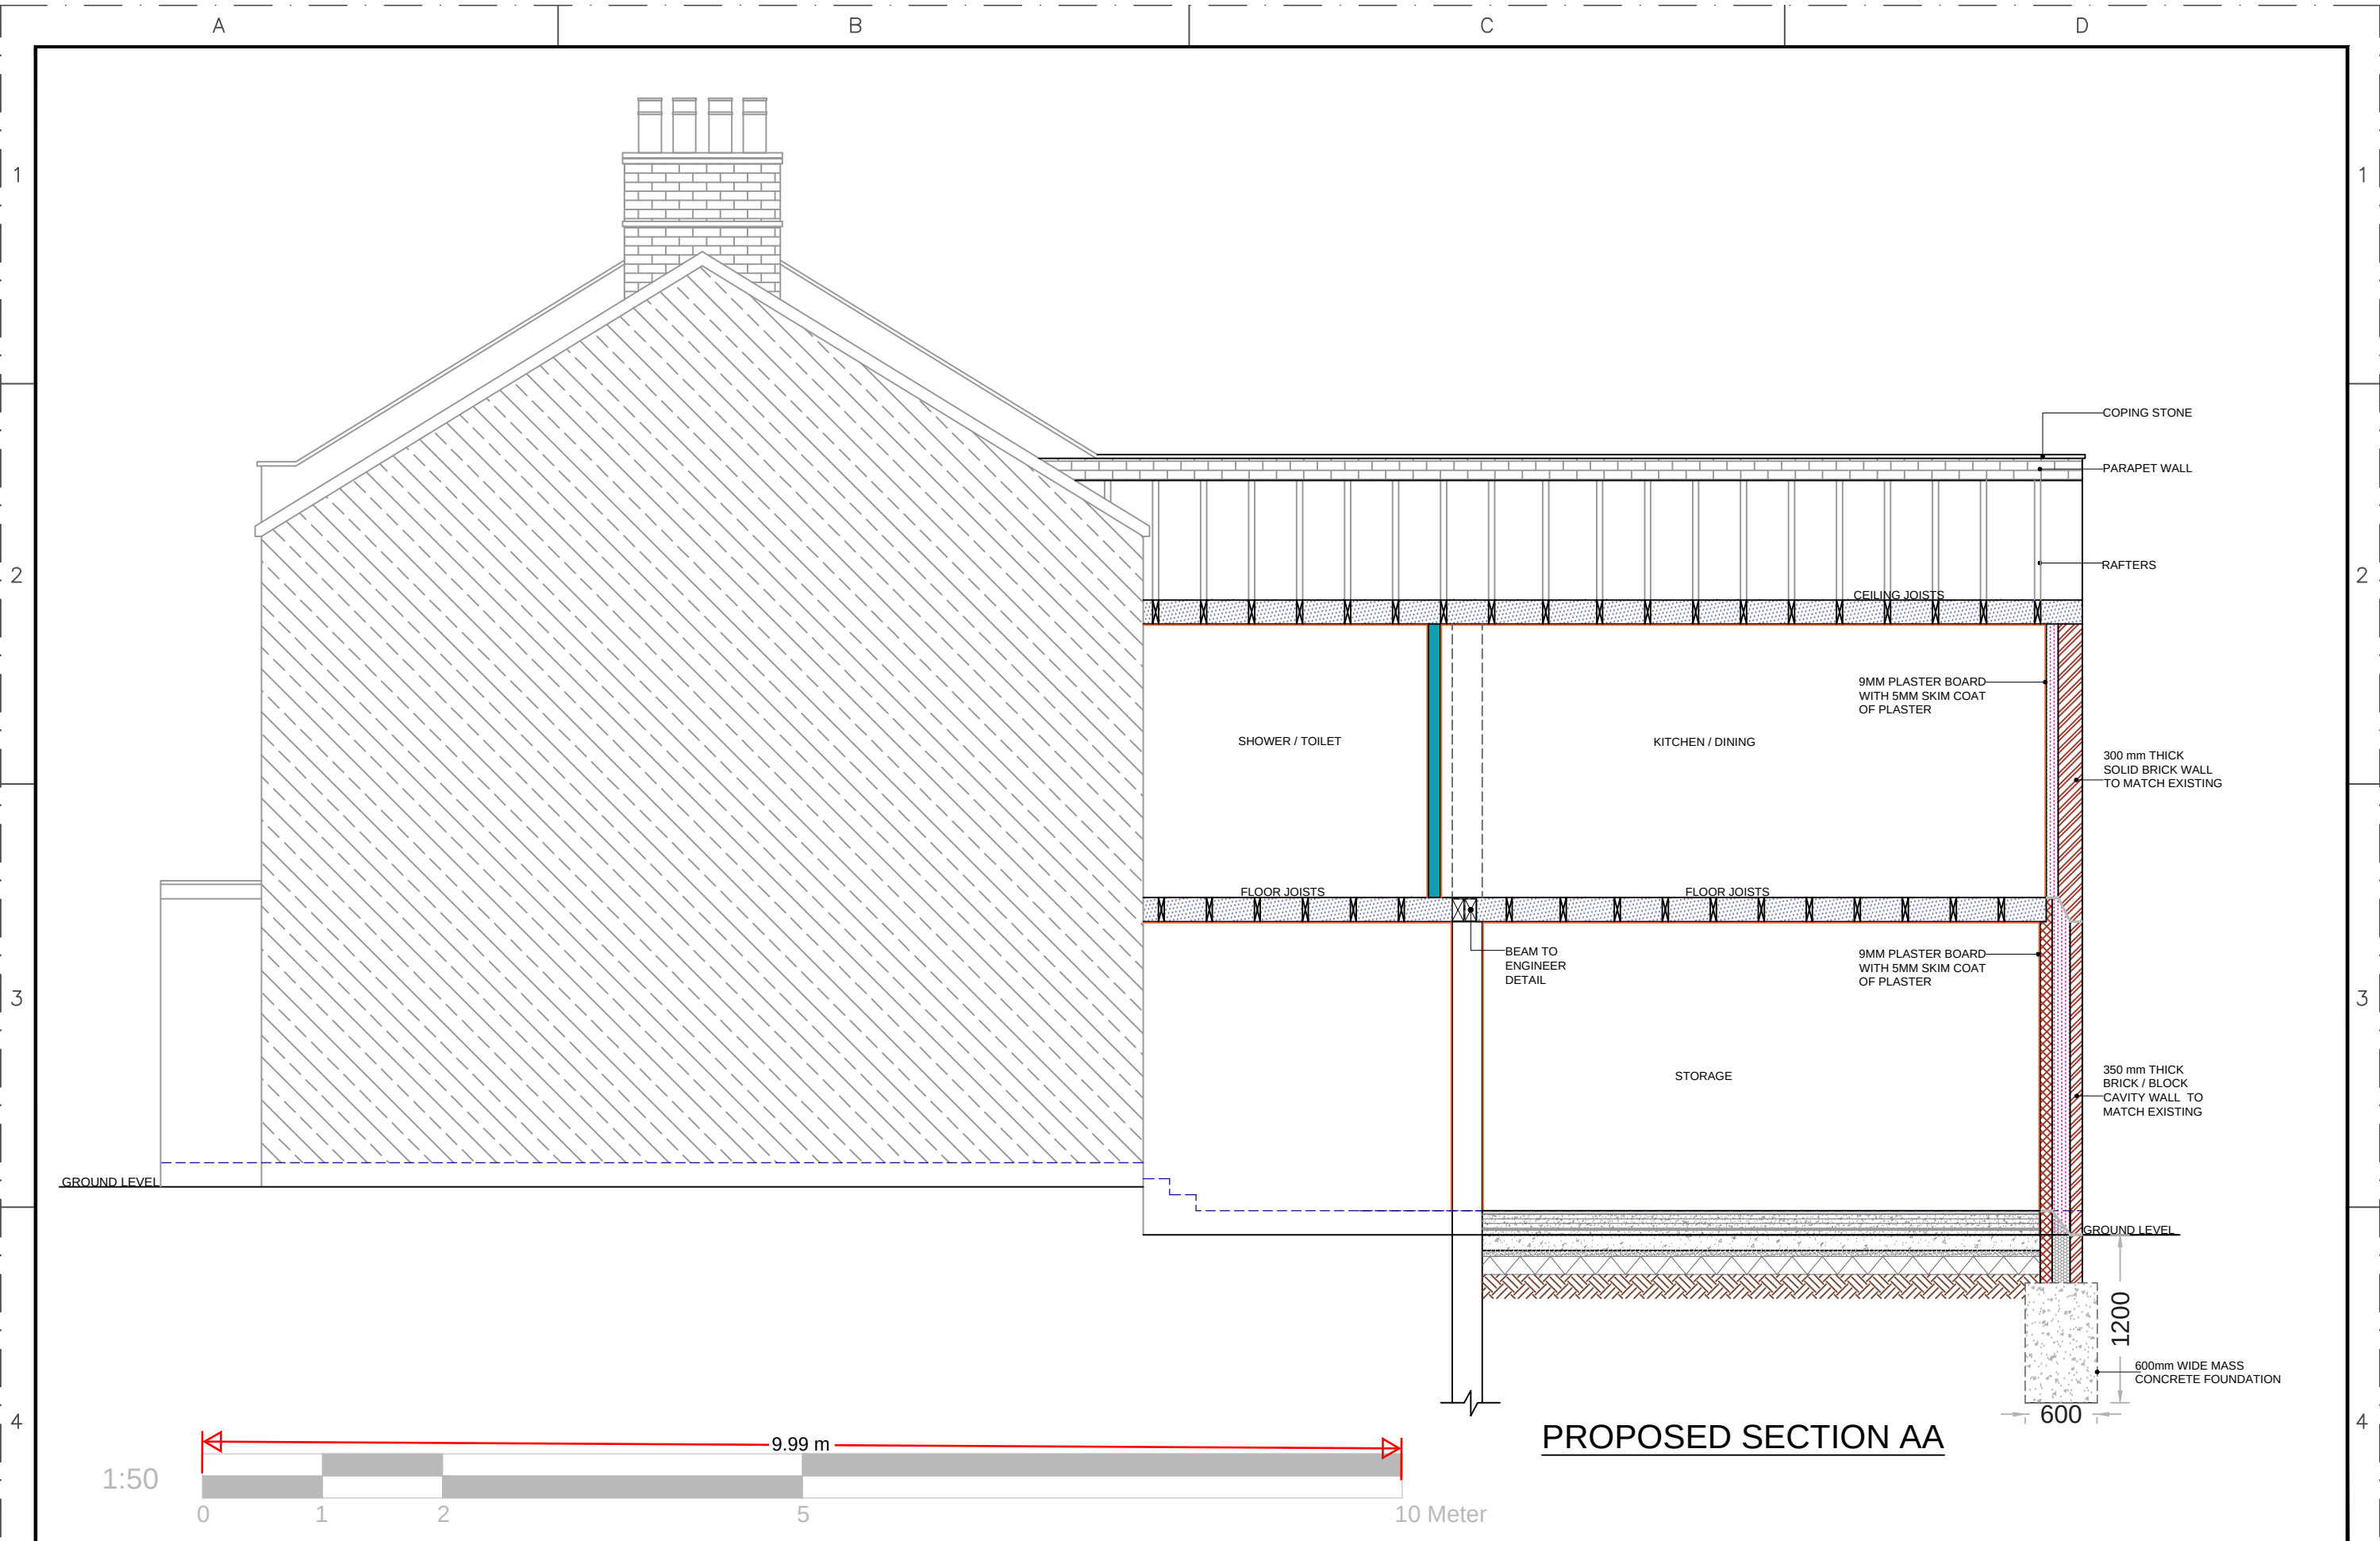

PROPOSED SECTION AA

|                    |  |   |    |      |          |    |     |   |                |   |                           |
|--------------------|--|---|----|------|----------|----|-----|---|----------------|---|---------------------------|
| REFERENCE DRAWINGS |  | GENERAL NOTES<br>This drawing is for planning use only do not use this drawing for any purpose other than that for which it was issued.<br>Structural Design and Building Control Approval is required before construction commences.<br>This drawing is subject to copyright do not reproduce this drawing without prior permission. | No | DATE | REVISION | BY | CHK | <div>CONSULTANT</div> <div>CIVIL ENGINEERS<br/>STRUCTURAL ENGINEERS<br/>ARCHITECTURAL DESIGNERS<br/>Contact: 07947249323</div> | DRAWN<br>SH    | CLIENT/PROJECT<br><b>26 Perry Street<br/>Northfleet Kent DA11 8RE</b><br>TITLE<br>PROPOSED SECTION AA | DRAWING No.<br><b>D06</b> |
|                    |  |   |    |      |          |    |     |   | CHECKED<br>A.R |   | SCALE: 1:50               |
|                    |  |   |    |      |          |    |     |   | PROJECT NO.    |   | DATE: 28-09-2024          |
|                    |  |   |    |      |          |    |     |   |                |   |                           |