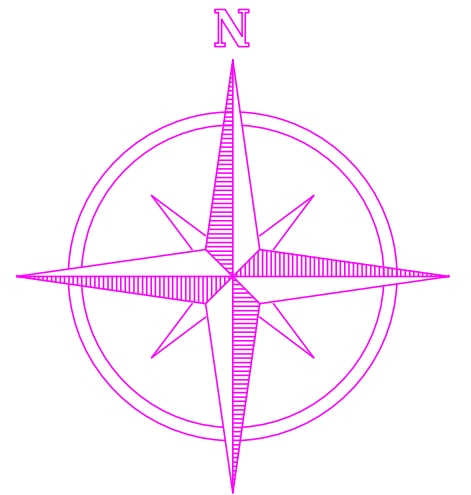
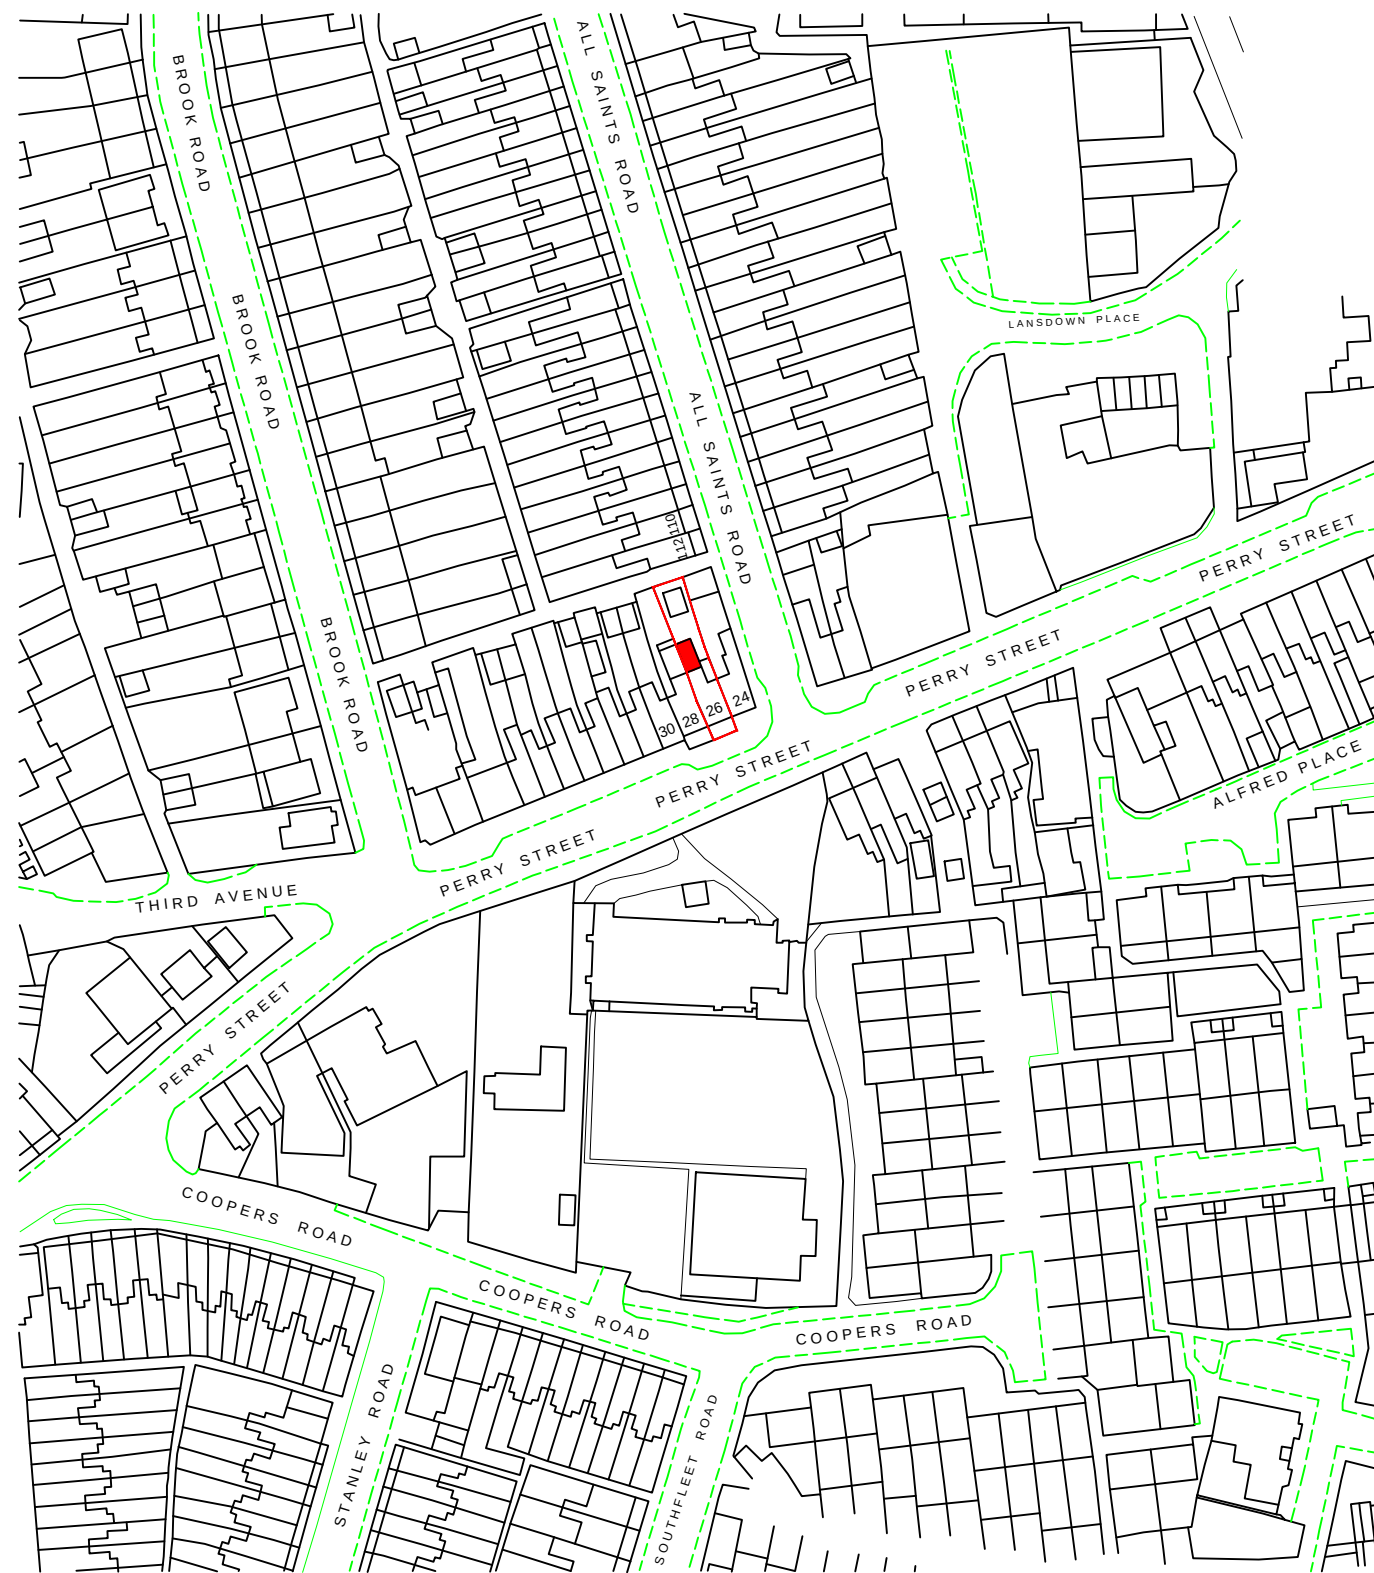


LOCATION PLAN

SCALE: 1:1250

REFERENCE DRAWINGS		GENERAL NOTES This drawing is for planning use only do not use this drawing for any purpose other than that for which it was issued. Structural Design and Building Control Approval is required before construction commences. This drawing is subject to copyright do not reproduce this drawing without prior permission.	No	DATE	REVISION	BY	CHK	CONSULTANT		DRAWN	CLIENT/PROJECT	DRAWING No.
								 CIVILS CONSULTING LTD. CIVIL ENGINEERS STRUCTURAL ENGINEERS ARCHITECTURAL DESIGNERS Contact: 07947249323	SH	26 Perry Street Northfleet Kent DA11 8RE	D08	
							A.R		TITLE			SCALE: 1:1250
										PROJECT NO.	SITE LOCATION	DATE: 28-09-2024