

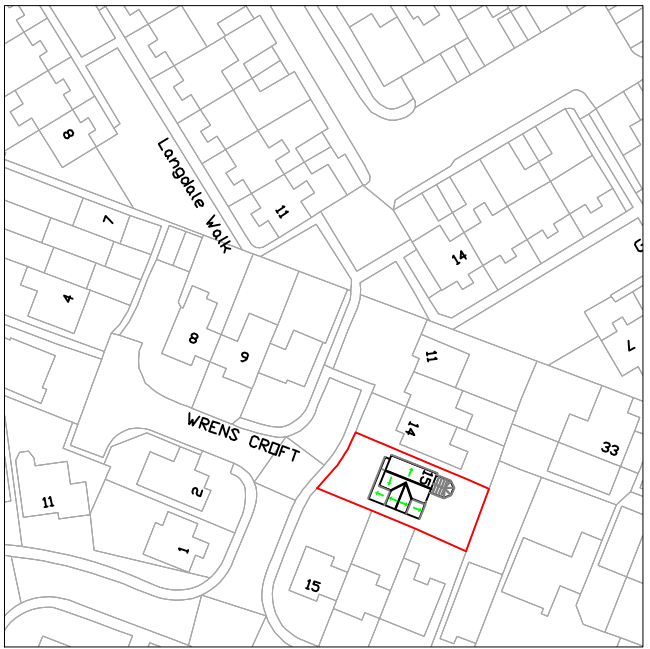


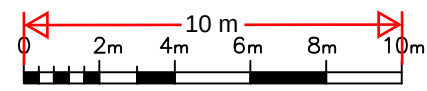

OS Plan Scale 1:1250

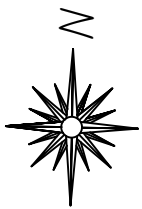

1:200 @ A1

P1	ISSUED TO PLANNING	XX.04.23	
Rev		Date	
IMPERIAL 9A THE PINNACLE - 160 HIGH ROAD - RM6 6PN STRUCTURAL PLANNING LTD 07940121222			
Job Title			
15 Wrens Croft Gravesend DA11 8SZ			
Drawing Title			
Existing Block Plan with Location Plan			
Scale	Date		
1:200 @ A1			
Job No.	Dwg No.	Rev	
51-1000-9	S01	P1	