
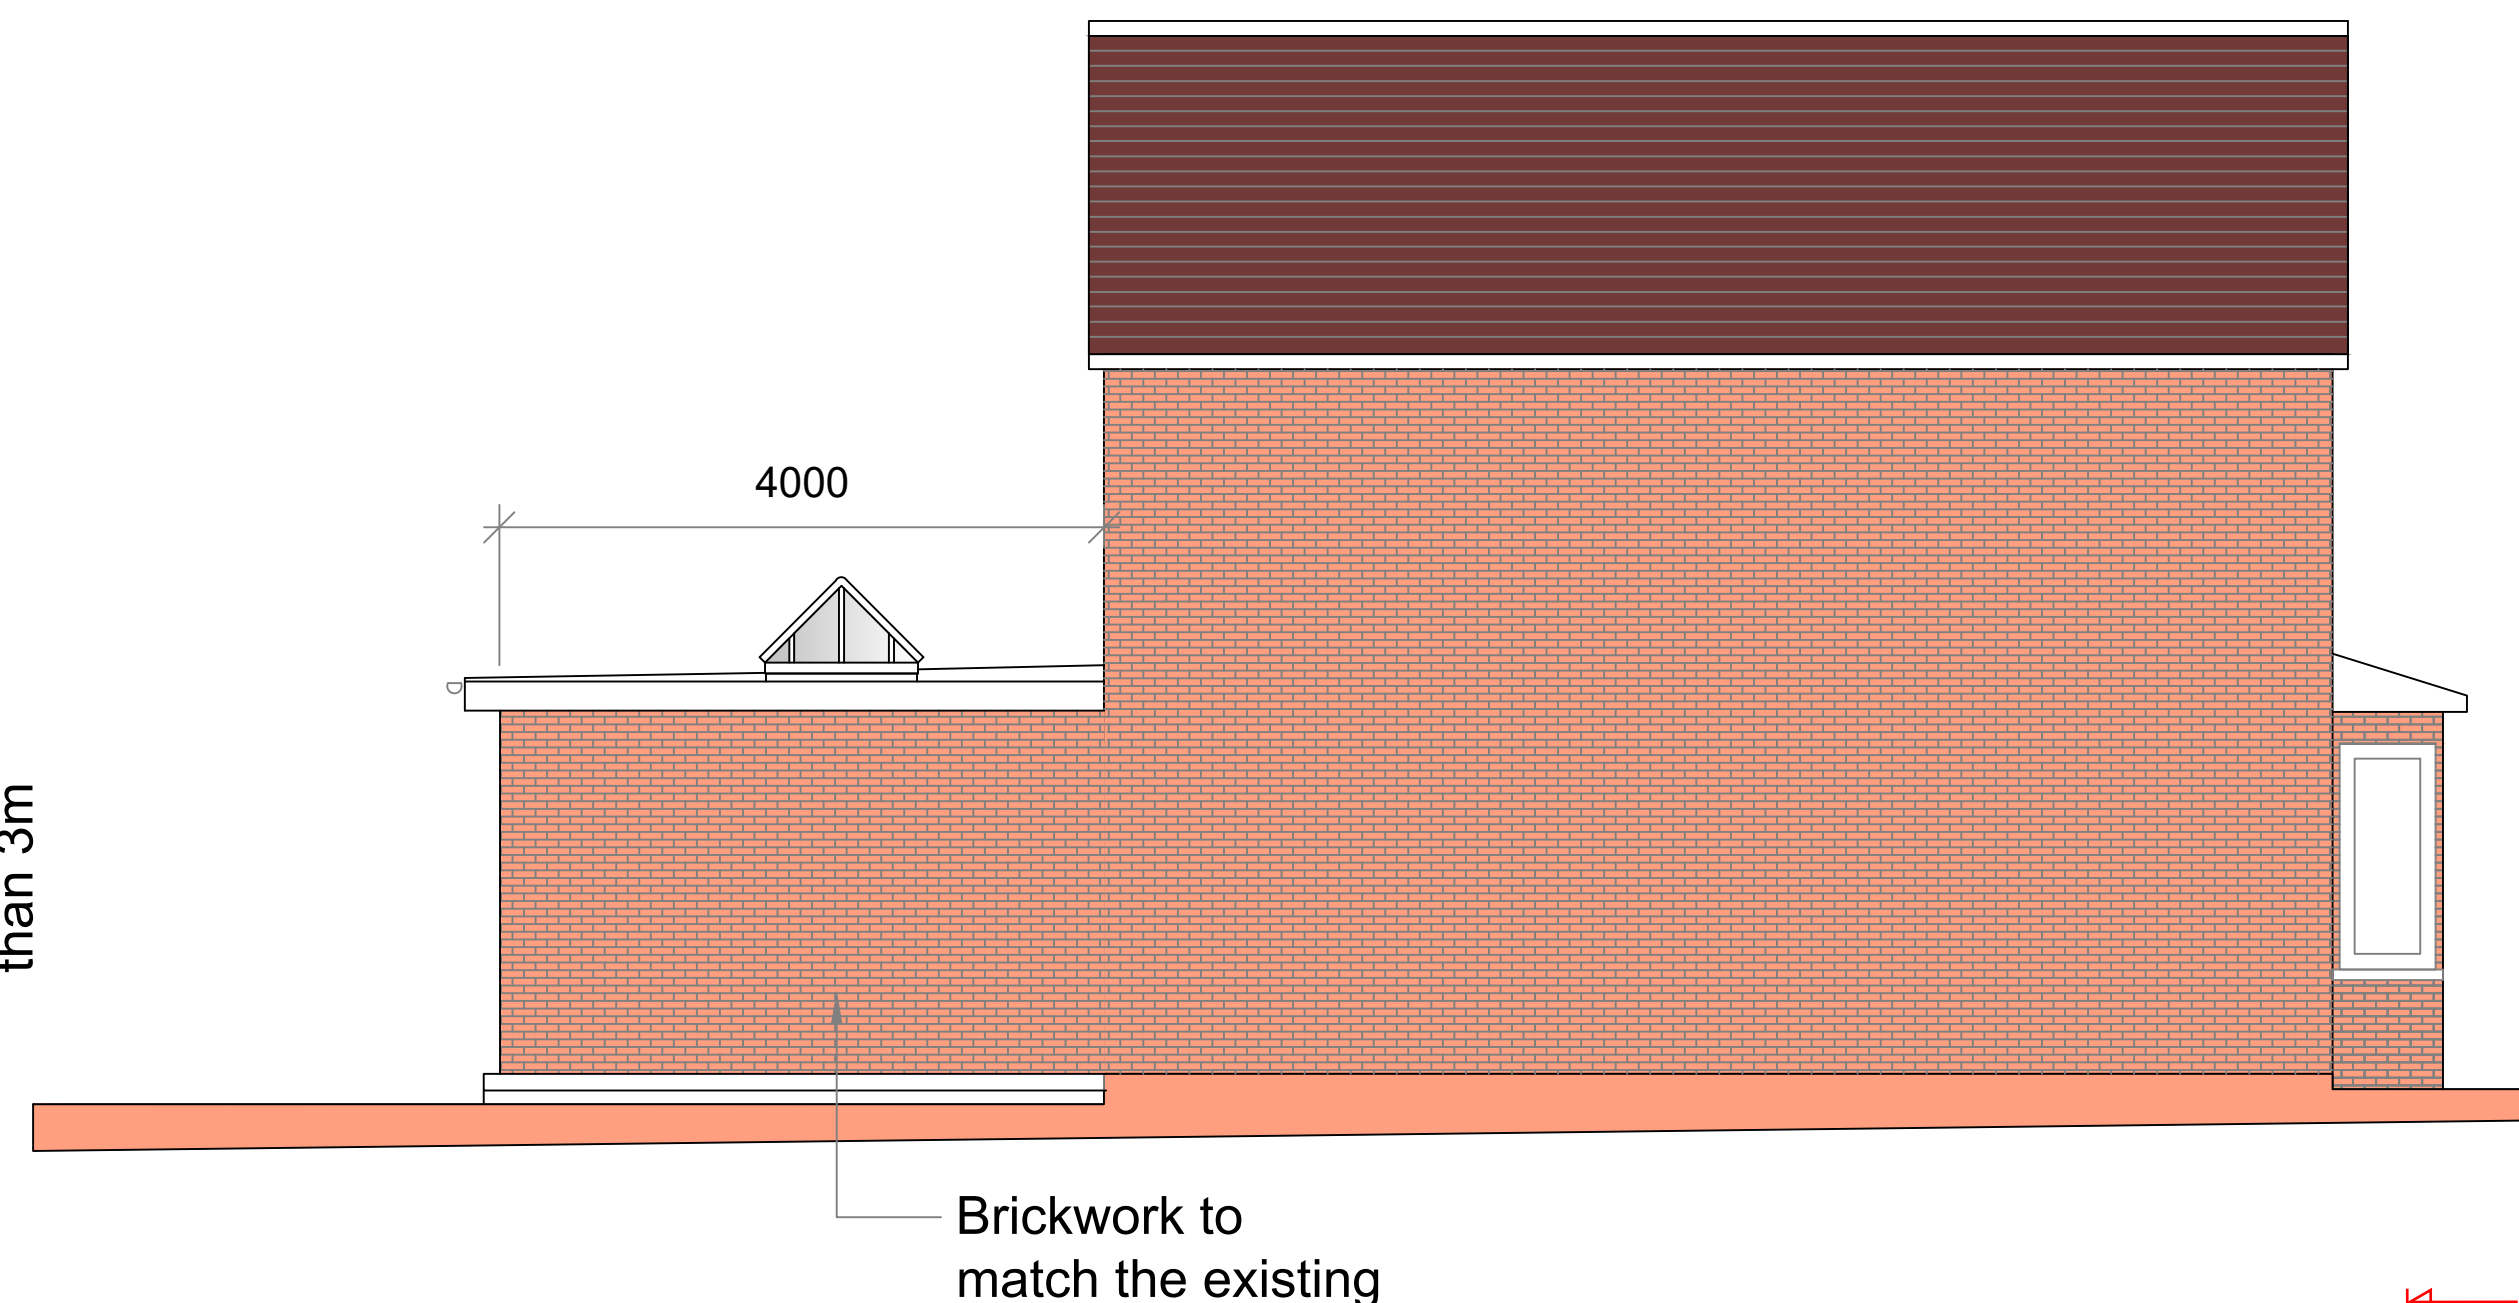
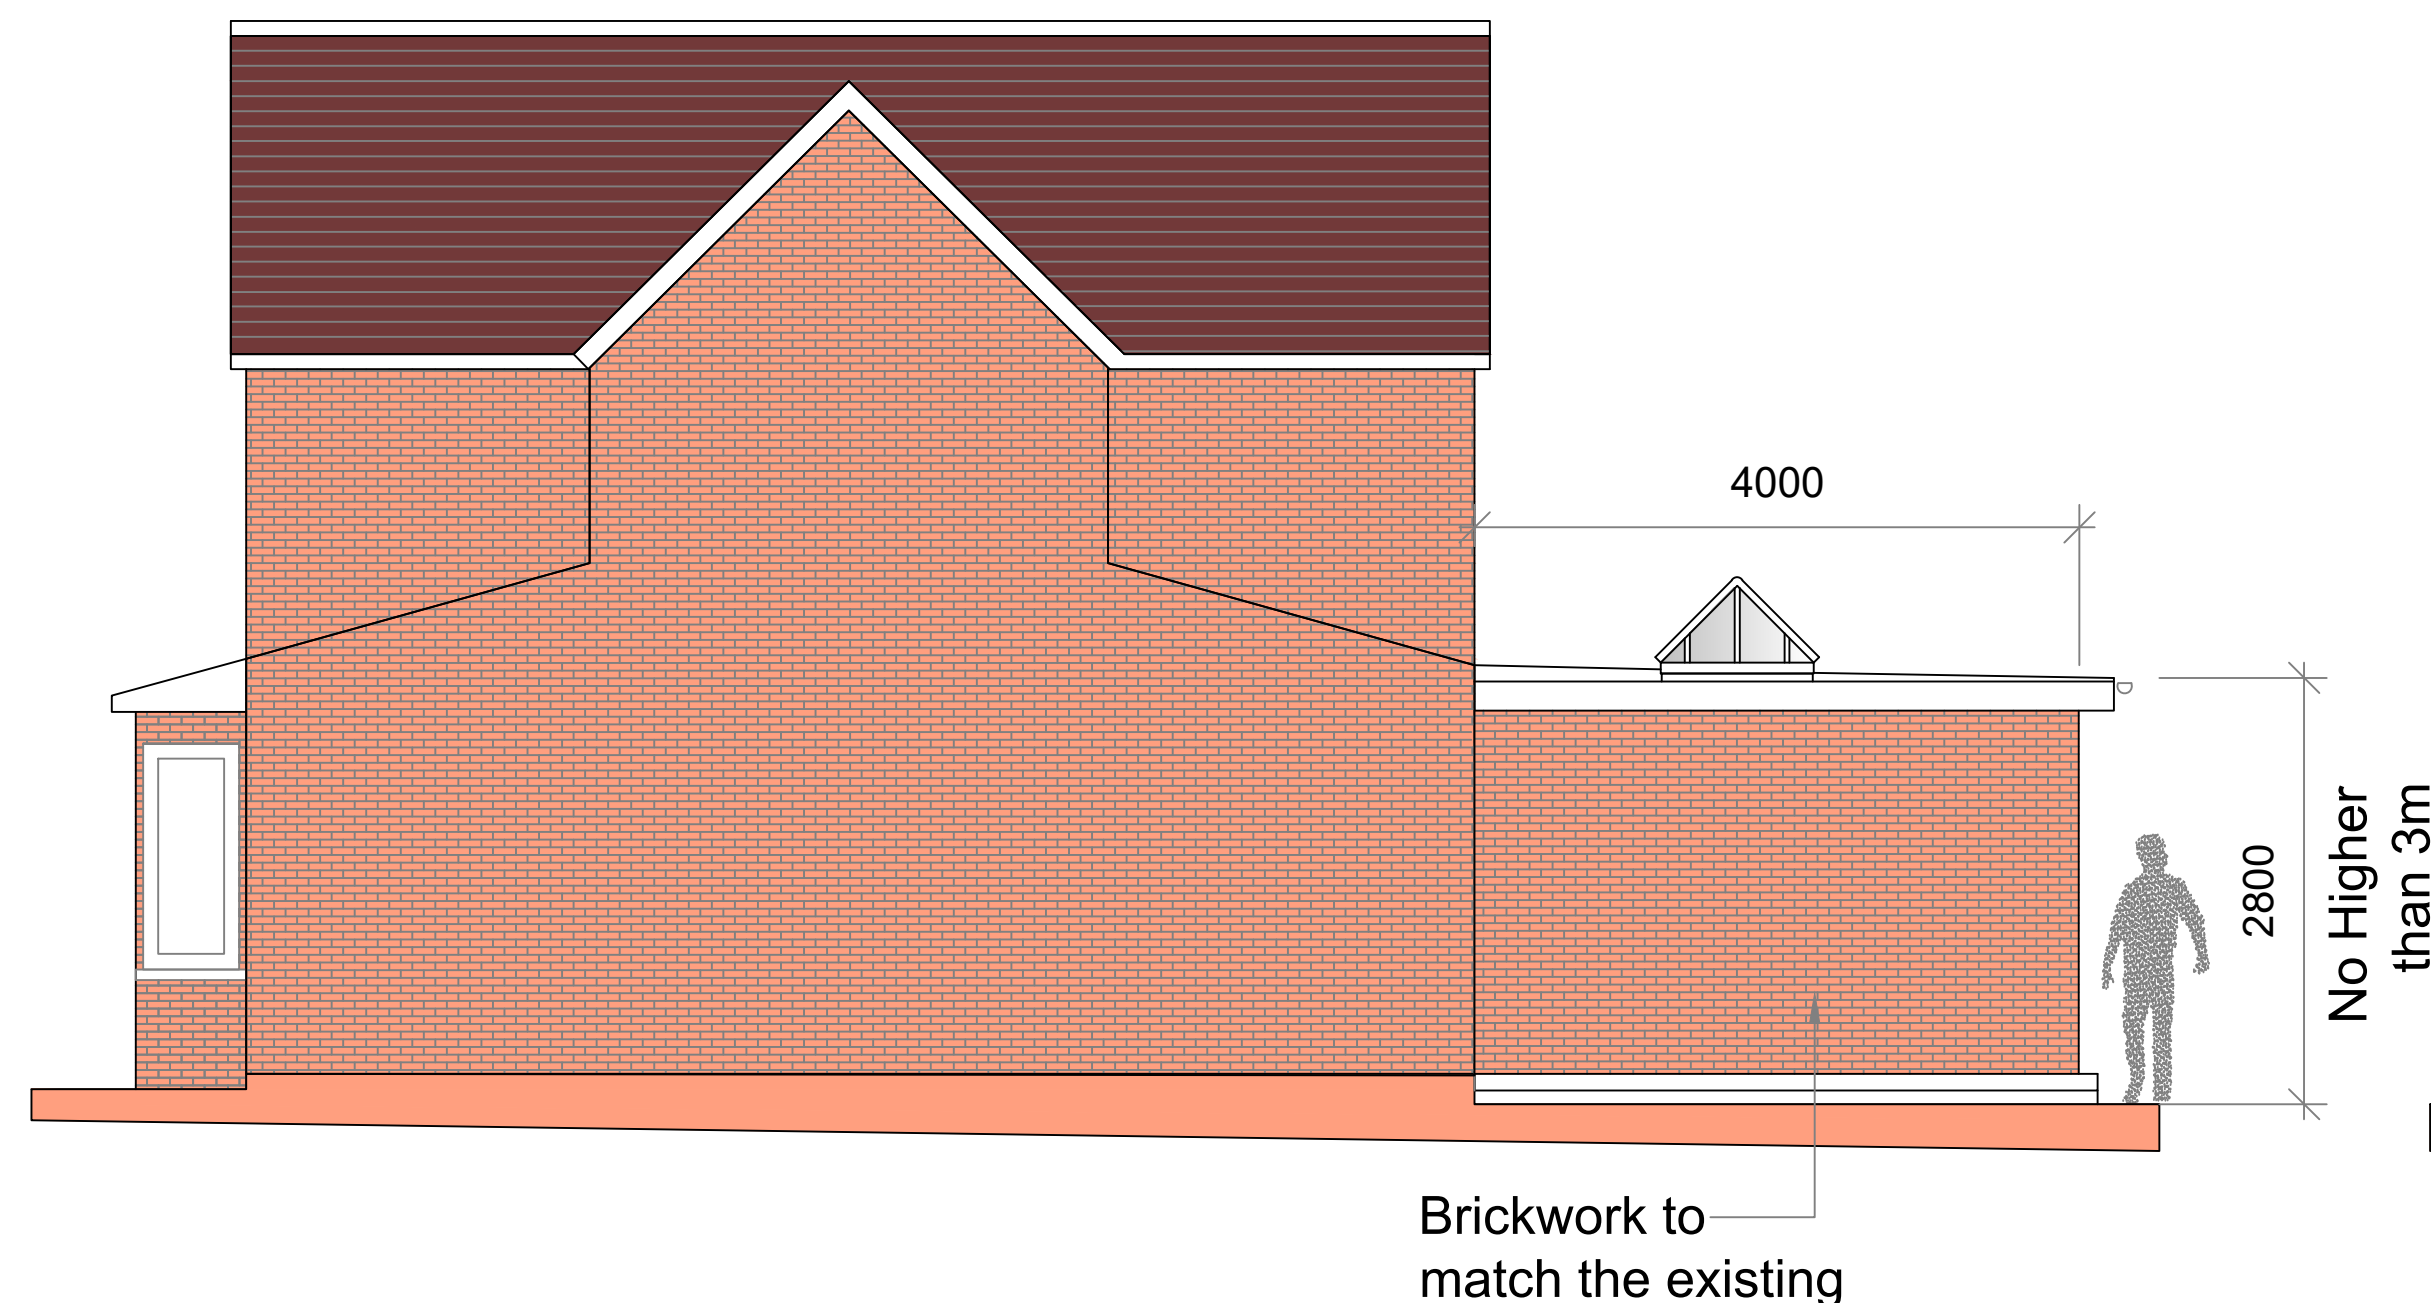
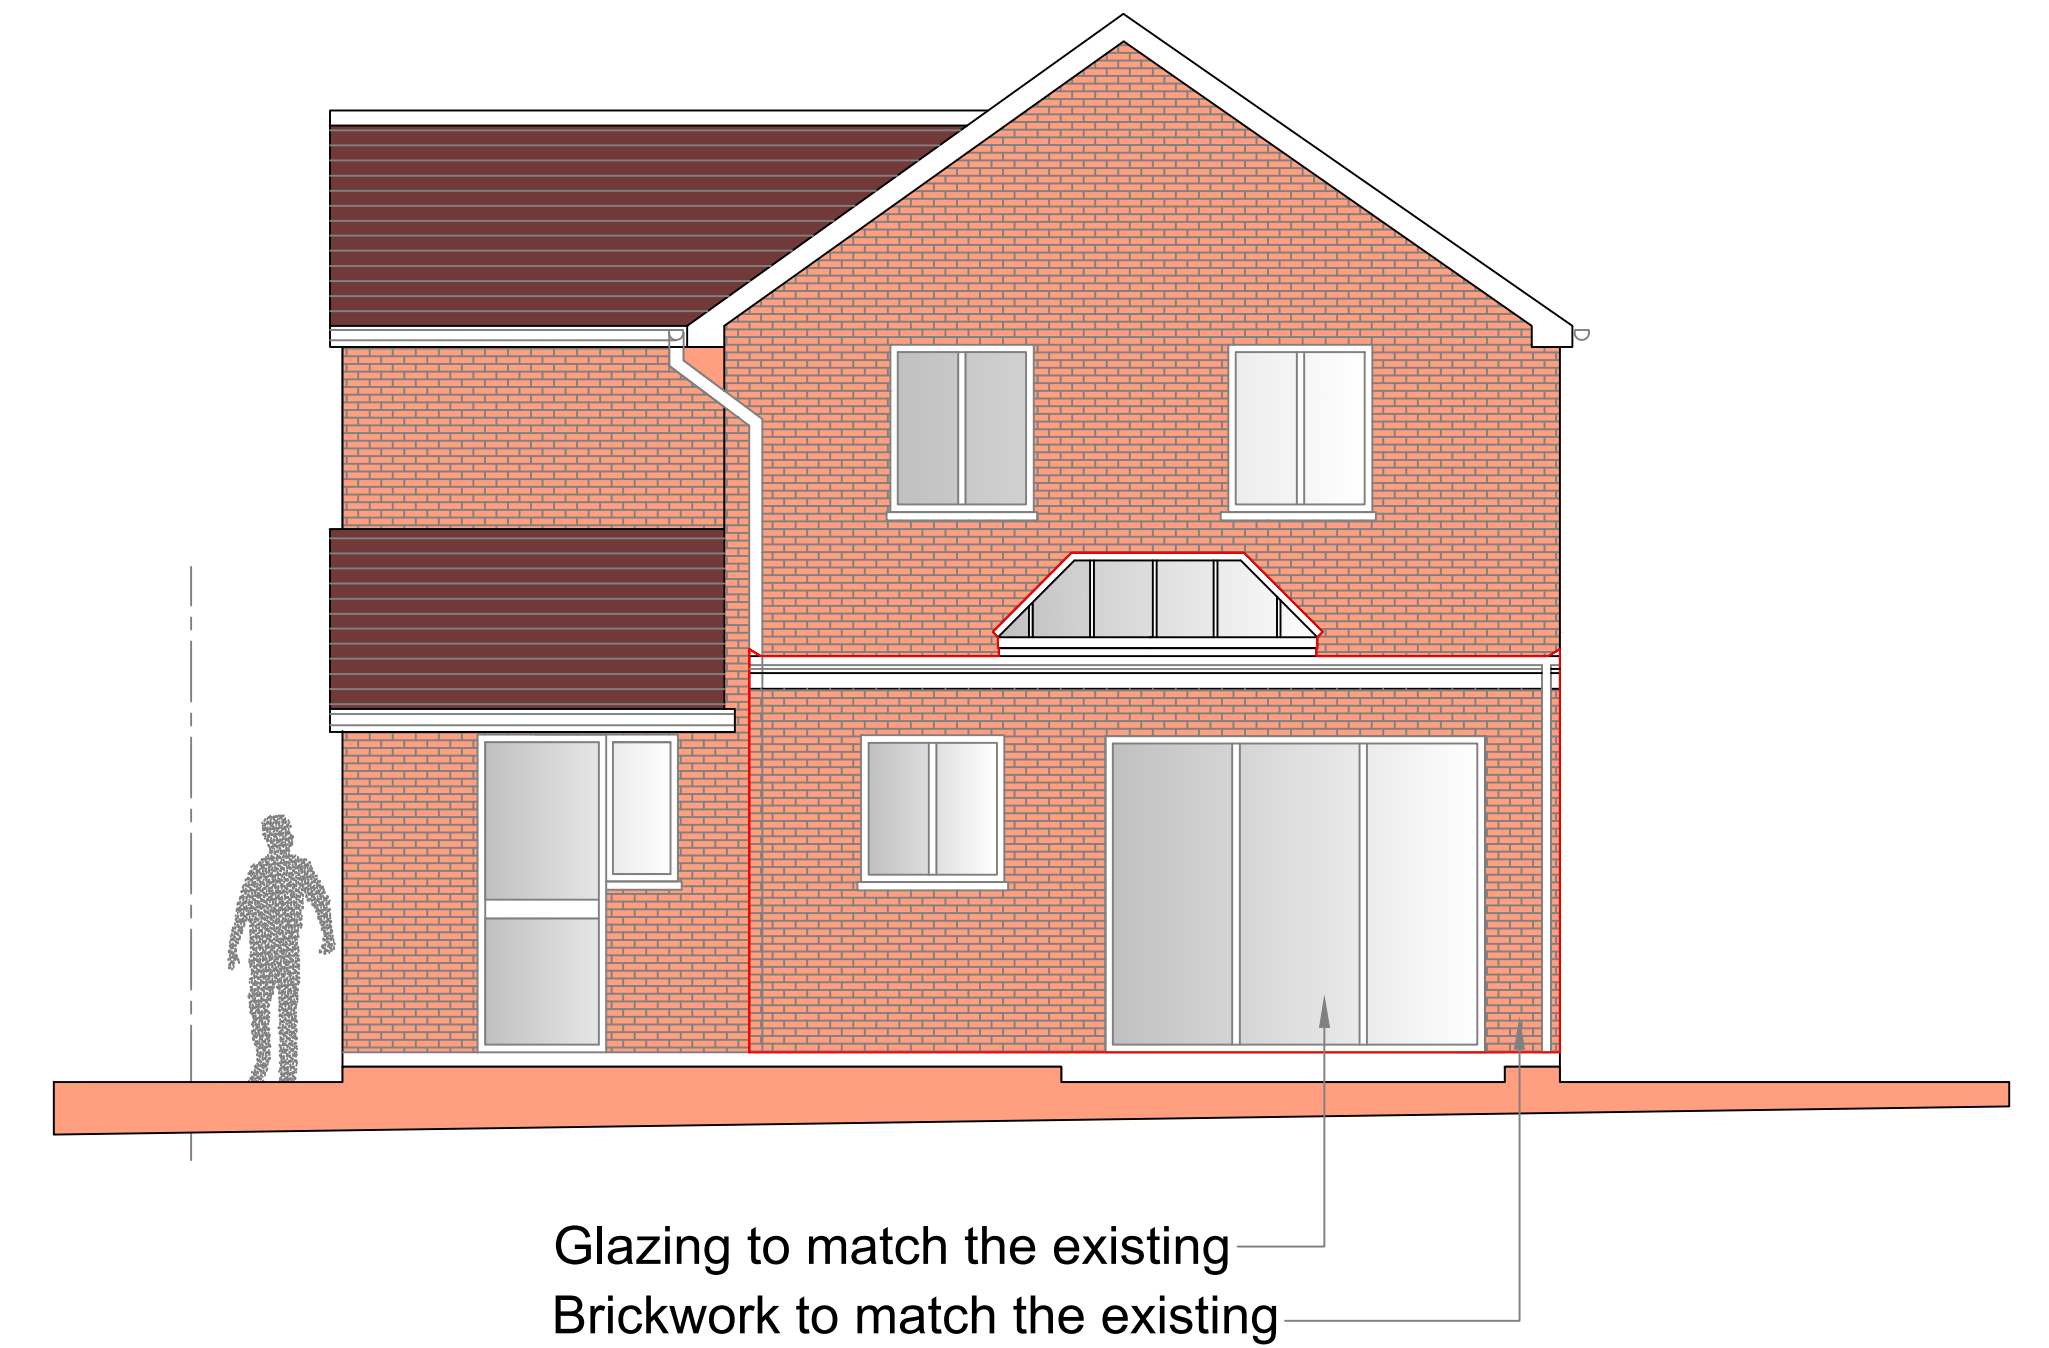
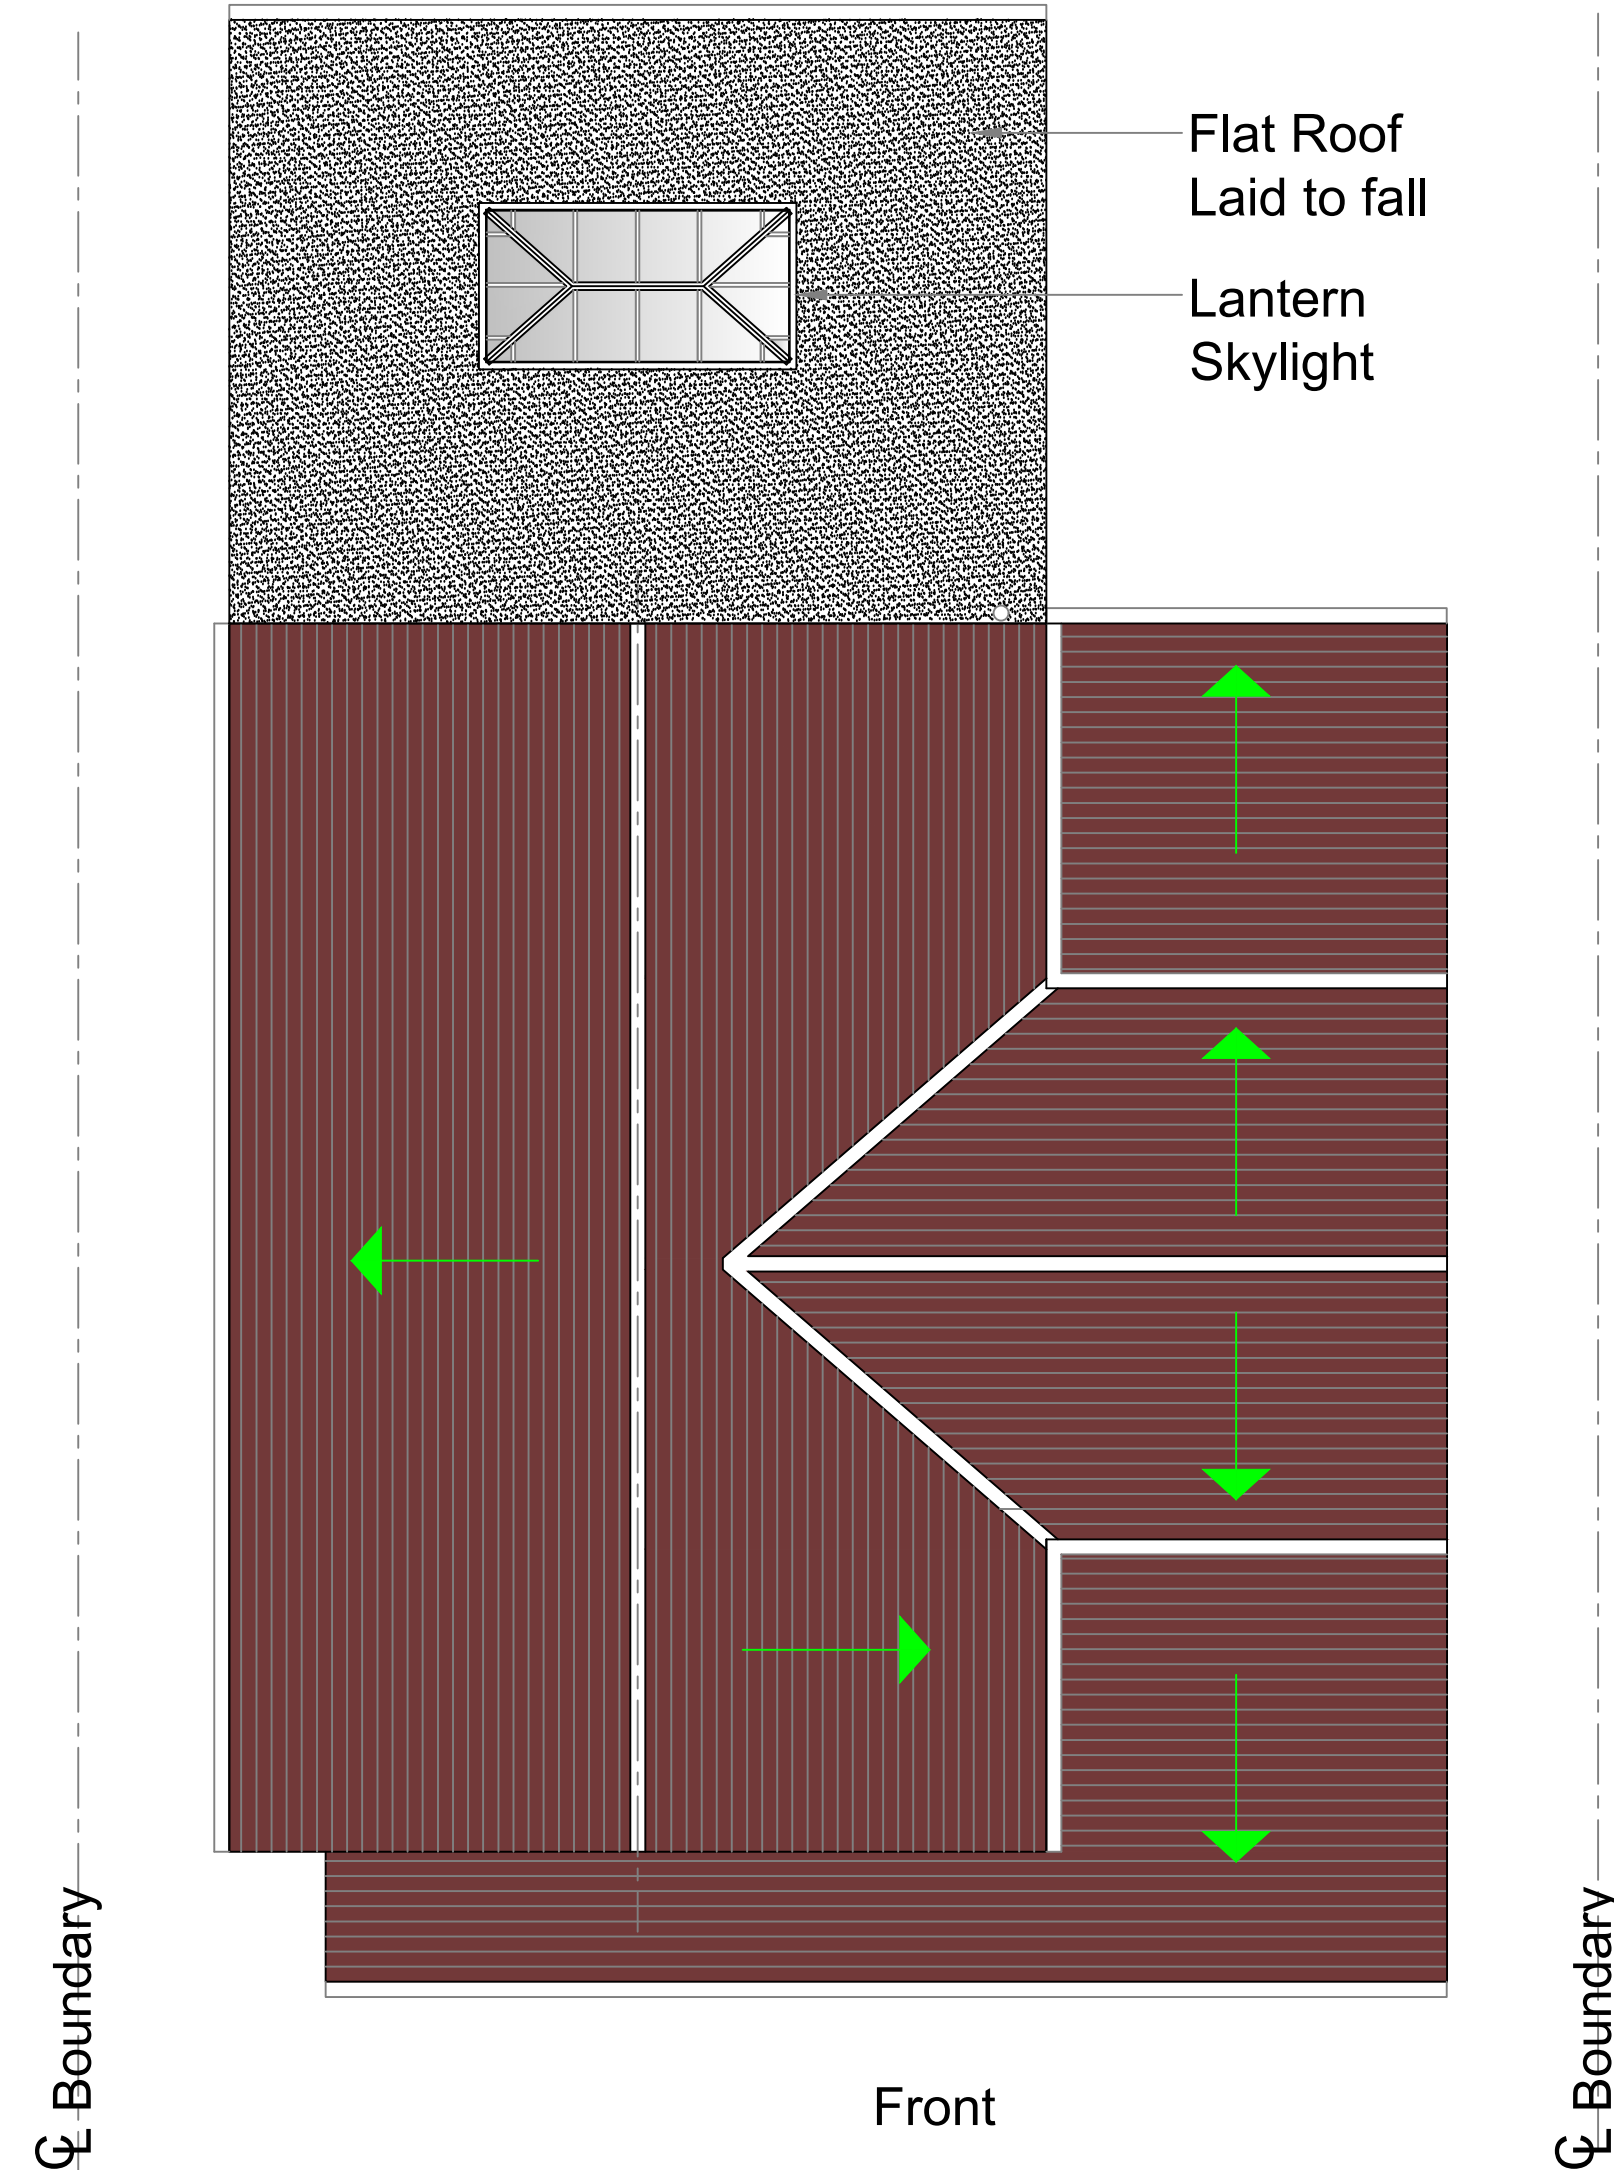


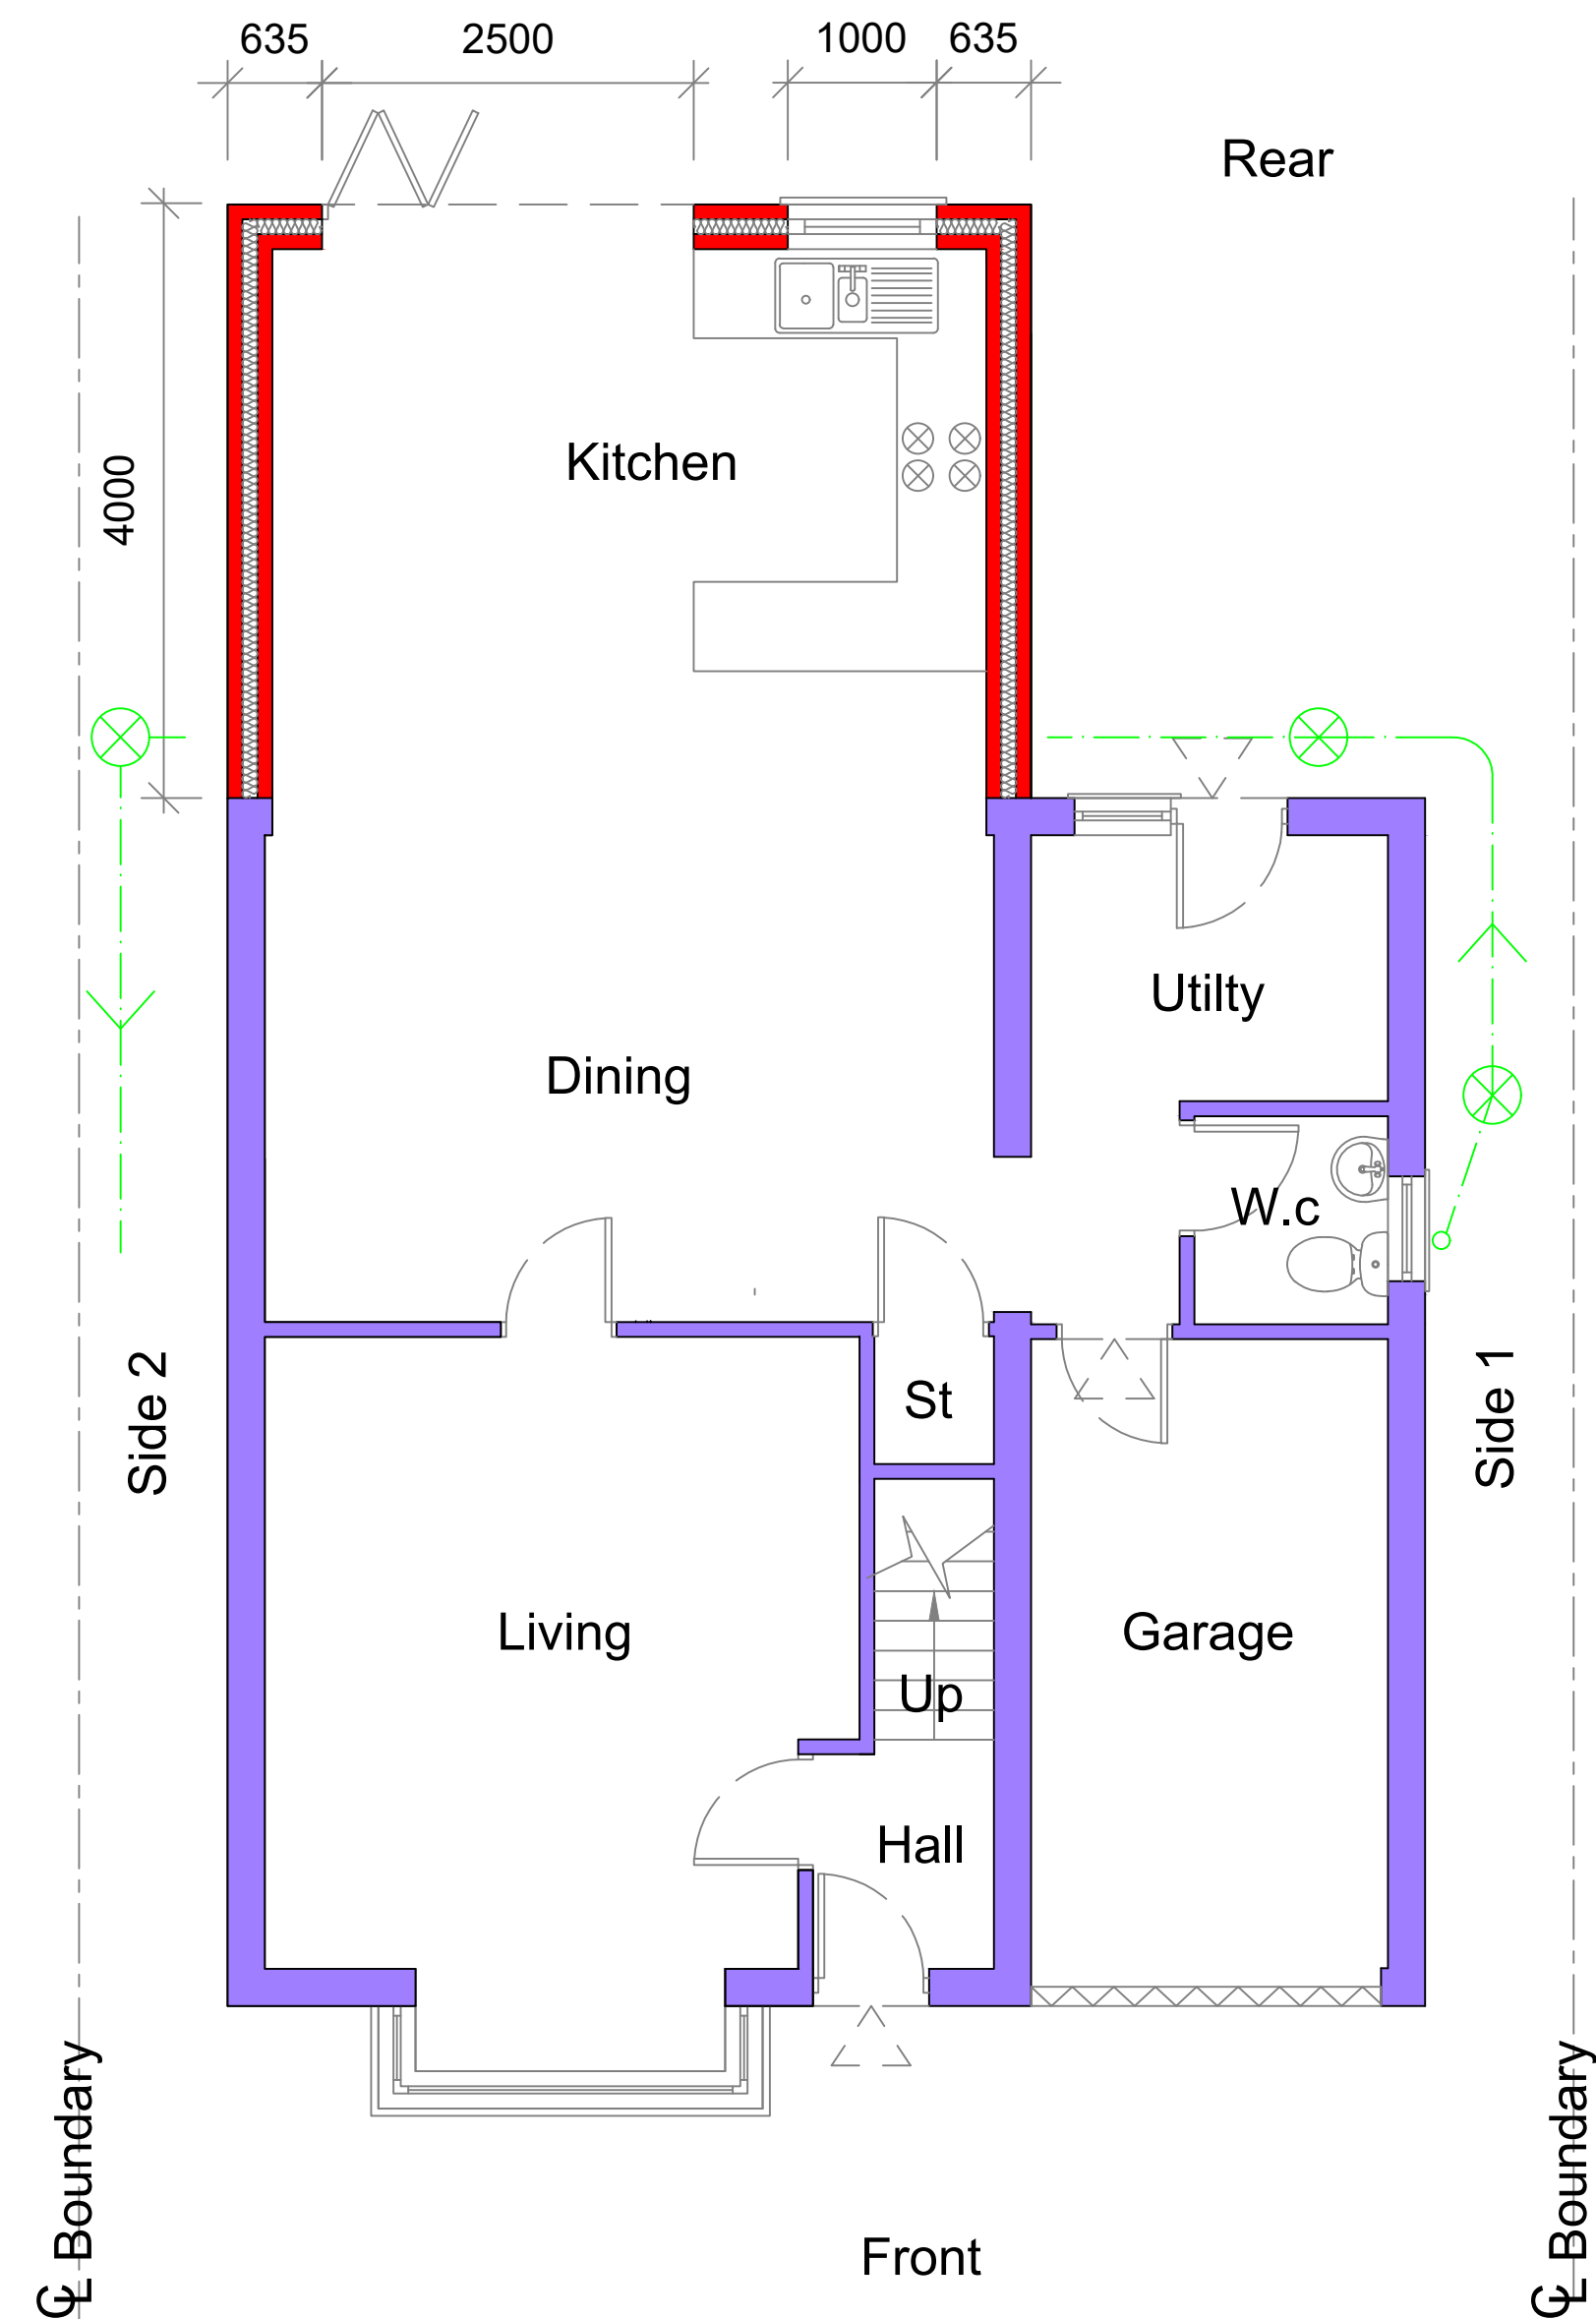

Permitted Development

PI	ISSUED TO PLANNING		
Rev		Date	
9A THE PINNACLE - 160 HIGH ROAD - RM6 6PN STRUCTURAL PLANNING LTD 07940121222			
Job Title			
15 Wrens Croft Gravesend DA11 8SZ			
Drawing Title			
Proposed Plans			
Scale	1:50 @ A1	Date	
Job No.	51-1000-9	Dwg No.	S04
		Rev	P1