




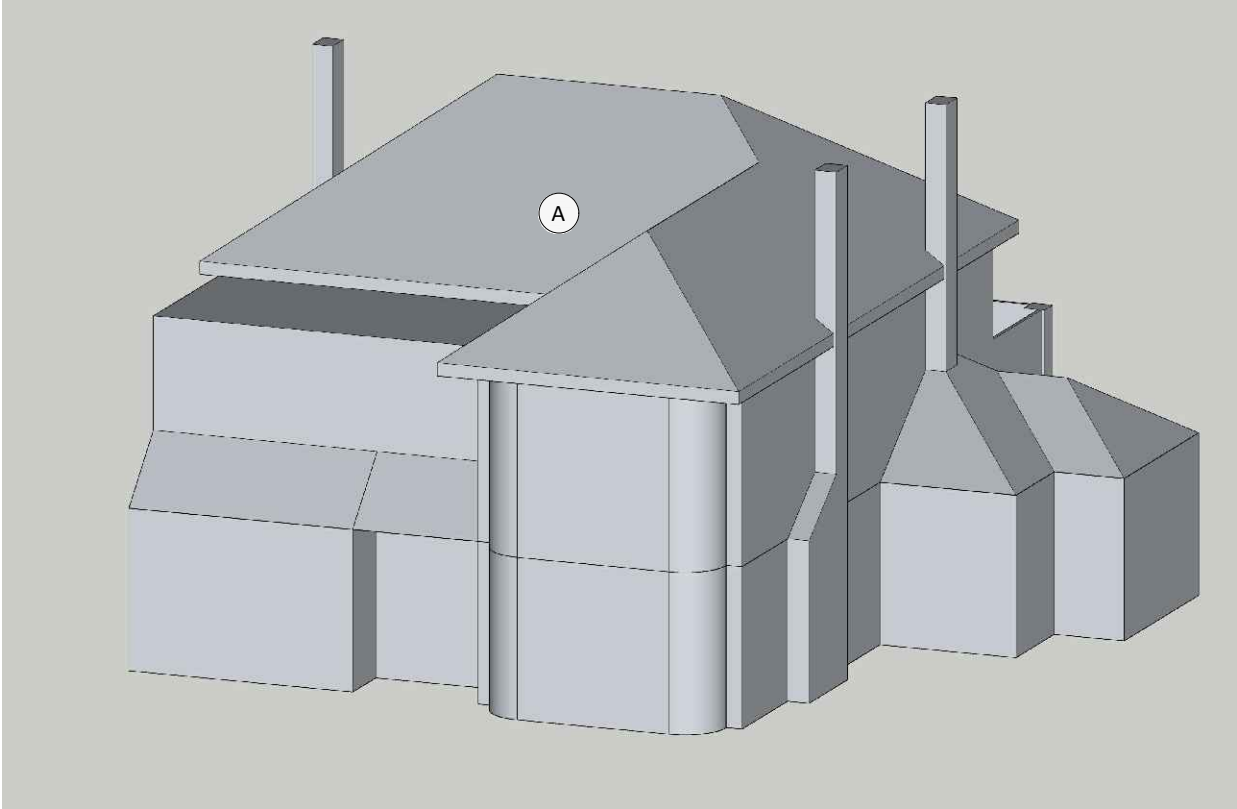

Building Volume
As Existing

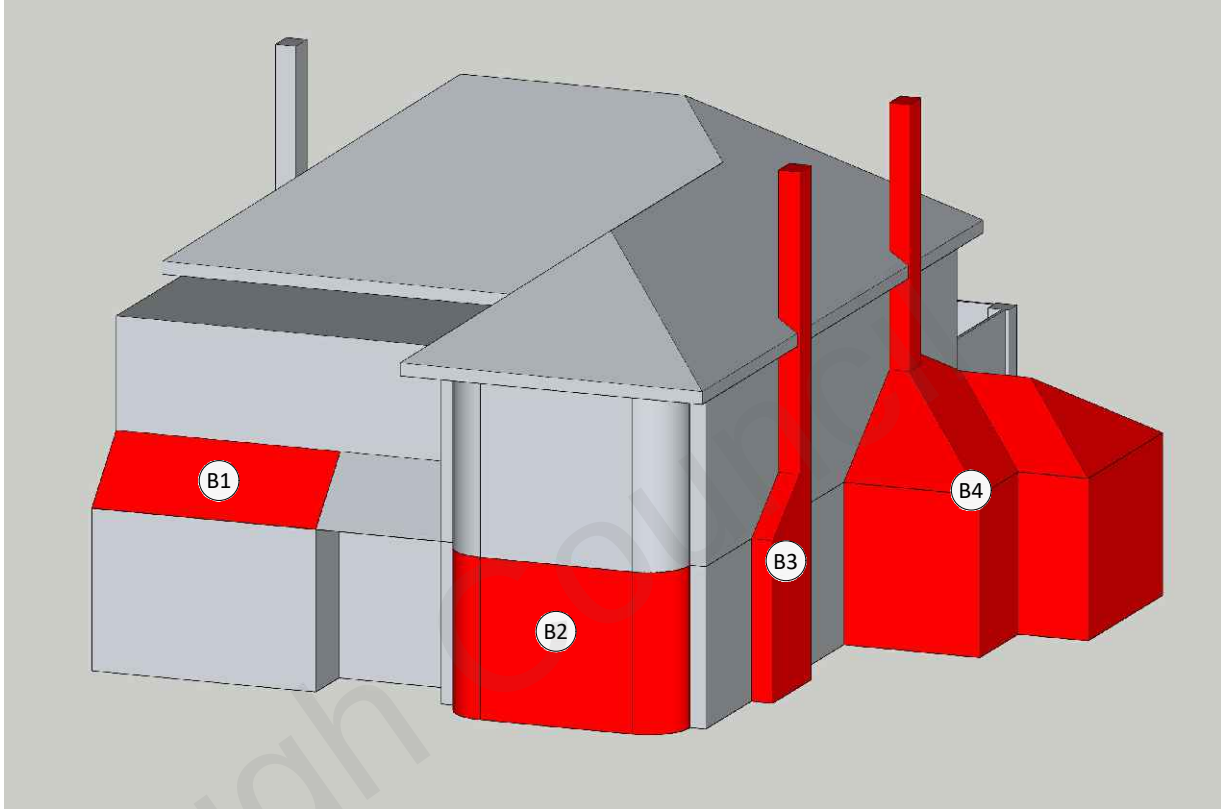

Building Volume
Demolition

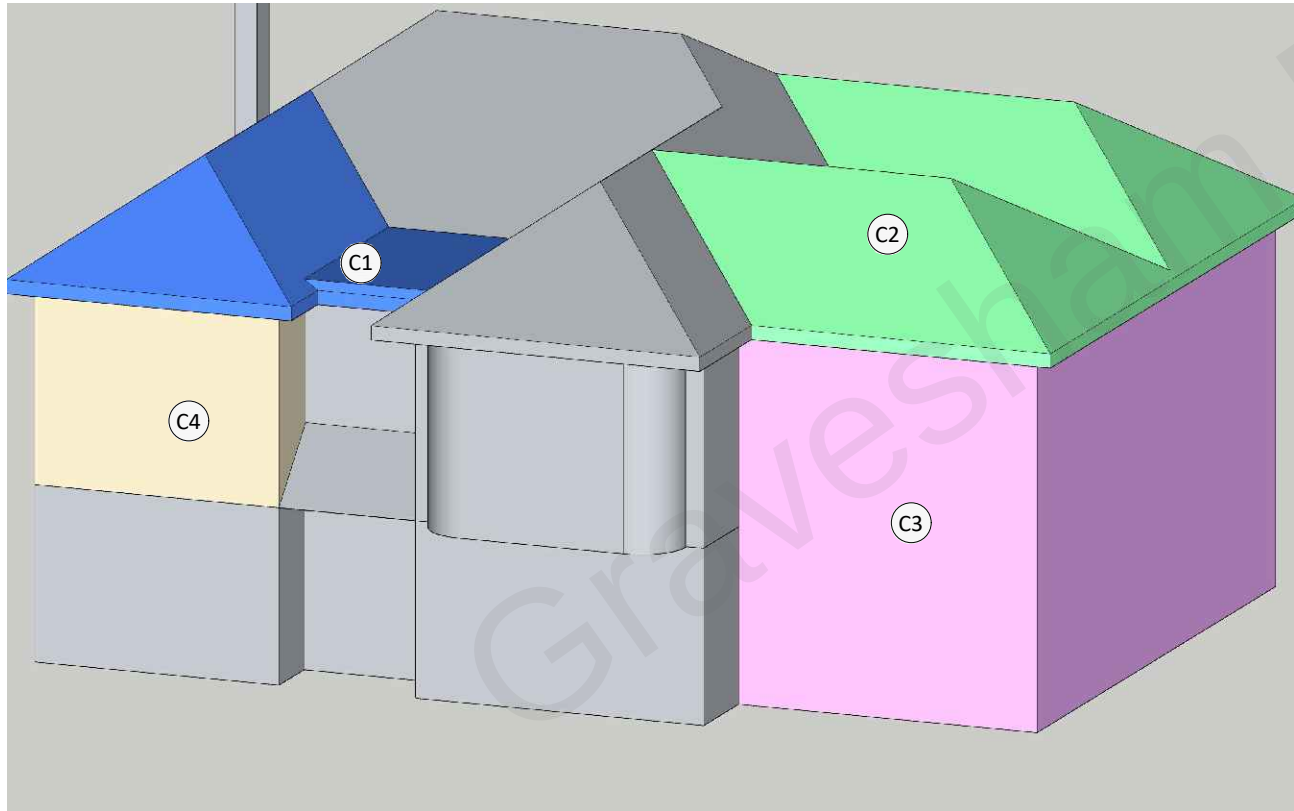

Building Volume
Proposed Additions

Schedule of Areas	
(A)	Existing Building 724m ³
Total volume allowable based on 33% increase = 962.9m ³	
(B1) (B2) (B3) (B4)	Volume removed from existing through demolition= 51.5m ³
(C1) (C2) (C3) (C4)	Volume added by extensions = 276m ³
Cumulative Volume = 948.5m ³	

F O R A P P R O V A L

A	13/12/2021	Roof design revised to remove and reduce areas of flat roofing. Cumulative volume reduced as a result.
Rev	Date	Comment
Revisions		

CLIENT Mr & Mrs Molloy	PROJECT High Ridge Pear Tree Lane Shorne Kent DA12 3JU	DRAWN April 2021	SCALE NTS	DWG SIZE A3
WORK STAGE Planning	DRAWING Volume Calculations	DRAWING NO. SP-480-P-20-10	REVISION A	